
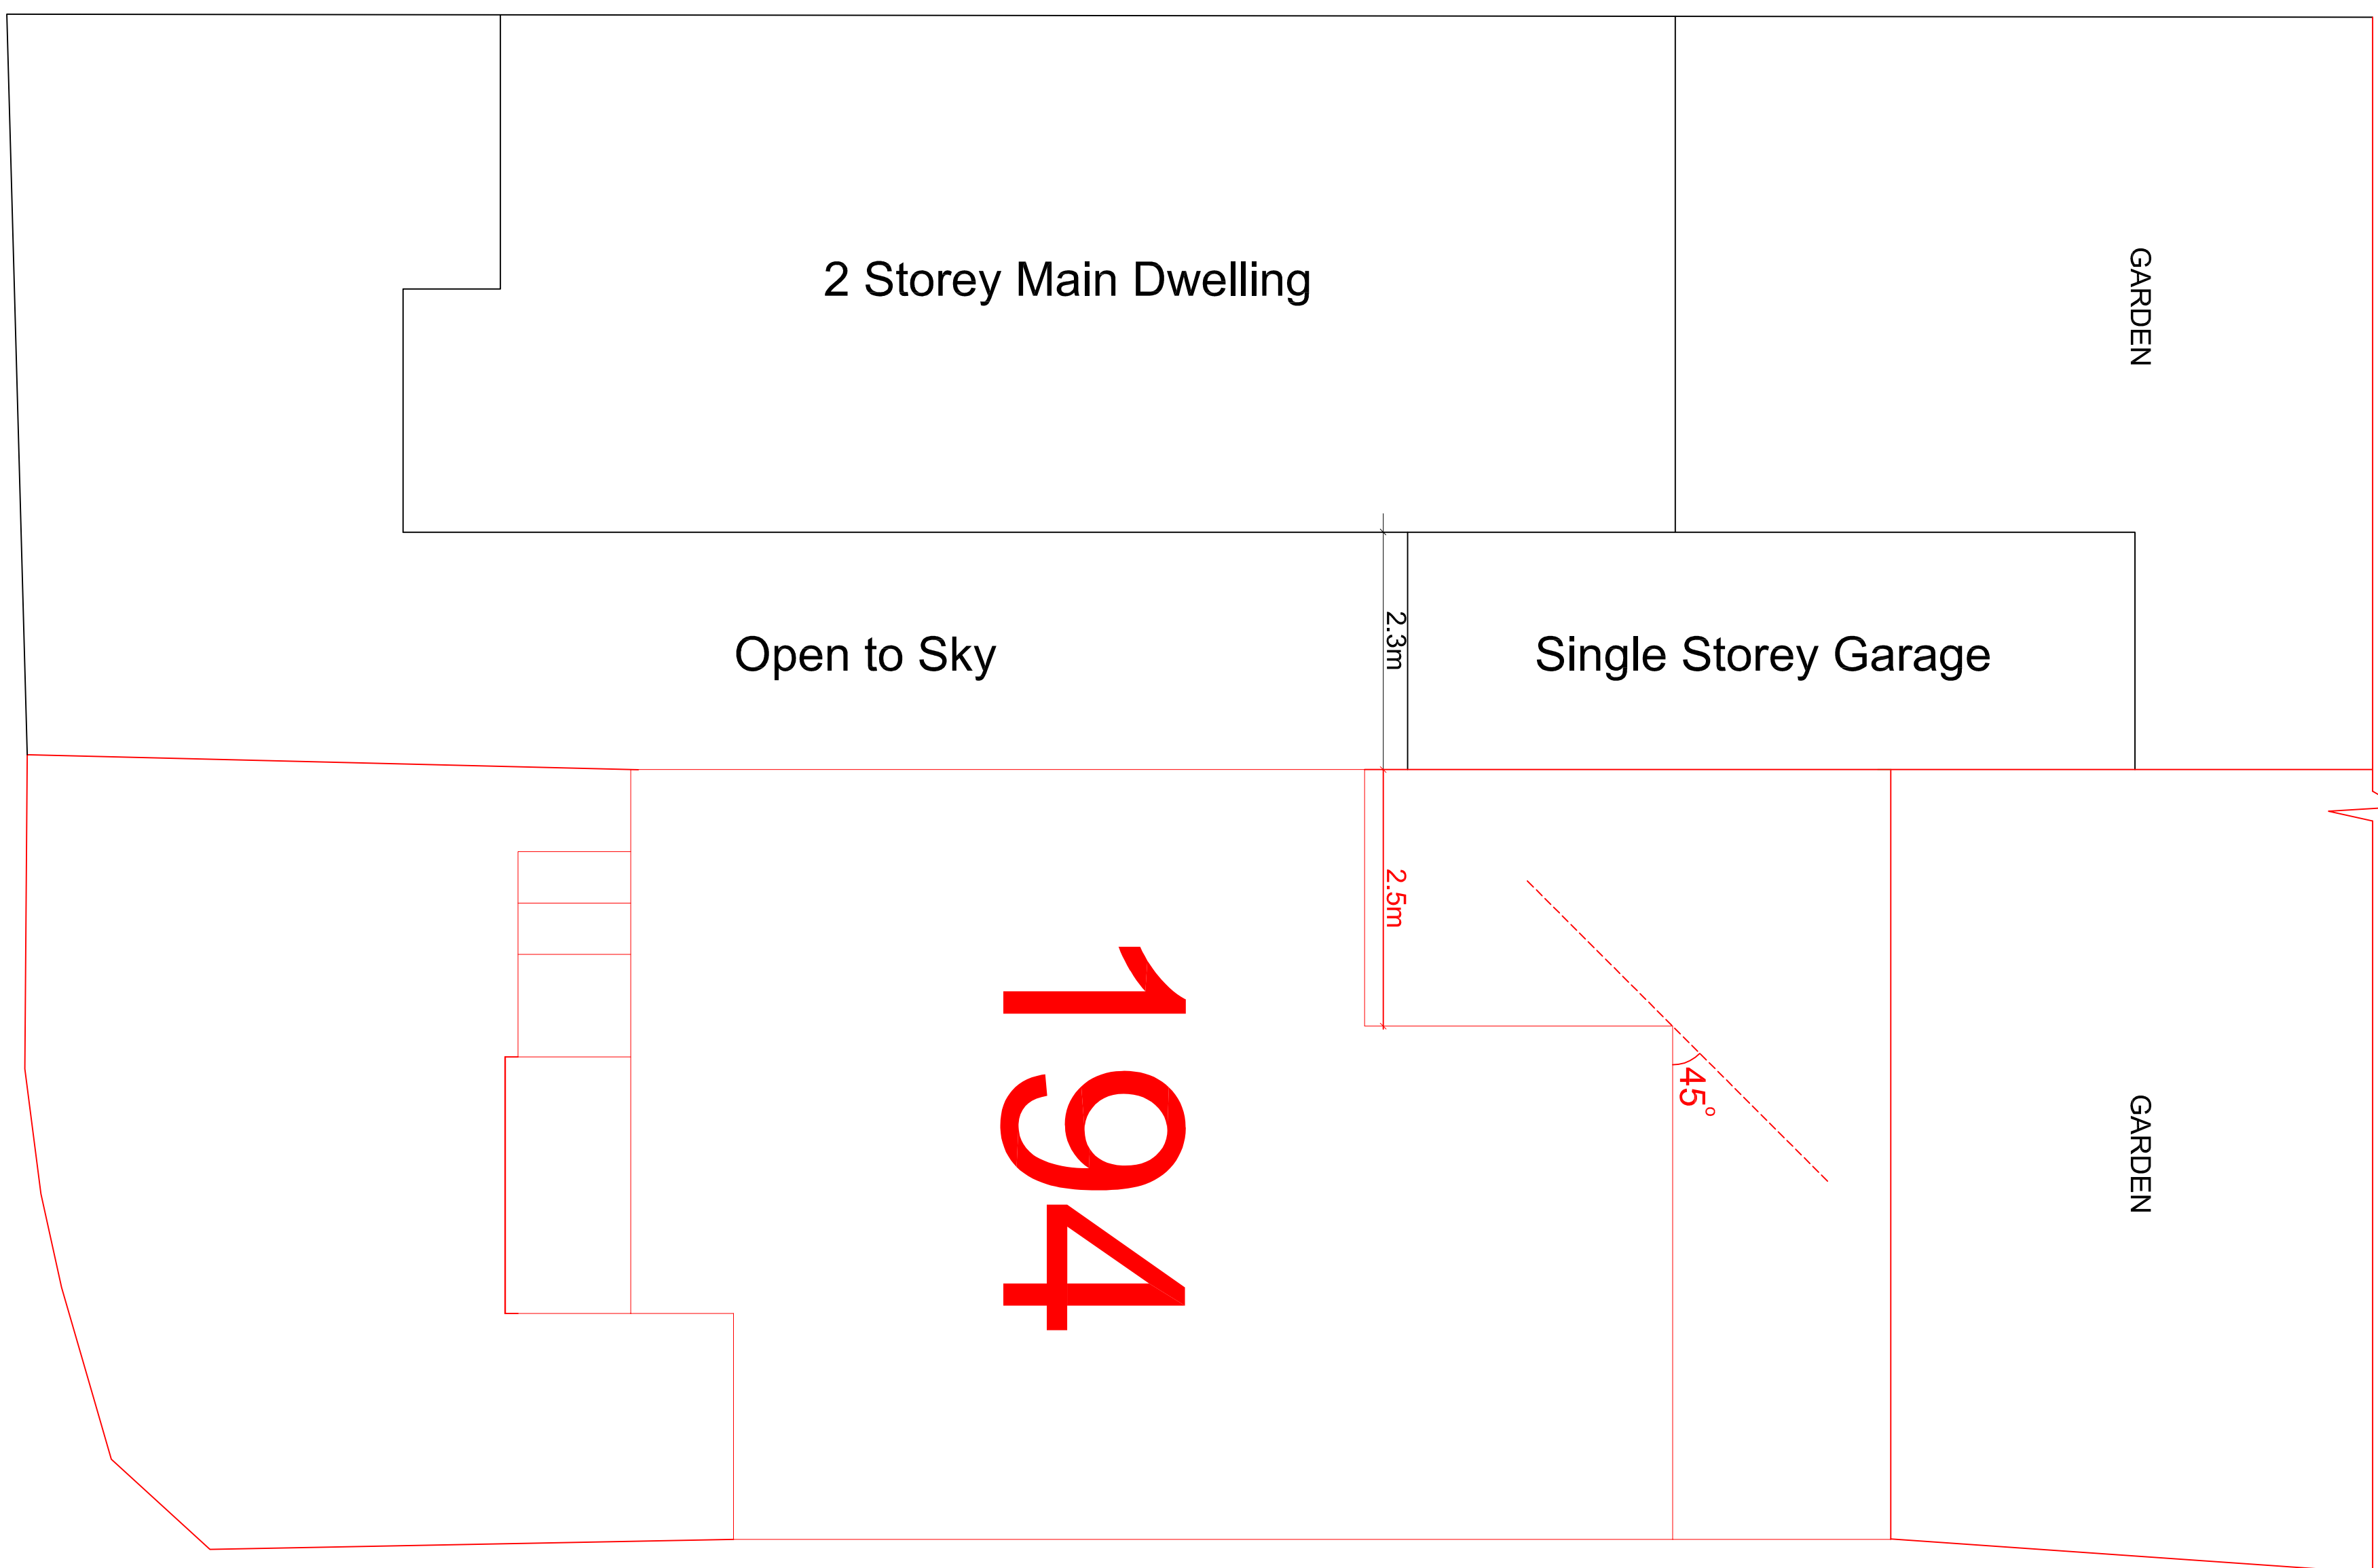
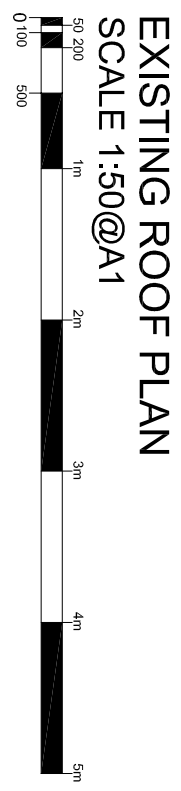
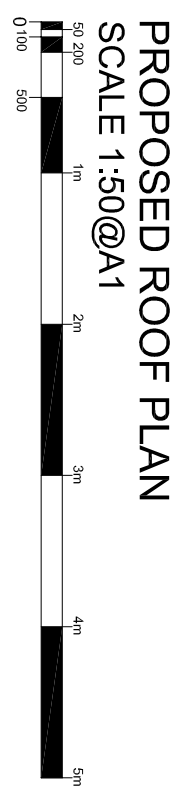
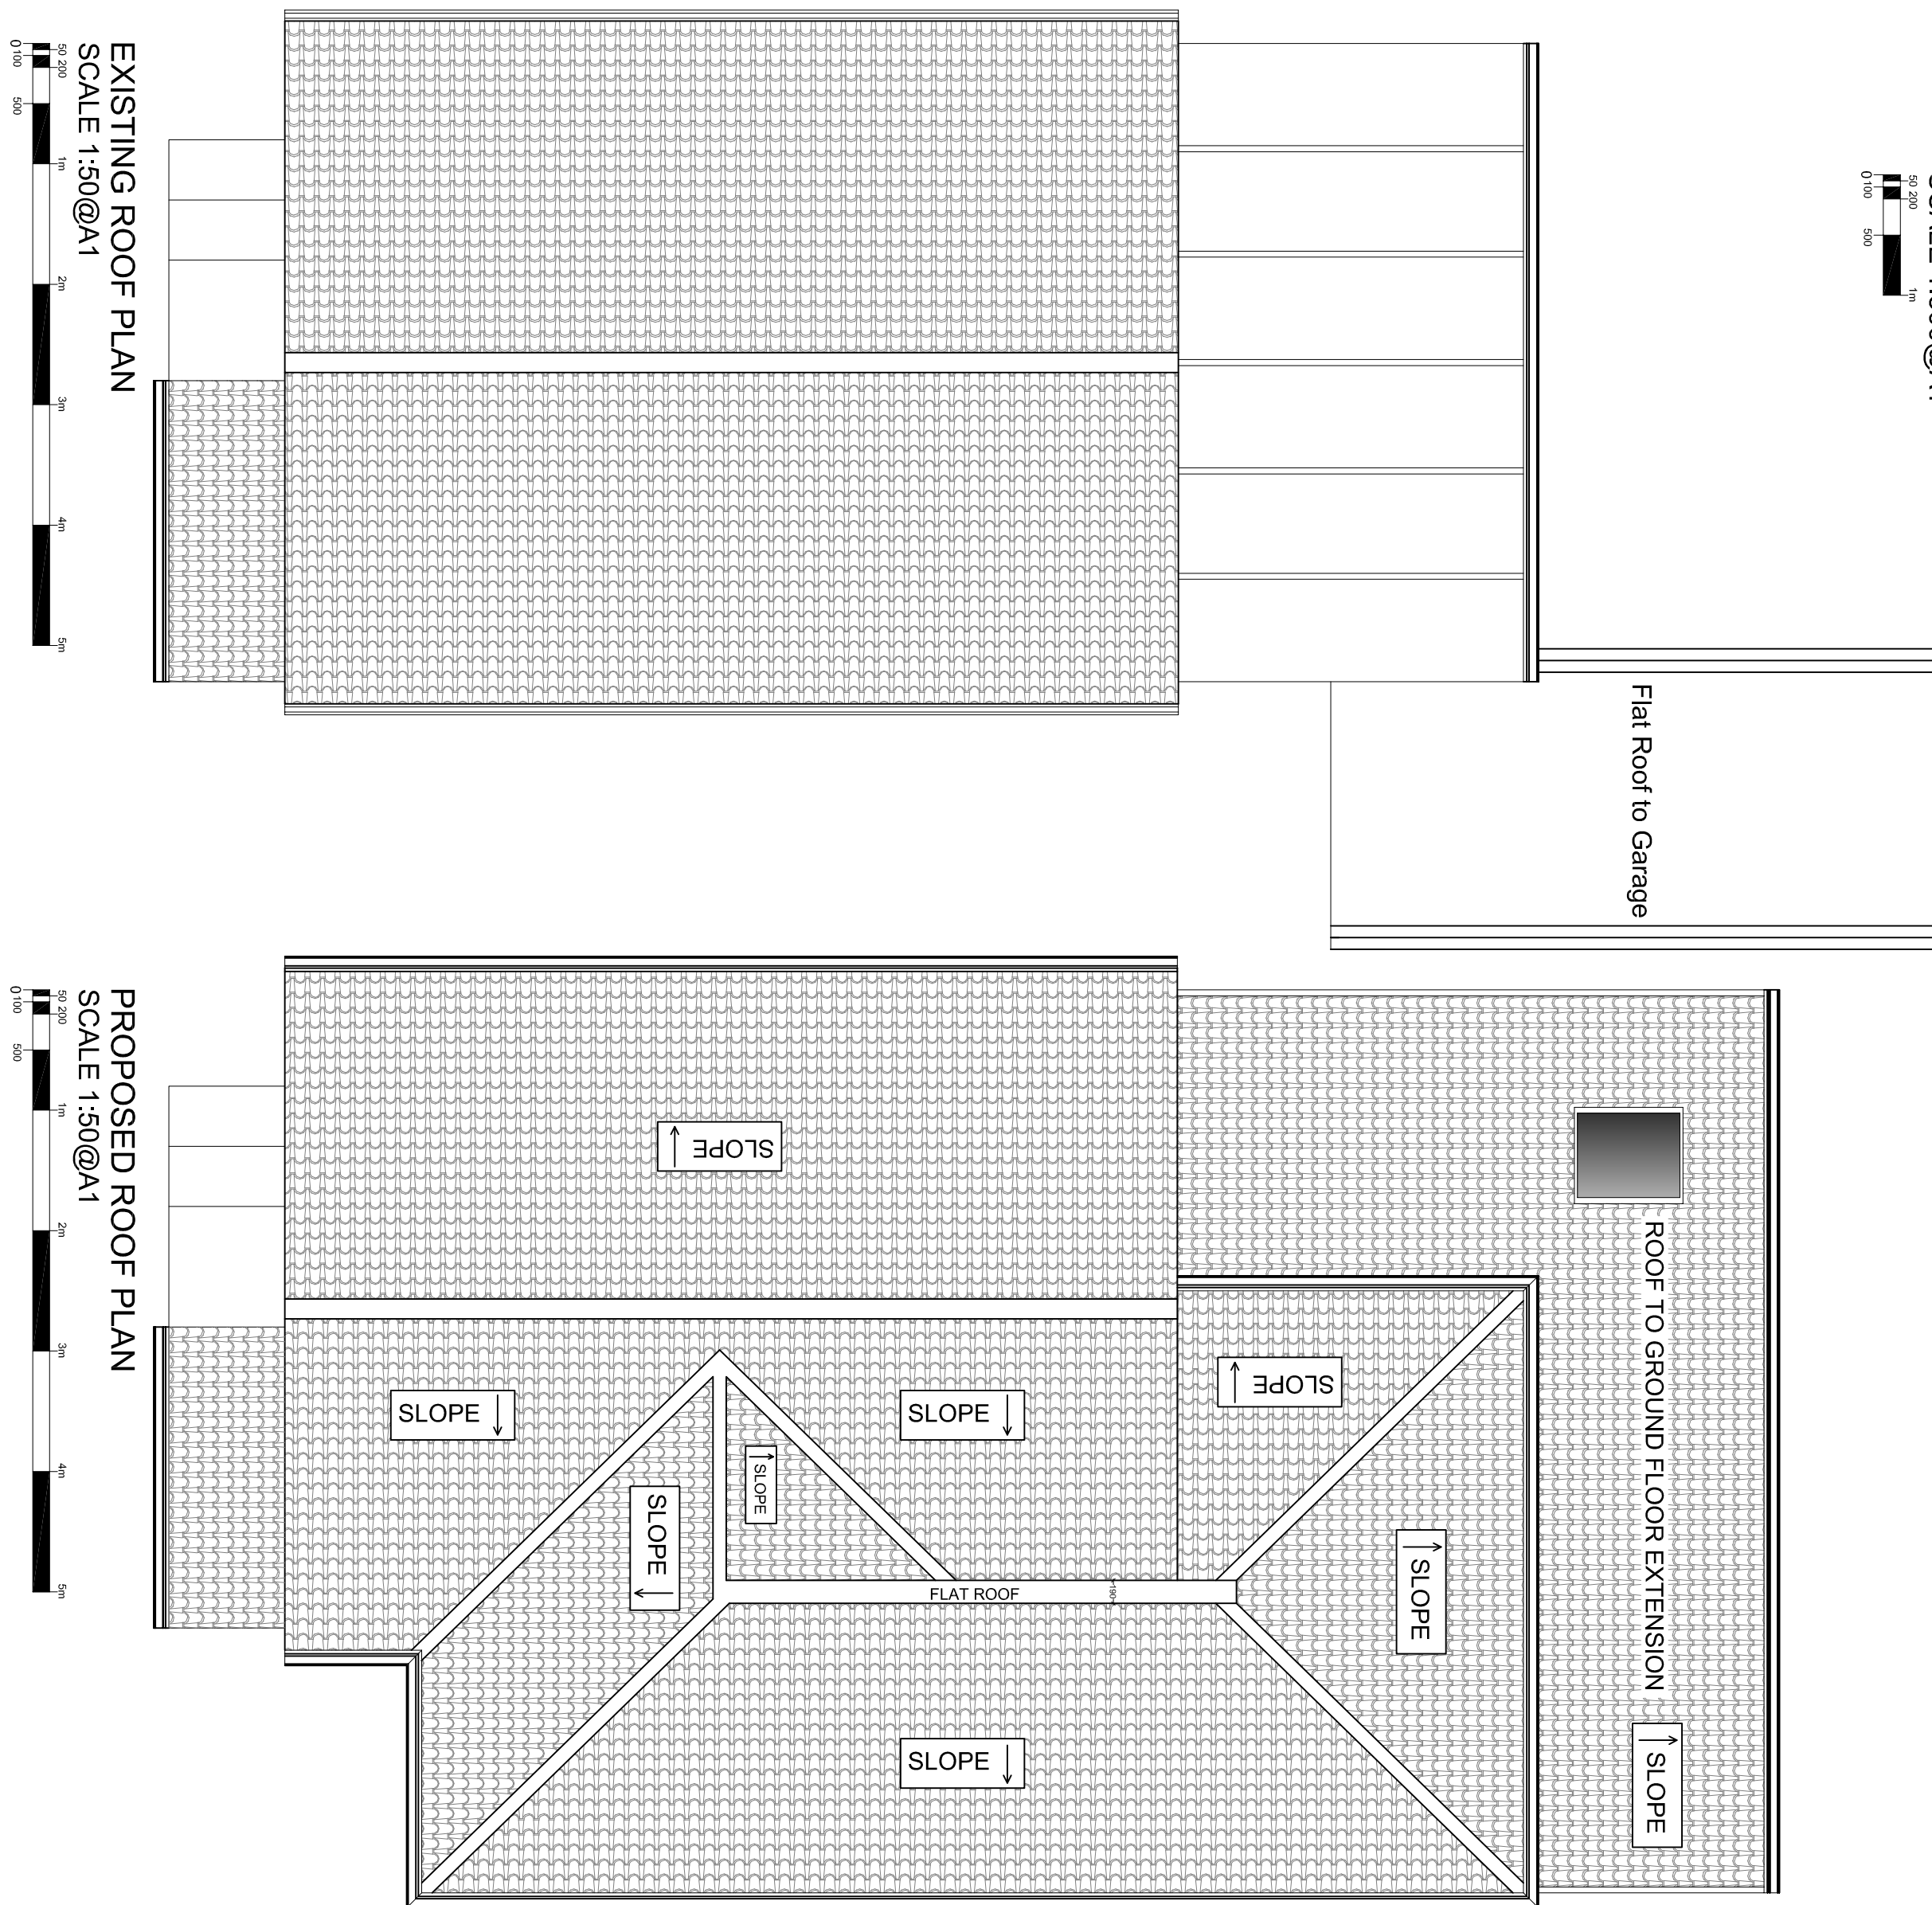
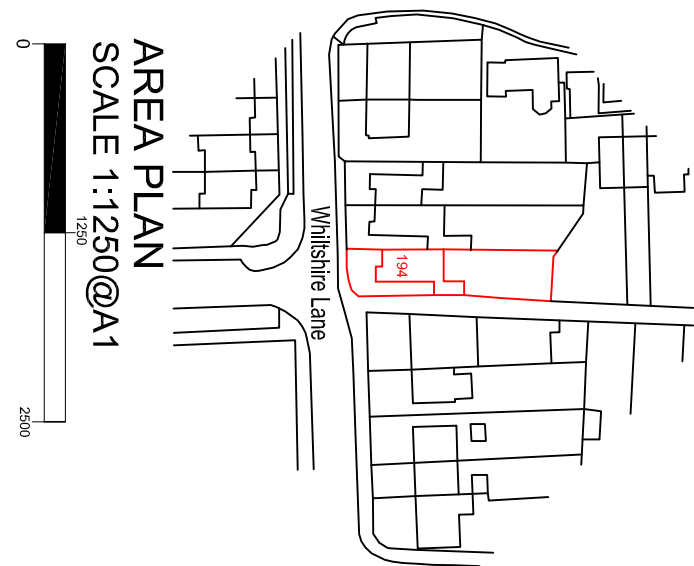


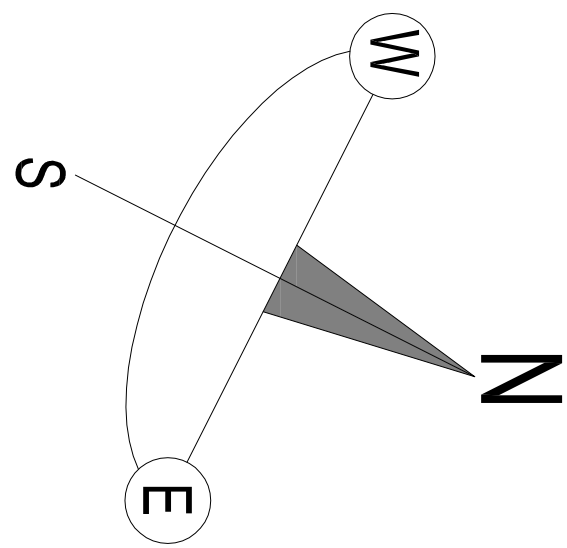

FOOTPATH

[illegible]

194 Wiltshire Lane Northolt
Pinner HA5 2LZ

EXISTING & PROPOSED ROOF PLANS
AREA PLAN
BLOCK PLAN

DATE	MARCH 2020	DORMIN
SCALE	1:50 @ A1	SMTN
		CHECKED

STAGE PLANNING

Drawing IR
054/PP/004d

DOTS

ARCHITECTURAL SERVICES LLC

from survey to planning to construction