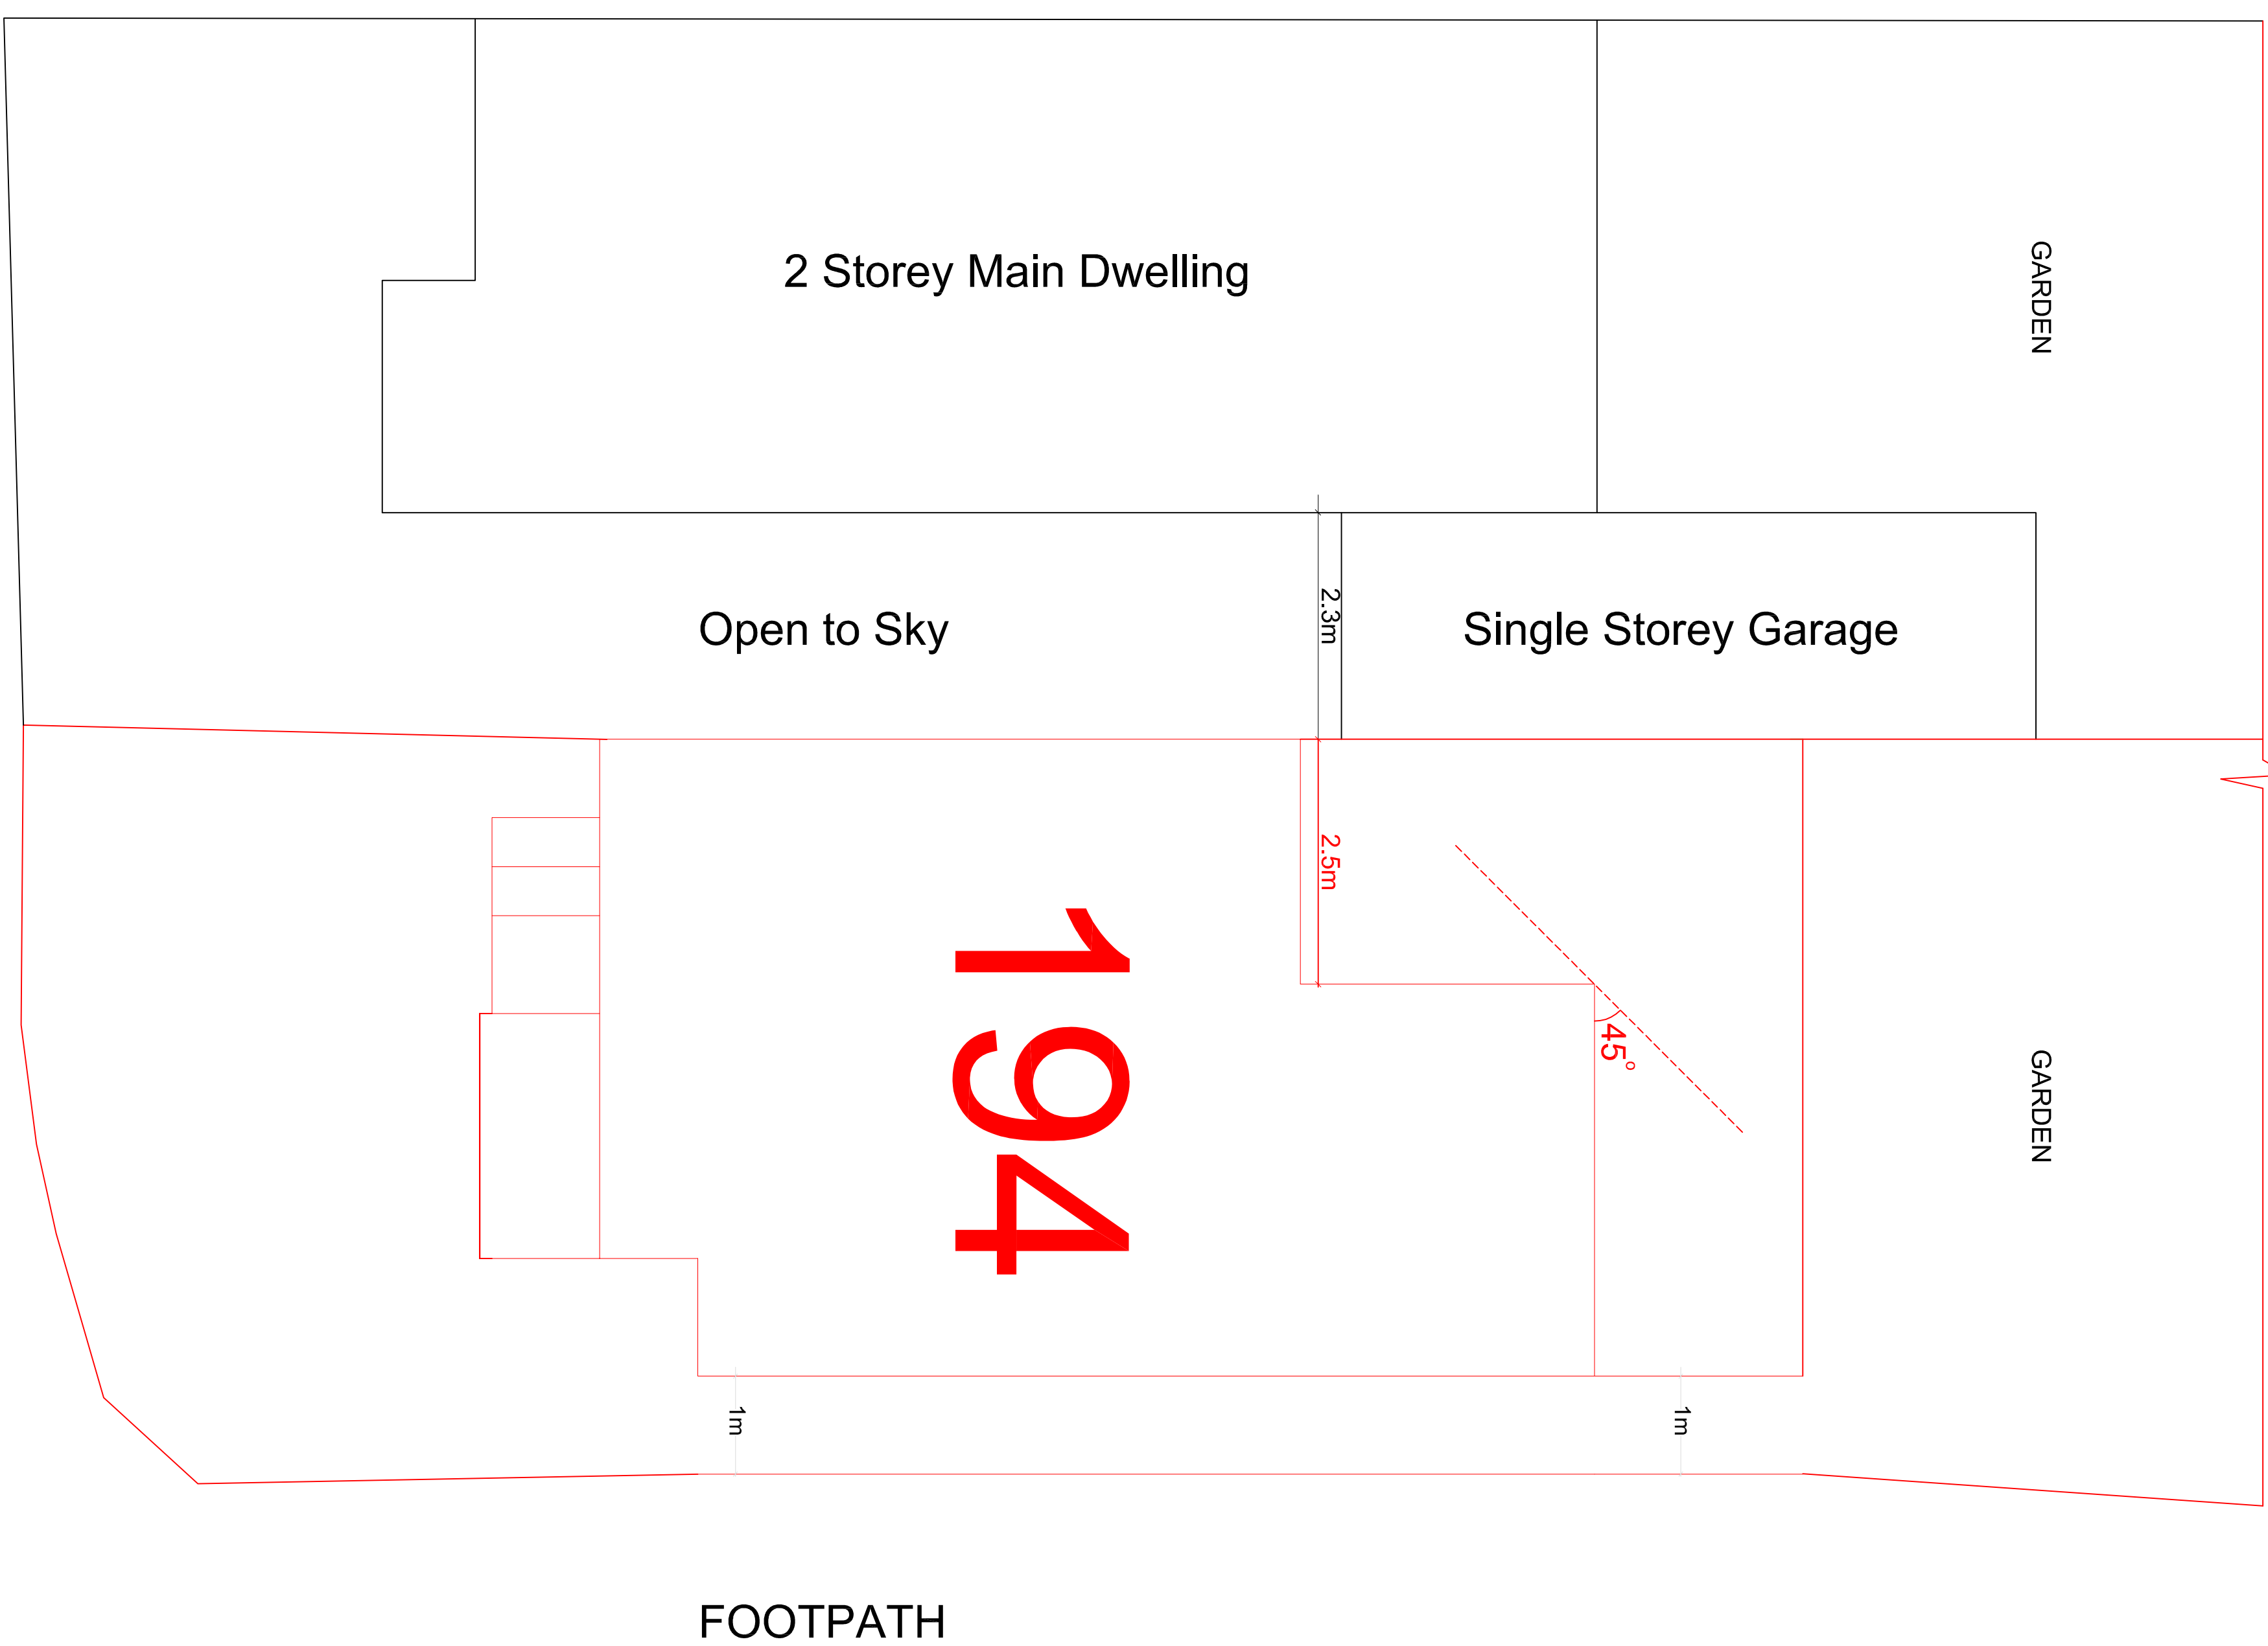
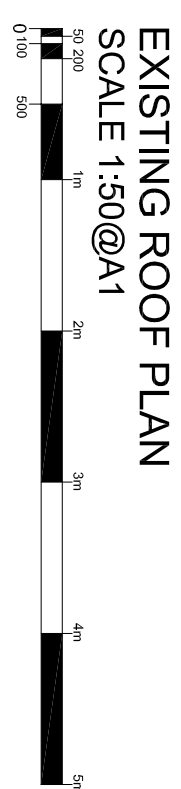
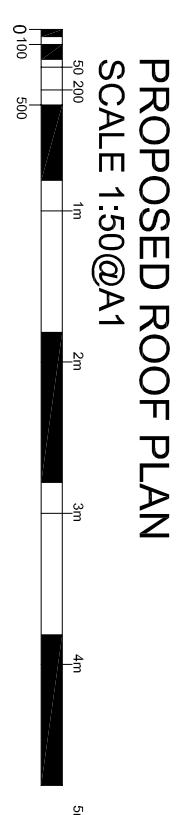
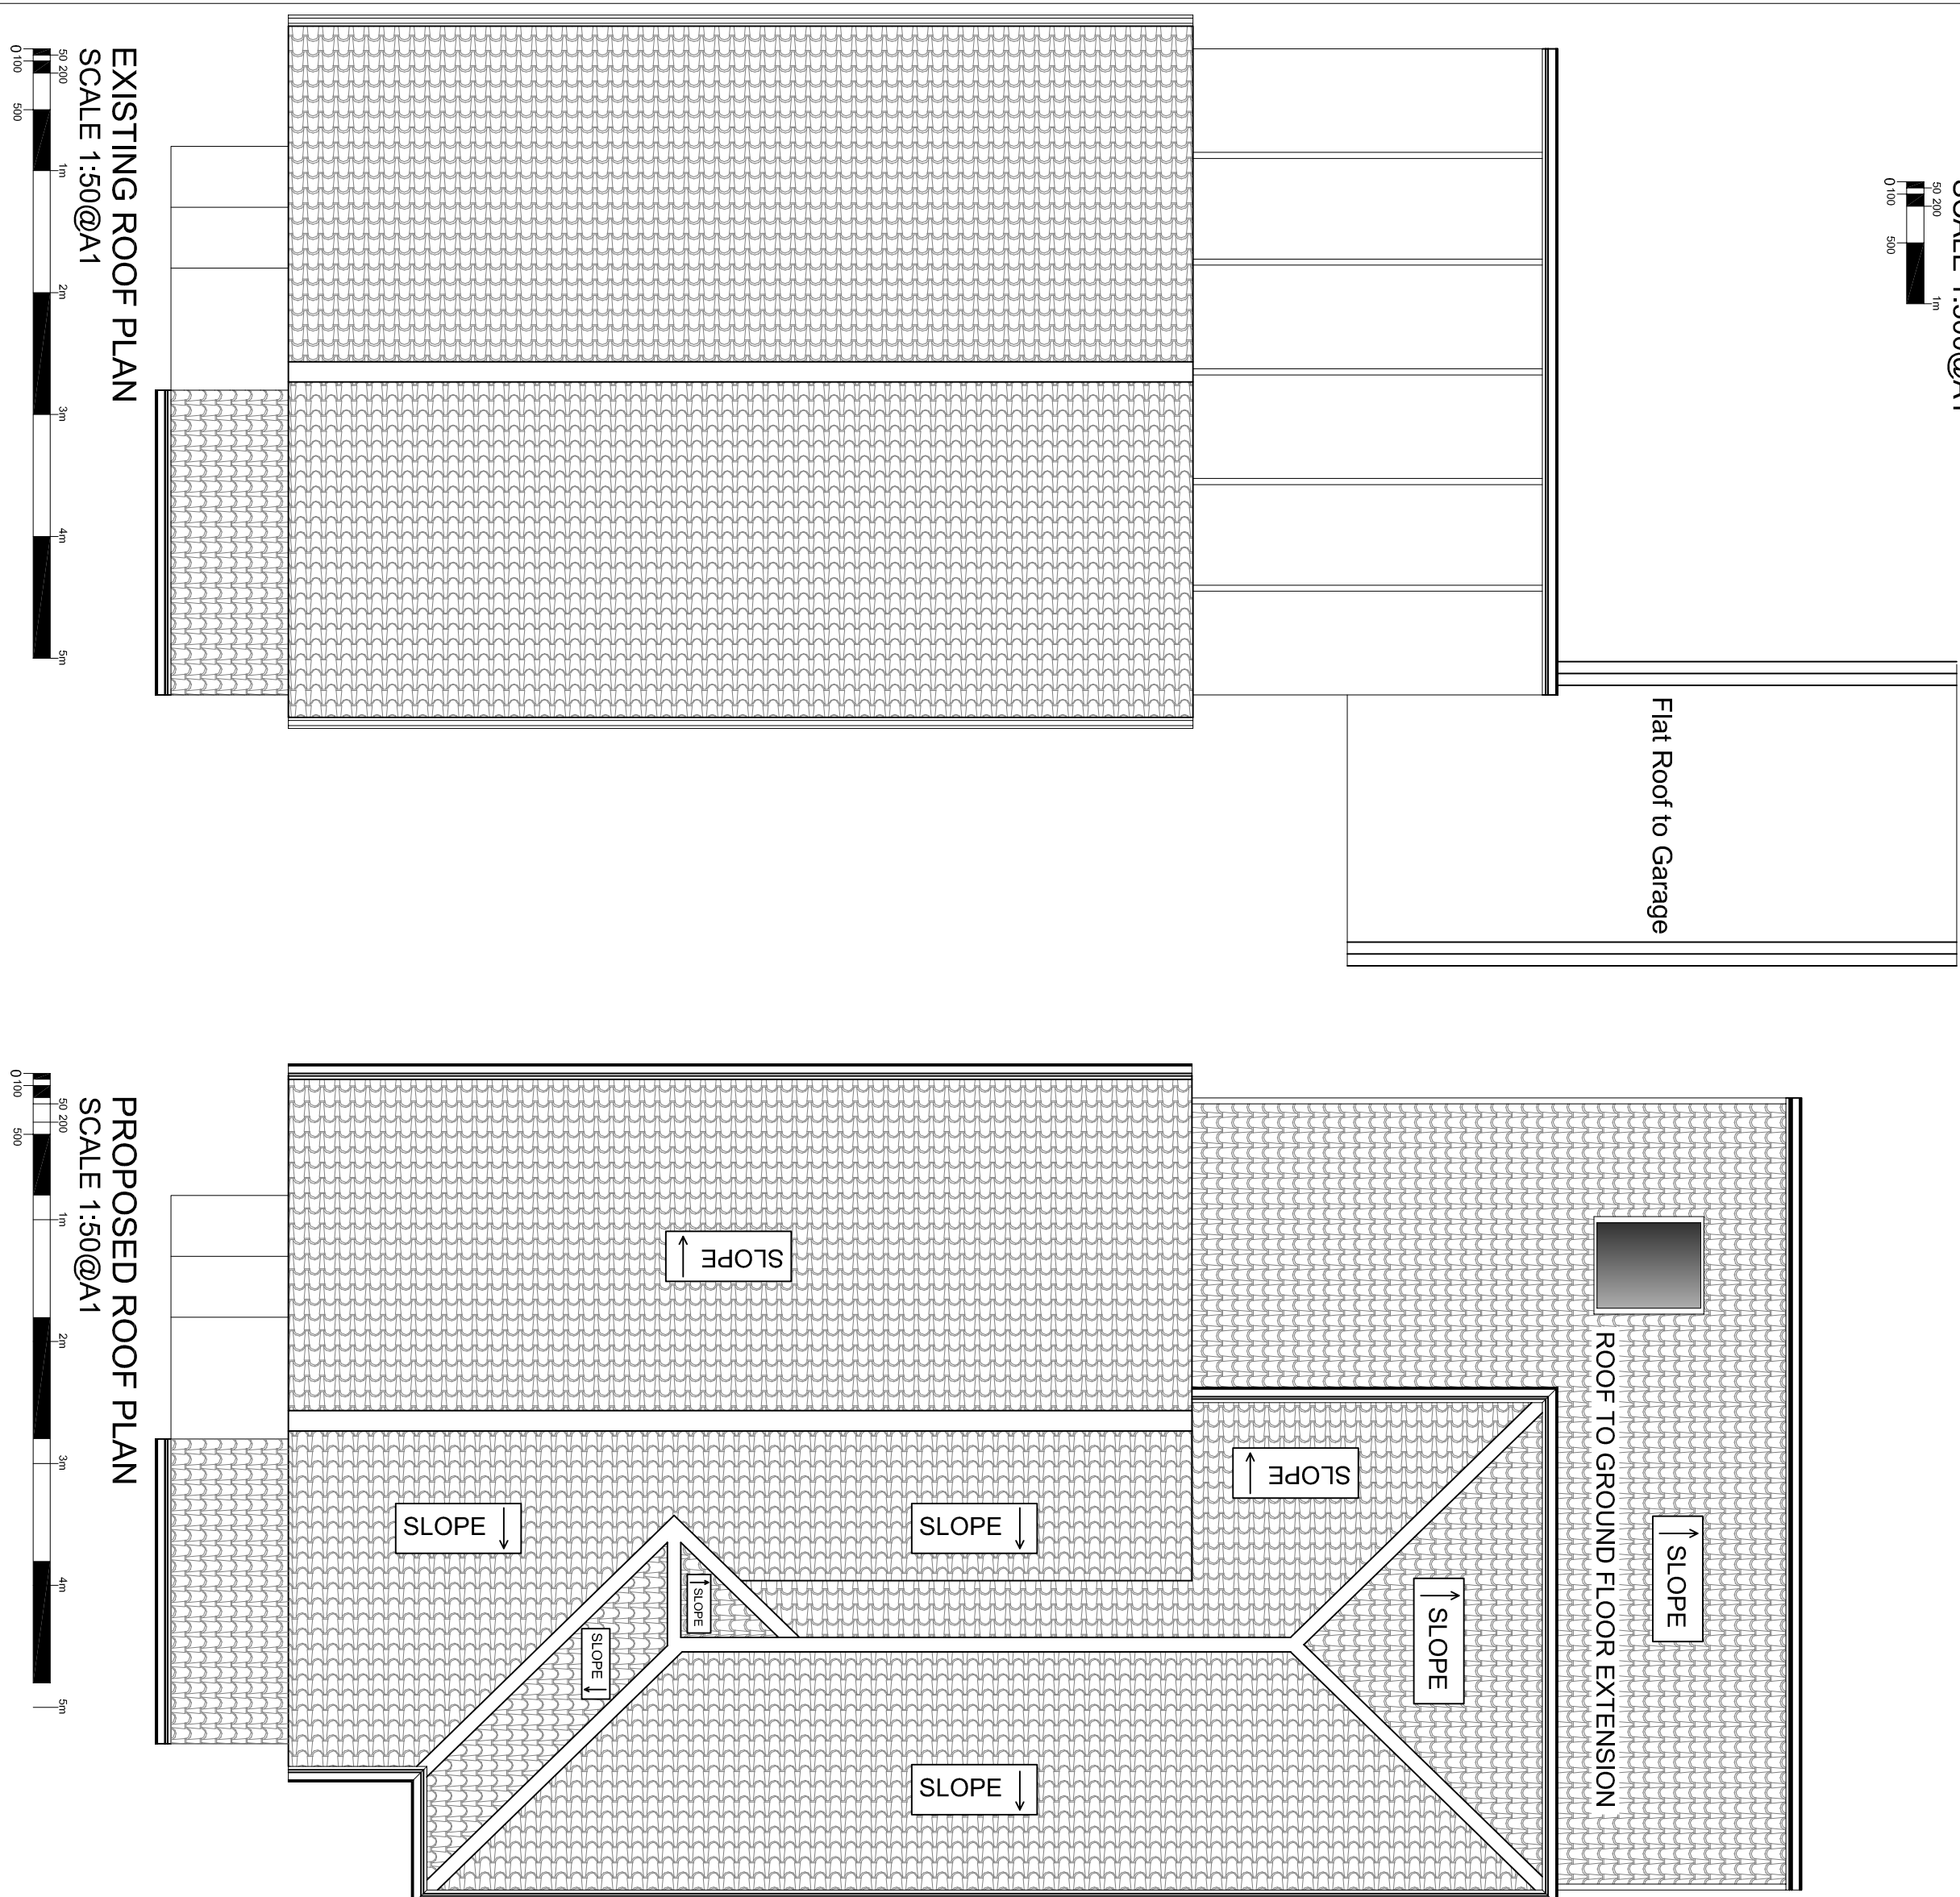
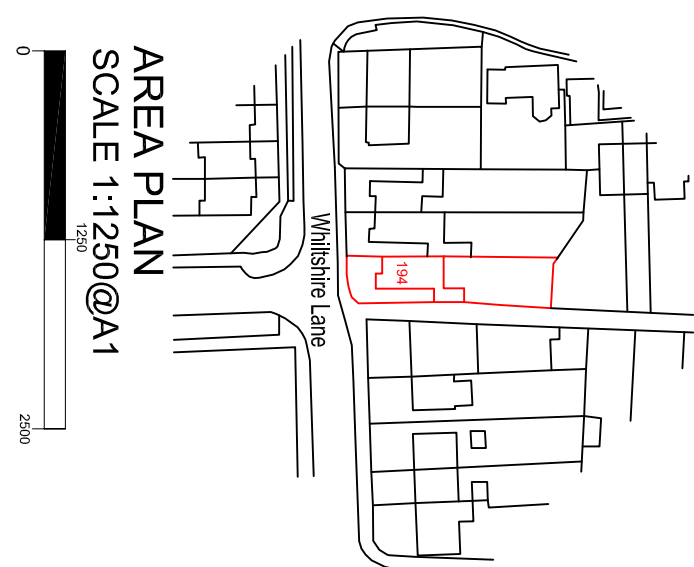
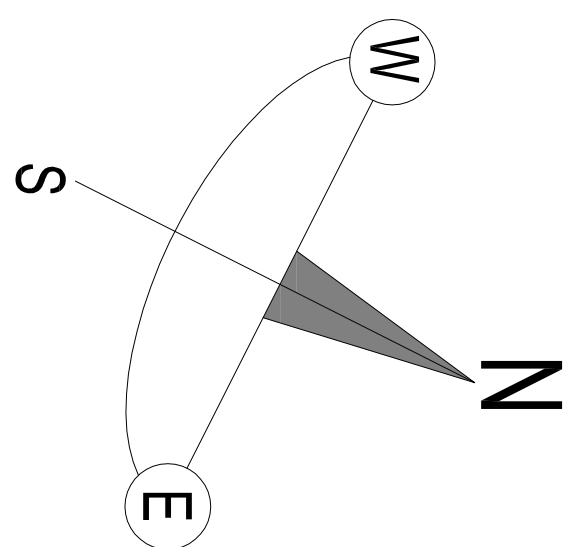
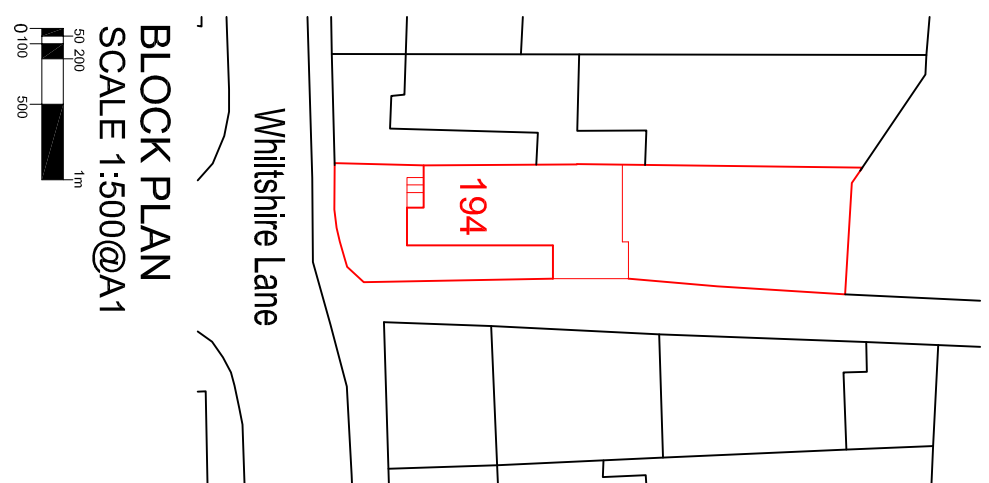
[illegible]

194 Wiltshire Lane Northolt
Pinner HA5 2LZ

EXISTING & PROPOSED ROOF PLANS
AREA PLAN
BLOCK PLAN

DATE	MARCH 2020	DRAWN	SMTN
SCALE	1:50 @ A1	CHECKED	

STAGE PLANNING

054/P/004f