
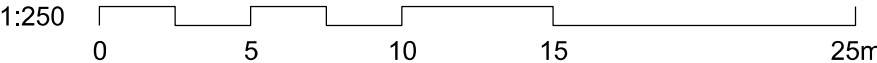
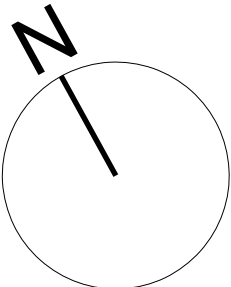


DO NOT SCALE THIS DRAWING

Contractors are to check all dimensions prior to commencement on site and notify the architect of any errors, omissions, or discrepancies.

TateHindle Limited retain copyright of this drawing. It may not be copied, altered or reproduced in any way without their written authority.

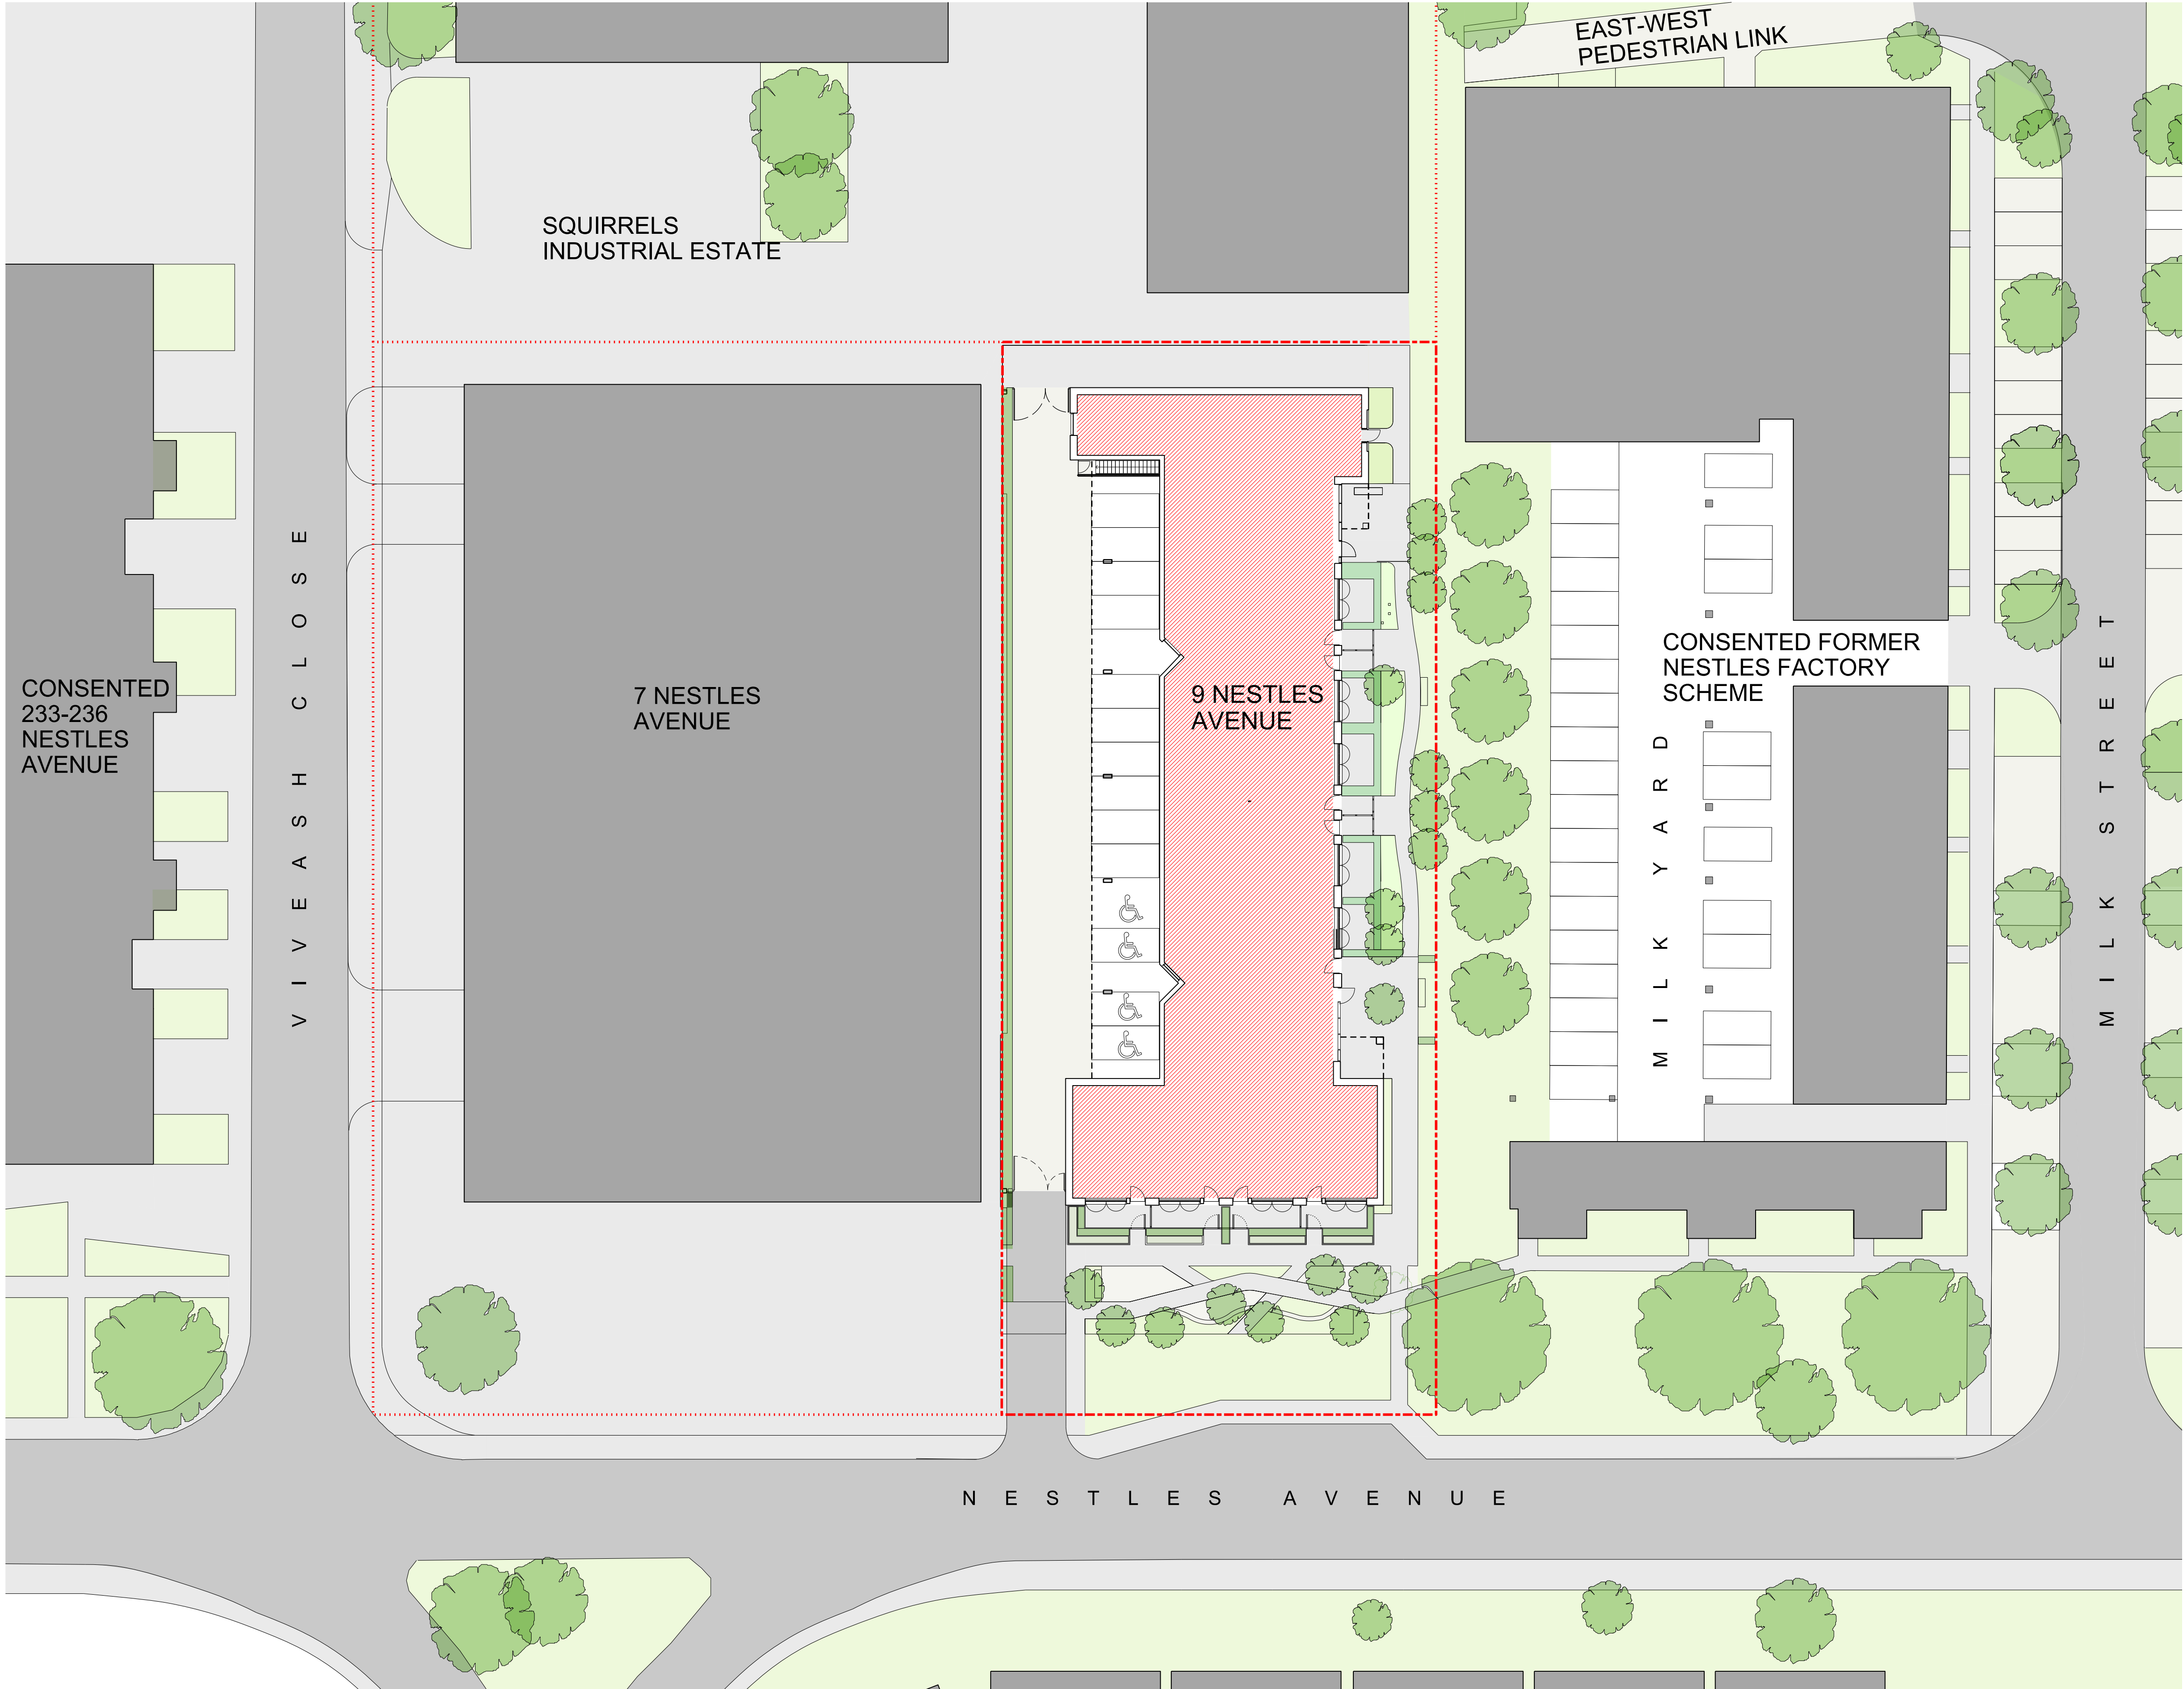

03	Issued for planning	03-08-20	HEG	DJ
02	Issued for planning	30-07-20	JS	DJ
01	Issued for planning	27-07-20	JS	DJ
00	Issued to Ecology consultant	03-07-20	JS	DJ
Rev	Description	Date	Drawn	Checked

Status
FOR PLANNING

Client
Healey Development Solutions (Hayes) Limited

Project
9 Nestles Avenue

Drawing
**NESTLES AVENUE
DAY 1 MASTER PLAN**

Scale	Drawn	Date	Checked
1:250@A1	JS	03-06-20	SB
Project no.	Drg	Revision	
15406	A(03)001	03	

tatehindle

TateHindle Limited
1 Lindsey Street
Smithfield
London EC1A 9HP
T 020 7332 4850
mail@tatehindle.co.uk
www.tatehindle.co.uk