


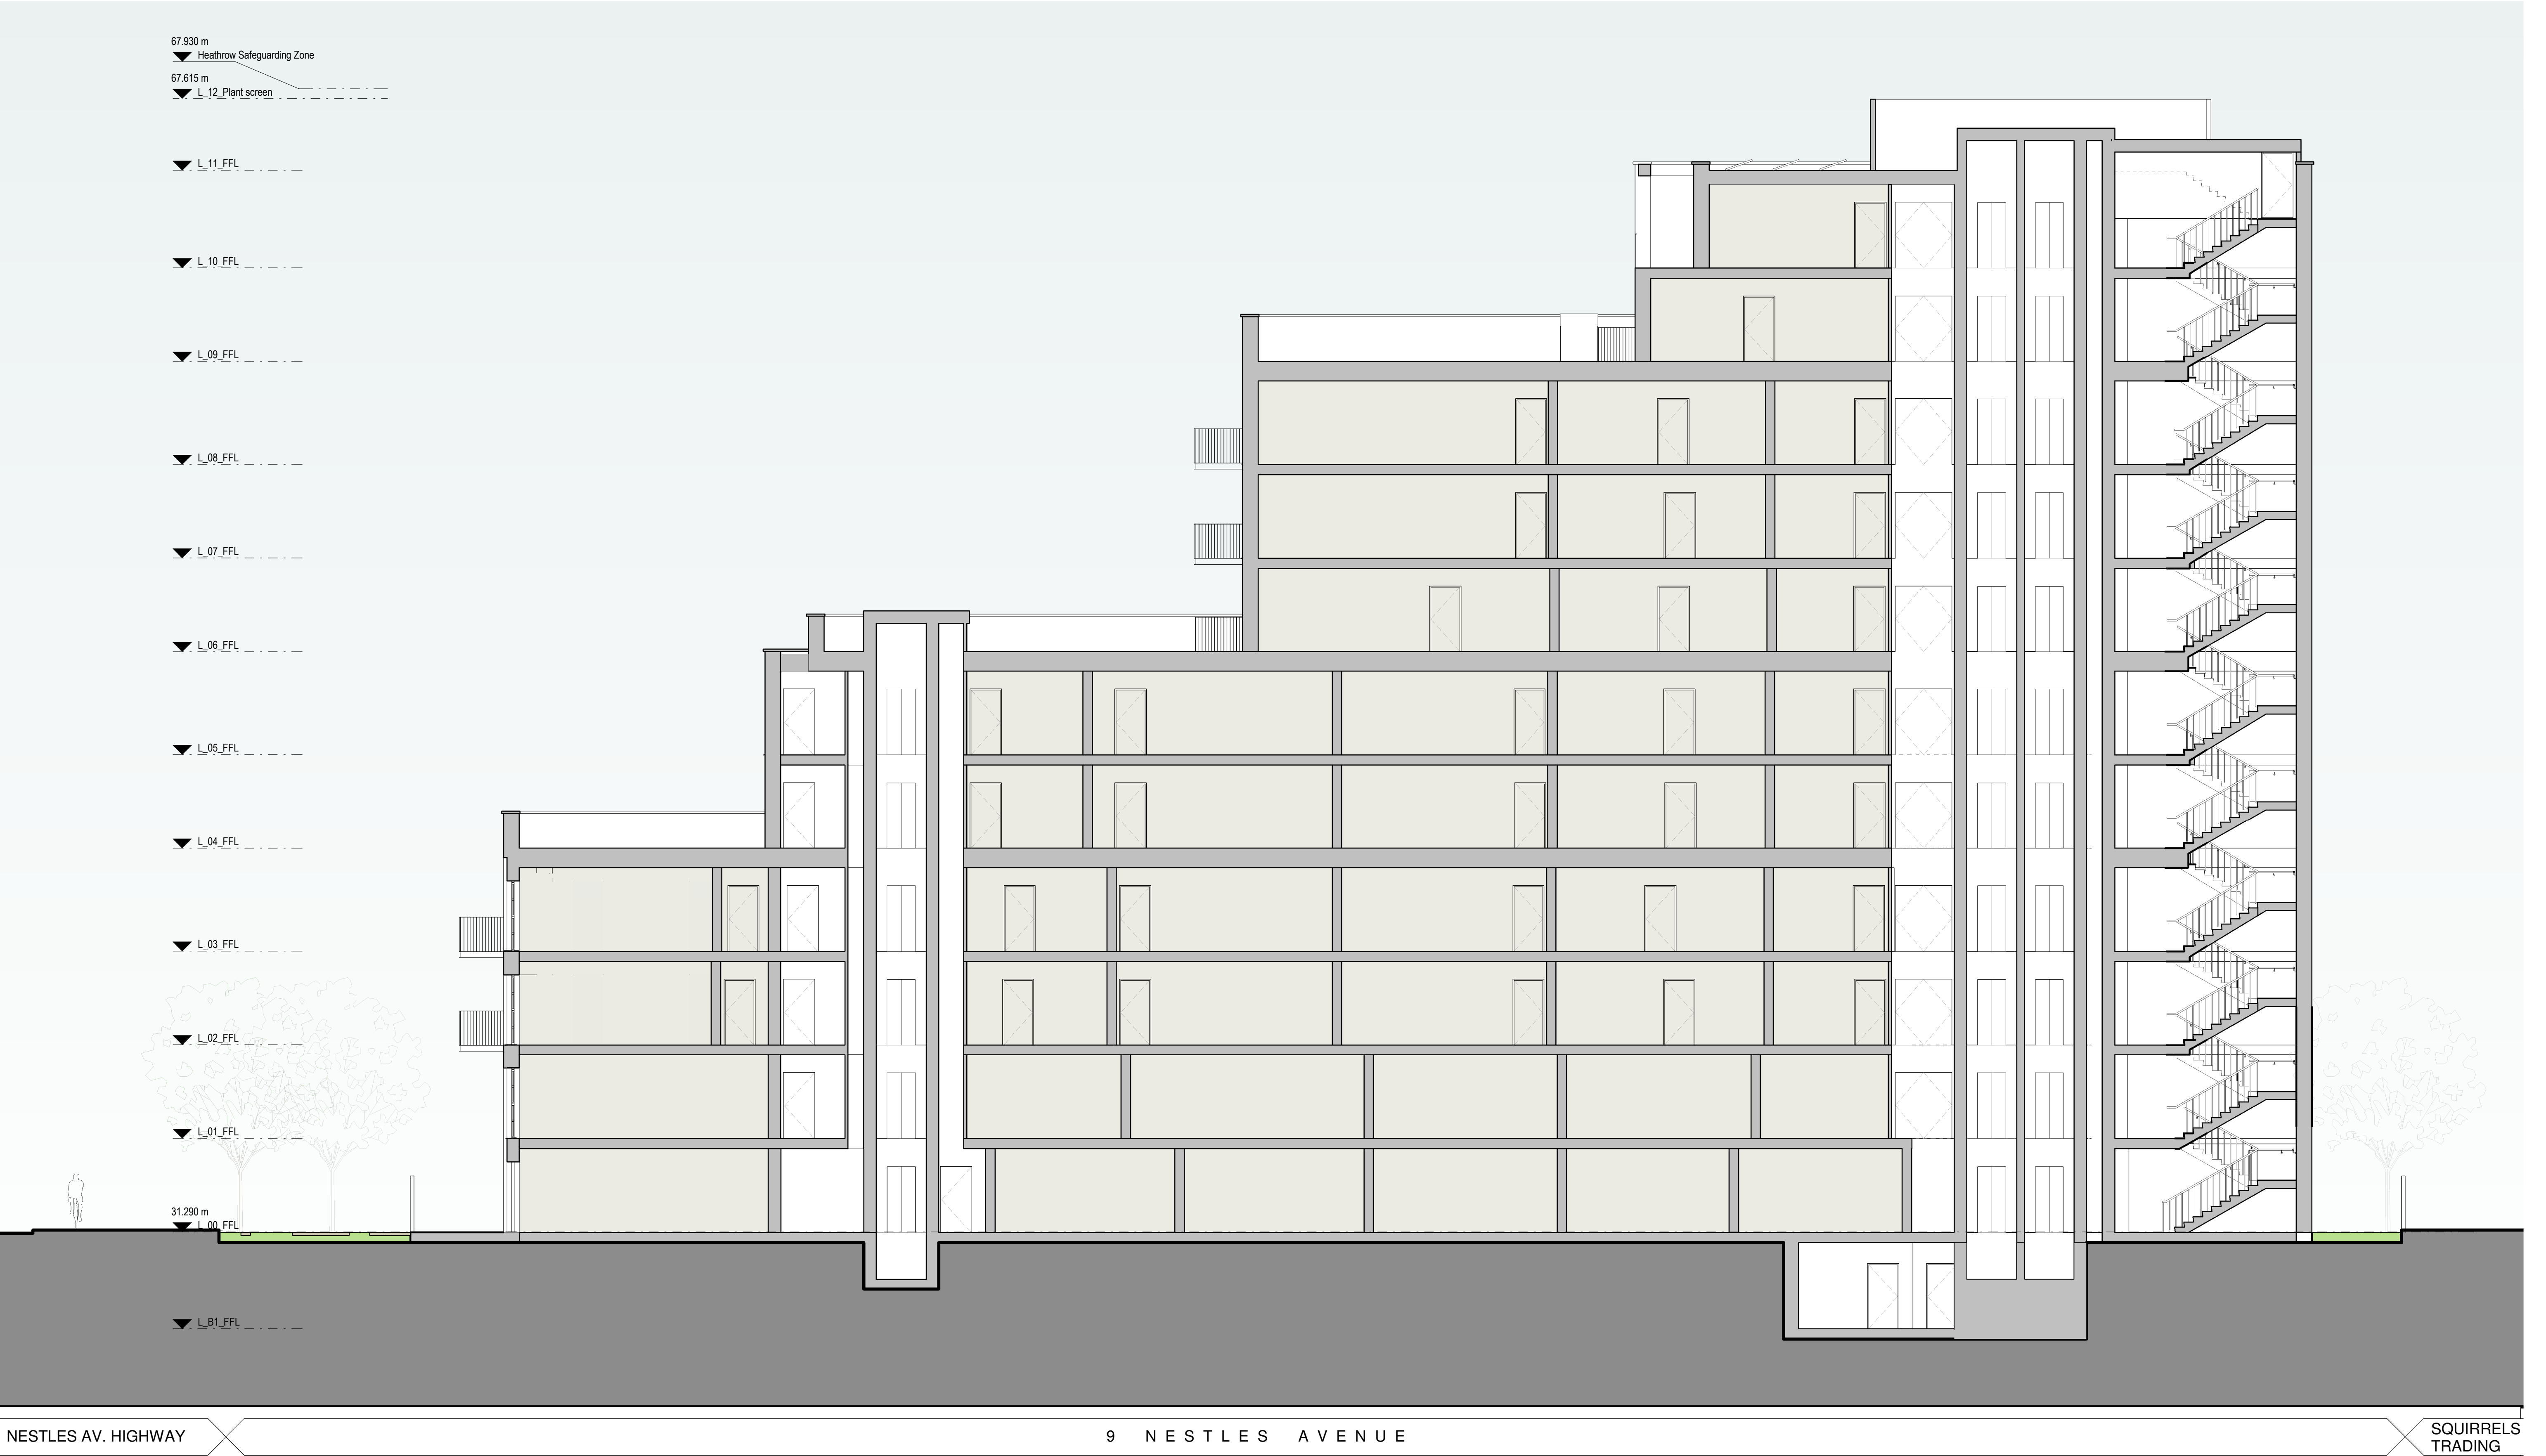

NESTLES AV. HIGHWAY

9 NESTLES AVENUE

SQUIRRELS
TRADING

1 Section CC
1 : 100

DO NOT SCALE THIS DRAWING

Contractors are to check all dimensions prior to commencement on site and notify the architect of any errors, omissions, or discrepancies.

TateHindle Limited retain copyright of this drawing. It may not be copied, altered or reproduced in any way without their written authority.

Rev	Description	Date	Checked
03	Issued as draft	06/07/20	JS
04	FFL added to section	07/07/20	JS
05	Basement level added	20/07/20	JS
06	General updates	22/07/20	HEG
07	Draft Drawings issued for Planning	28/07/20	JS
08	Drawings issued for planning	31/07/20	JS
09	Drawings issued for planning	04/08/20	JS

Project
9 Nestles Avenue

Status
For Planning
Client
Healey Development Solutions (Hayes) Ltd

Drawing
Section CC

Scale	Drawn	Checked	Date
1 : 100	NA	SB	03/06/20
Project no.	Drg	Revision	
15406	A - (04) - 100	09	

Note foundations and piles not shown

tatehindle

TateHindle Limited
1 Lindsey Street
Smithfield
London EC1A 9HP
T 020 7332 4850
mail@tatehindle.co.uk
www.tatehindle.co.uk