


67.930 m
▼ Heathrow Safeguarding Zone
67.615 m
▼ L_12_Plant screen



1 Proposed South Elevation
1 : 100

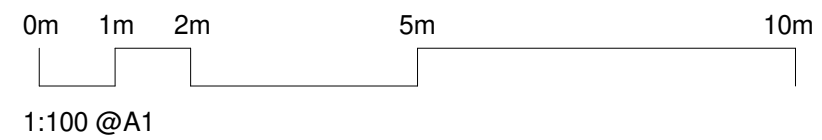

Material Palette:

- | | |
|-----------------------|----------------------|
| 1. Buff Brickwork | 6. PPC outer finish |
| 2. Soldier / header | Window/Door |
| Course | 7. Buff Render |
| 3. Flemish Brick with | 8. PPC Plant |
| projection in buff | Enclosure Louvres |
| 4. Grey Brickwork | 9. Painted Juliette/ |
| 5. Blue-Grey Concrete | Projecting Balconies |
| Copping | and Balustrades |

DO NOT SCALE THIS DRAWING

Contractors are to check all dimensions prior to commencement on site and notify the architect of any errors, omissions, or discrepancies.

TateHindle Limited retain copyright of this drawing. It may not be copied, altered or reproduced in any way without their written authority.

Rev	Description	Date	Checked
02	General updates to elevations	06/07/20	HEG
03	Window positions changed	17/07/20	HEG
04	9th 10th floor windows	23/07/20	HEG
05	Elevations updated	23/07/20	JS
06	Draft Drawings issued for Planning	28/07/20	JS
07	Drawings issued for planning	31/07/20	JS
08	Drawings issued for planning	04/08/20	JS

Project
9 Nestles Avenue

Status
For Planning
Client
Healey Development Solutions (Hayes) Ltd

Drawing
Proposed South Elevation

Scale	Drawn	Checked	Date
1 : 100	JS	SB	01/07/20
Project no.	Drg	Revision	
15406	A - (05) - 100	08	

tatehindle

TateHindle Limited
1 Lindsey Street
Smithfield
London EC1A 9HP
T 020 7332 4850
mail@tatehindle.co.uk
www.tatehindle.co.uk