


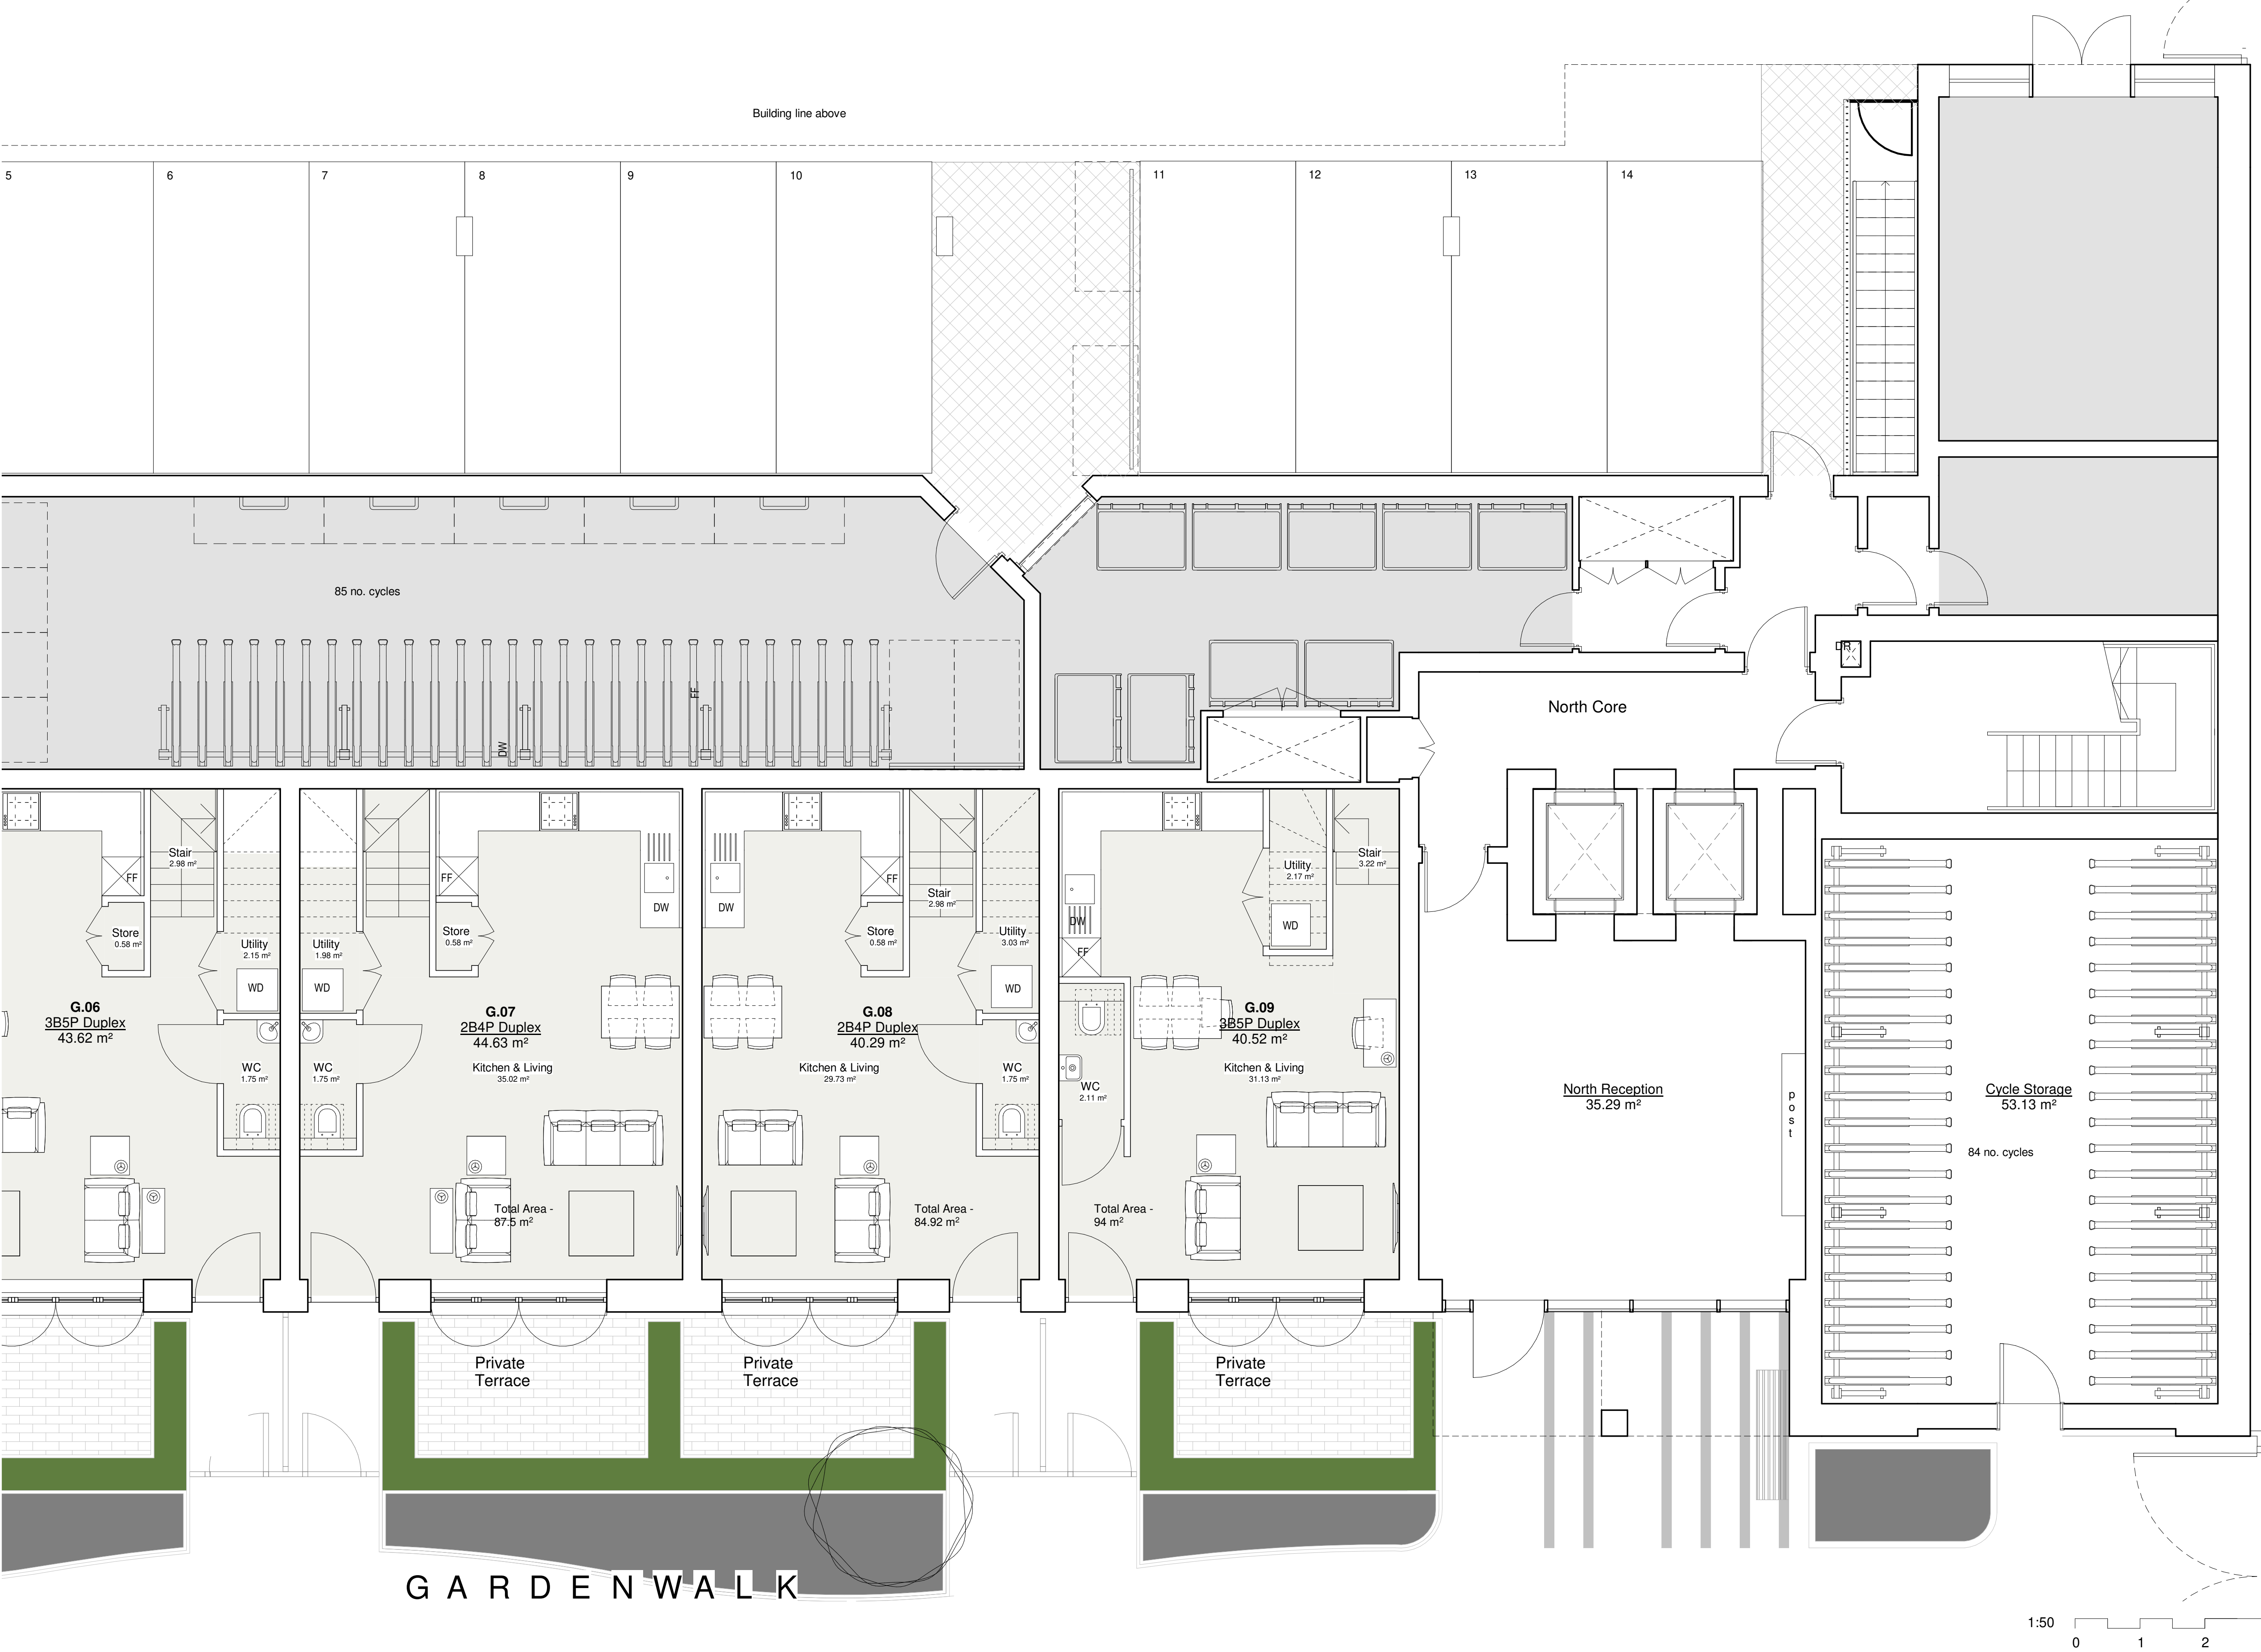

DO NOT SCALE THIS DRAWING

Contractors are to check all dimensions prior to commencement on site and notify the architect of any errors, omissions, or discrepancies.

TateHindle Limited retain copyright of this drawing. It may not be copied, altered or reproduced in any way without their written authority.

Rev	Description	Date	Checked
00	Issue to client	14-07-20	JS
01	Issue to client	16-07-20	JS
02	Duplex stair arrangement updated	22-07-20	JS
03	Drawings issued for planning	28-07-20	JS
04	Drawings issued for planning	03-08-20	JS

Project
9 Nestles Avenue

Status
Planning

Client

Drawing
Ground Floor Apartment Layouts - North

Scale	Drawn	Checked	Date
1 : 50	Author	Checker	07/14/20
Project no.	Drg	Revision	
15406	A - (72) - 100B	04	

tatehindle

TateHindle Limited
1 Lindsey Street
Smithfield
London EC1A 9HP
T 020 7332 4850
mail@tatehindle.co.uk
www.tatehindle.co.uk