


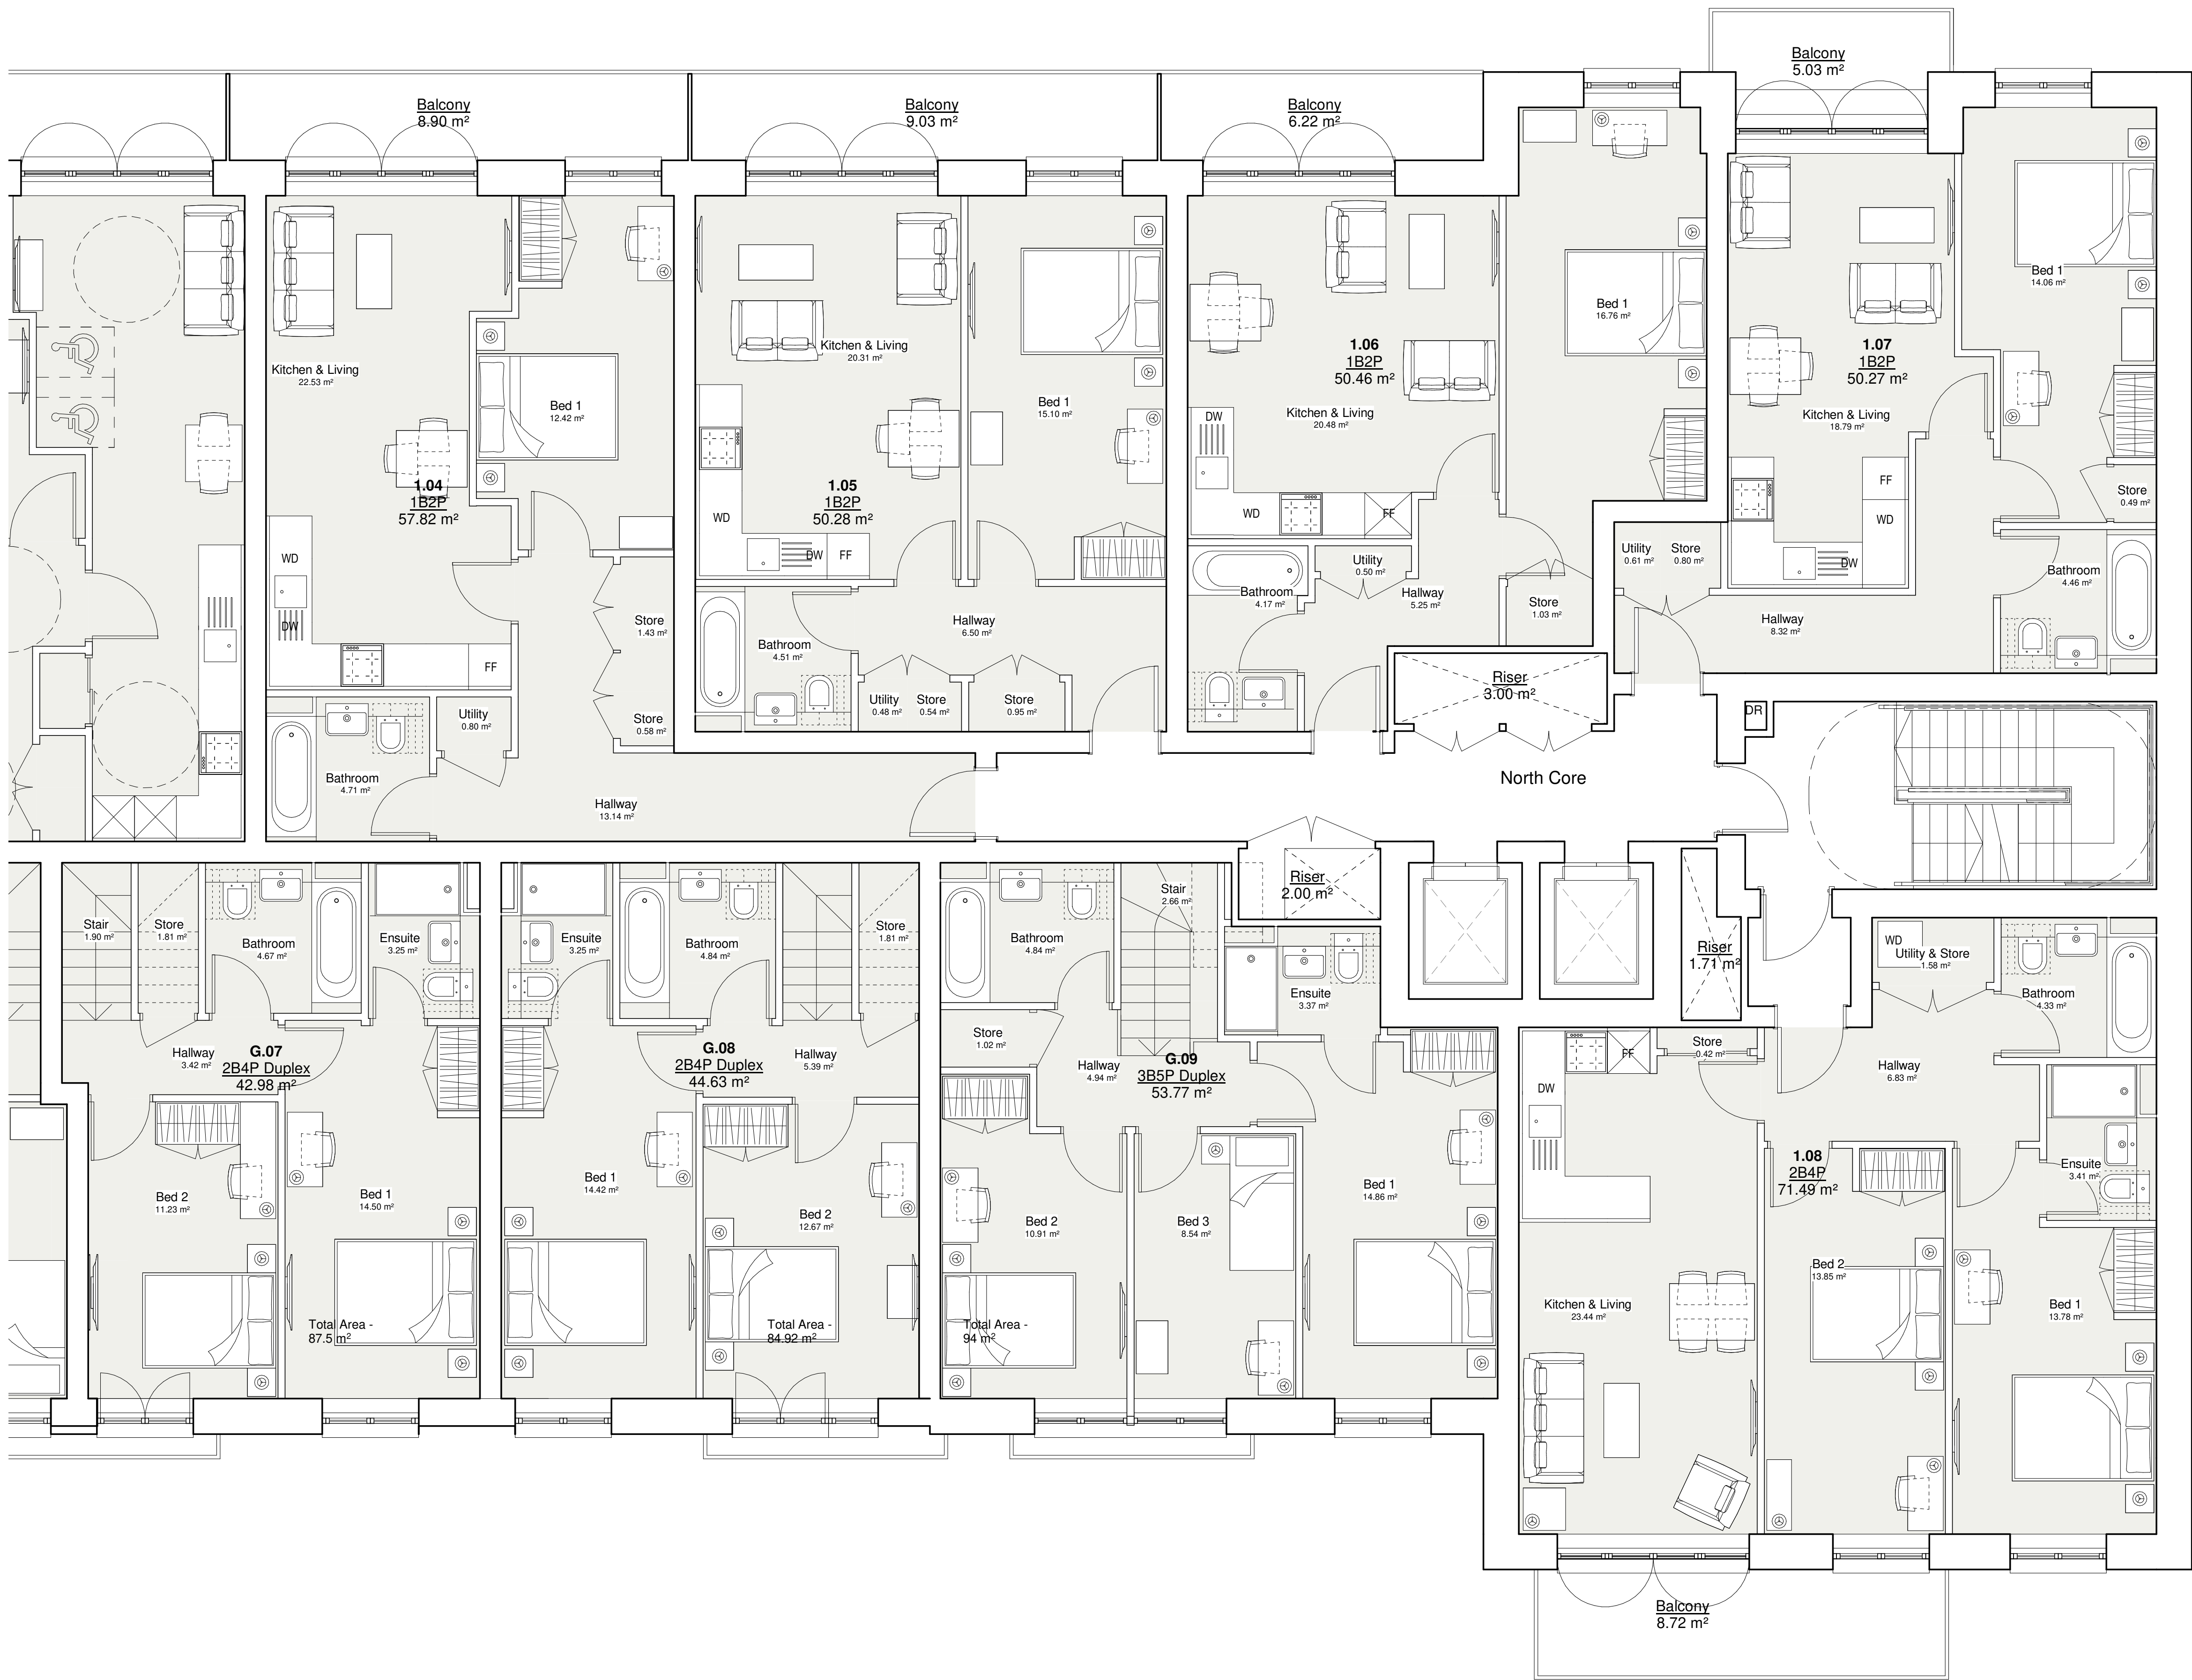

DO NOT SCALE THIS DRAWING

Contractors are to check all dimensions prior to commencement on site and notify the architect of any errors, omissions, or discrepancies.

TateHindle Limited retain copyright of this drawing. It may not be copied, altered or reproduced in any way without their written authority.

| Rev | Description                      | Date     | Checked |
|-----|----------------------------------|----------|---------|
| 00  | Issue to client                  | 14-07-20 | JS      |
| 01  | Issue to client                  | 16-07-20 | JS      |
| 02  | Duplex stair arrangement updated | 22-07-20 | JS      |
| 03  | Drawings issued for planning     | 28-07-20 | JS      |
| 04  | Drawings issued for planning     | 03-08-20 | JS      |

Project  
9 Nestles Avenue

Status  
Planning

Client

Drawing  
First Floor Apartment Layouts - North

| Scale       | Drawn           | Checked  | Date     |
|-------------|-----------------|----------|----------|
| 1 : 50      | Author          | Checker  | 07/14/20 |
| Project no. | Drg             | Revision |          |
| 15406       | A - (72) - 101B | 04       |          |

tatehindle

TateHindle Limited  
1 Lindsey Street  
Smithfield  
London EC1A 9HP  
T 020 7332 4850  
mail@tatehindle.co.uk  
www.tatehindle.co.uk