





01 Existing Front Elevation
Scale 1:100



02 Existing Totem
Scale 1:100

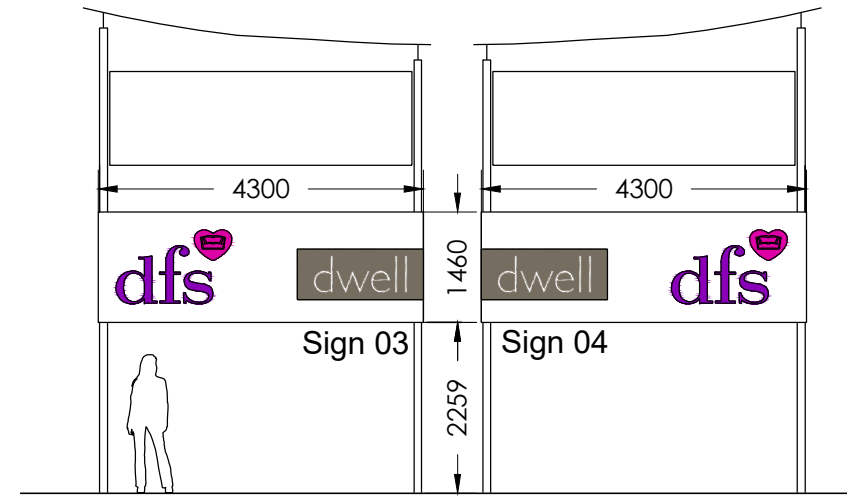

03 Proposed Front Elevation
Scale 1:100

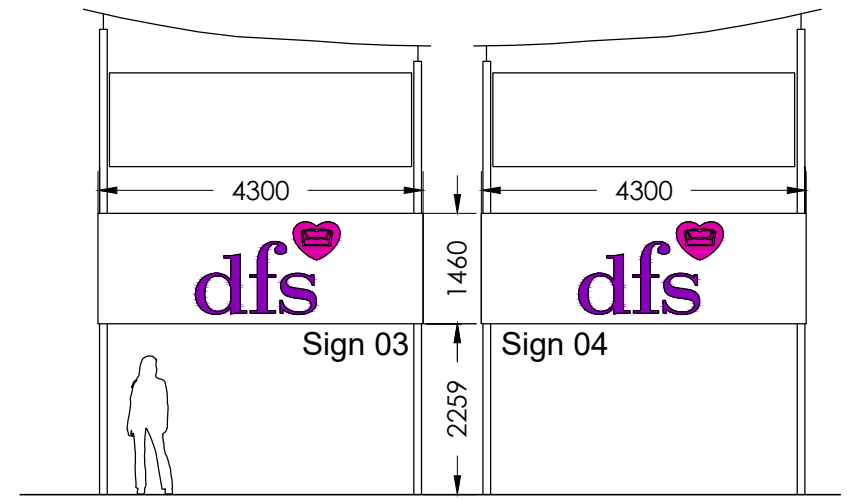

04 Proposed Totem
Scale 1:100

DIMENSIONS	This document is the property of the TIL JONES PARTNERSHIP limited and copyright is reserved by them. No unauthorised copying, in whole or part or any form of reproduction is permitted. It must not be released for reference and the contents may not be disclosed to any third party without the special written consent of the TIL JONES PARTNERSHIP limited.		
	FIGURED DIMENSIONS MUST BE TAKEN IN PREFERENCE TO SCALED. DO NOT SCALE FROM THIS DRAWING	ONLY THE LATEST REVISION OF THIS DRAWING MUST BE USED. IF IN DOUBT, ASK	THIS DRAWING IS TO BE READ IN CONJUNCTION WITH ALL PROJECT DRAWINGS AND SCHEDULES ISSUED TO DATE
	Any discrepancy must be notified to us in writing immediately if IN DOUBT - ASK. The contractor, any Sub-Contractor and Supplier will be deemed to have anticipated all costs and investigated all material availability prior to submission of offer. No claims will be entertained for failing to do so.		
	NORTH		
SCALE BAR	0 1000 2000 3000 4000 5000mm SCALE 1:100		

Note, all dimensions shown are indicative based on received information. Site dimensions must be taken prior to any manufacture.

REV	DATE	NOTE	REV	DATE	NOTE
dfs					
DFS					
Existing and Proposed Signage					
Unit 16, Victoria Retail Park Stonefield Way, South Ruislip					
065					
202					
Existing & Proposed Signage					
Planning					
DT					
CJ					
1:100					
A1-LANDSCAPE					
17.02.2021					
TJP ARCHITECTS					