



MICHAEL OAKES ARCHITECTS LTD.

Michael Oakes (Director) B.A. Hons Arch, Dip. Arch, Registered Architect
REGISTERED ARCHITECTS, DESIGNERS + ILLUSTRATORS
Telephone: 01895 235089 - E-mail: michaeloakesarchitect@googlemail.com

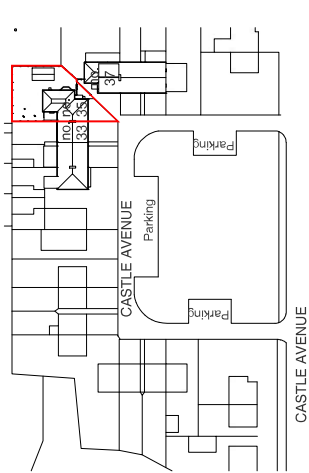

Site Location Plan

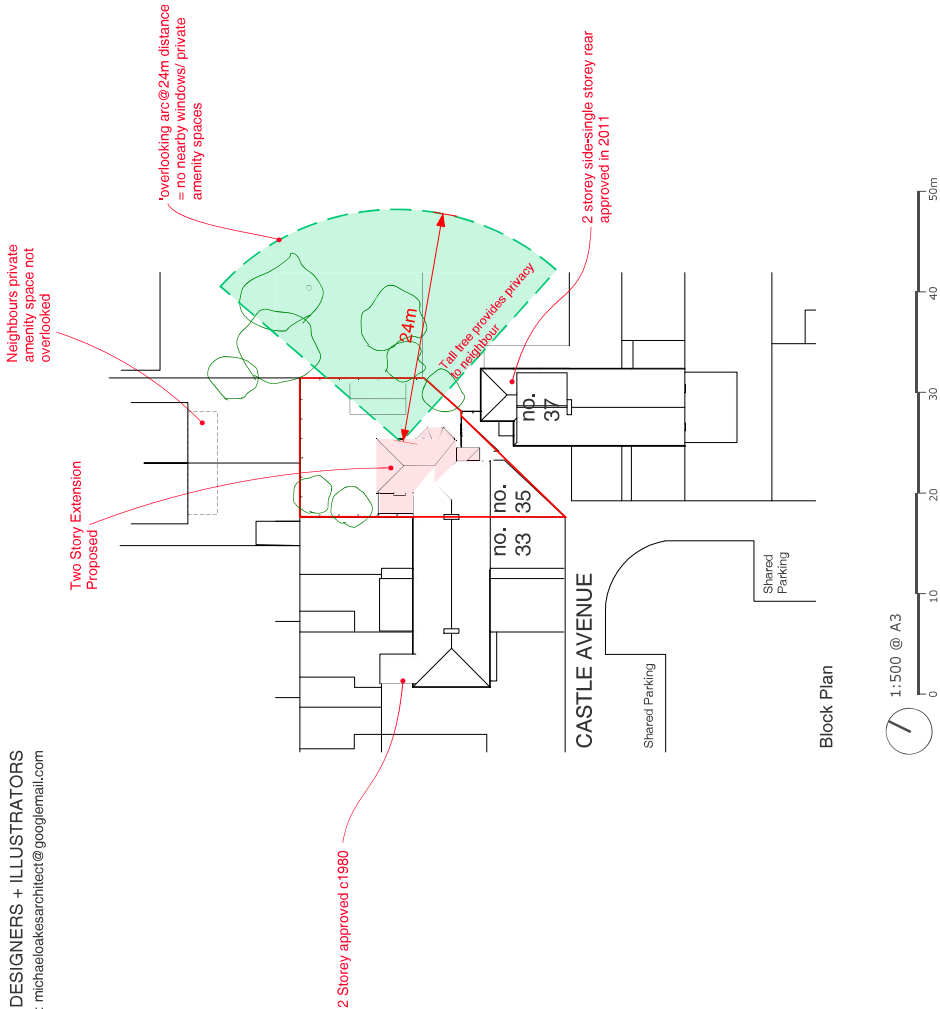

Block Plan



Drawing Title		Project no. / Stage /		Drawing no. / Revision	
Location + Block Plan		0371- PLA-		60_B	
Revision notes		Drawn by: IR			
A • First Issue					
B • Updates 27.01.22					