


NOTE: ALL PROPOSED
MATERIALS TO MATCH
EXISTING

Issue:
PLANNING APPLICATION
Not for construction

Notes.

- Contractors must verify all dimensions at the site before commencing any work.
- No construction work before Local Authority Consent, Building Regulations, Building Control approval and structural engineer confirmation.
- All structural elements inc. joists, beams and columns to be confirmed by structural engineer.
- Any discrepancies to be reported to us.
- All drawings are to be read in conjunction with all relevant drawings and specifications.

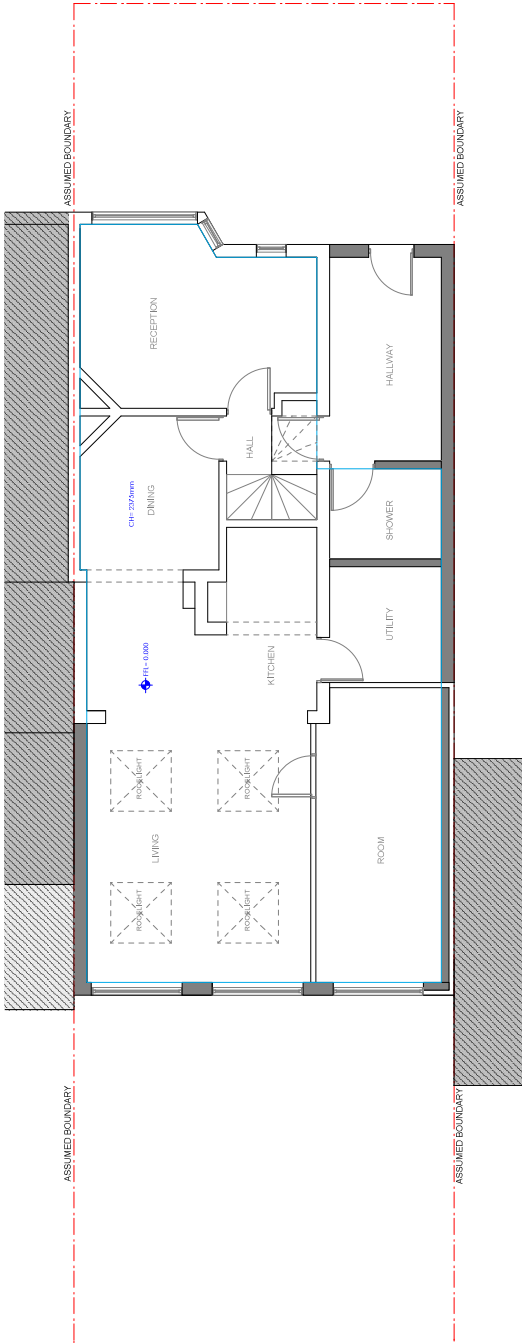

Revision	Description
----------	-------------

YOUArchitecture Ltd

A 60 Pinkwell Lane, UB3 1PH
M +44 (0) 77 46 60 40 23
T +44 (0) 20 87 56 04 39
E youarchitecture@gmail.com

Project:

59 Delamere Road UB4 0NN

Drawing title:

Proposed Site Plan

Dwg no:	Revision:	Date:
0123-PR-01	A	18.06.2021
Scale:	Drawn by:	Checked by:
1:50@GSP	R.S.H.	R.S.H.