



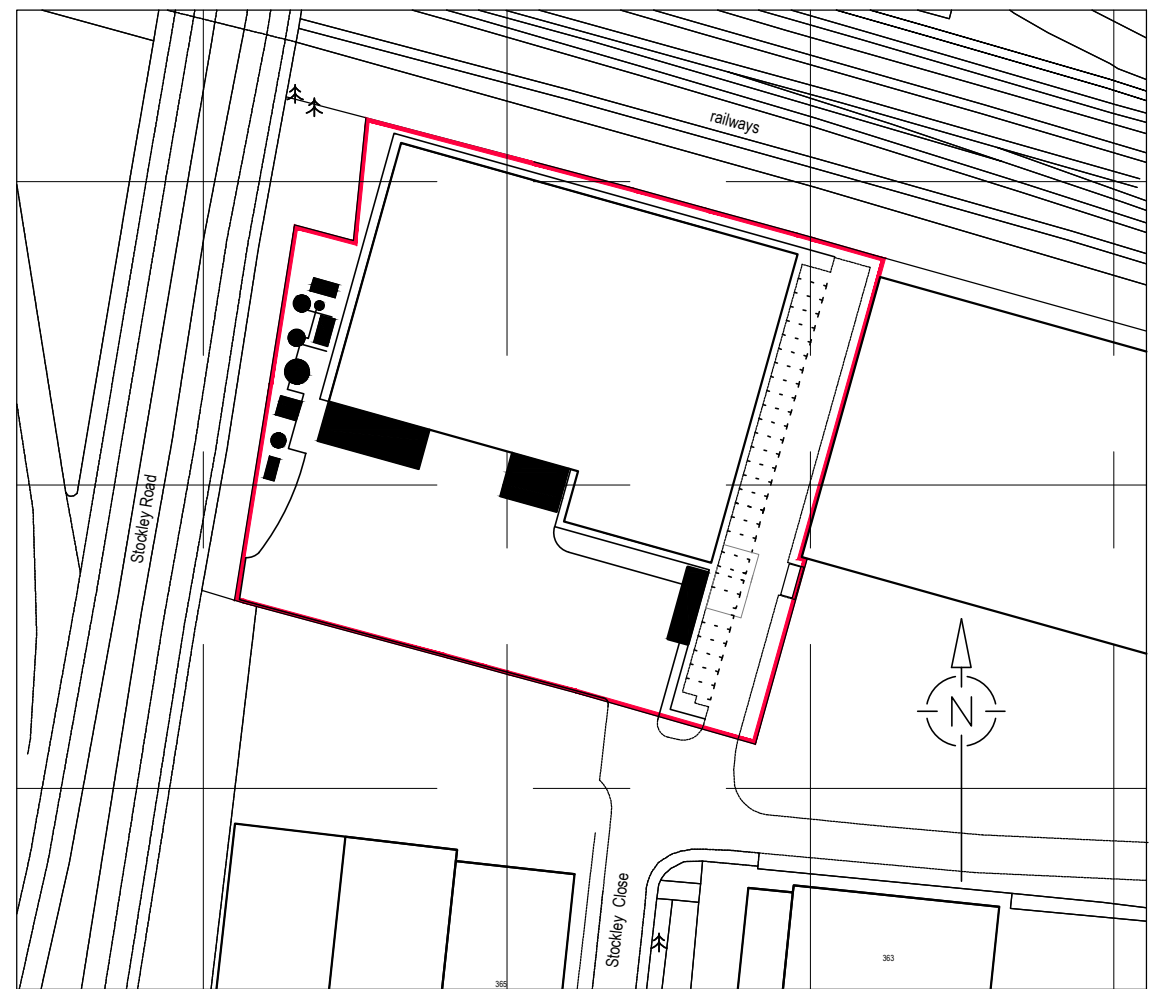

(c) UKMap Copyright. The Geoinformation Group 2018 Licence No. LANDMLON100003121118


NOTE - the only hard landscape items apart from the concrete bases of the the new external plant and the new cycle shelter will be the new concrete kerbs around the new soft landscape peninsular and the new islands around the new swing barriers.

The new visitor car parking will be on part of the existing concrete surfaced service yard and the bays will be marked in yellow thermoplastic paint.

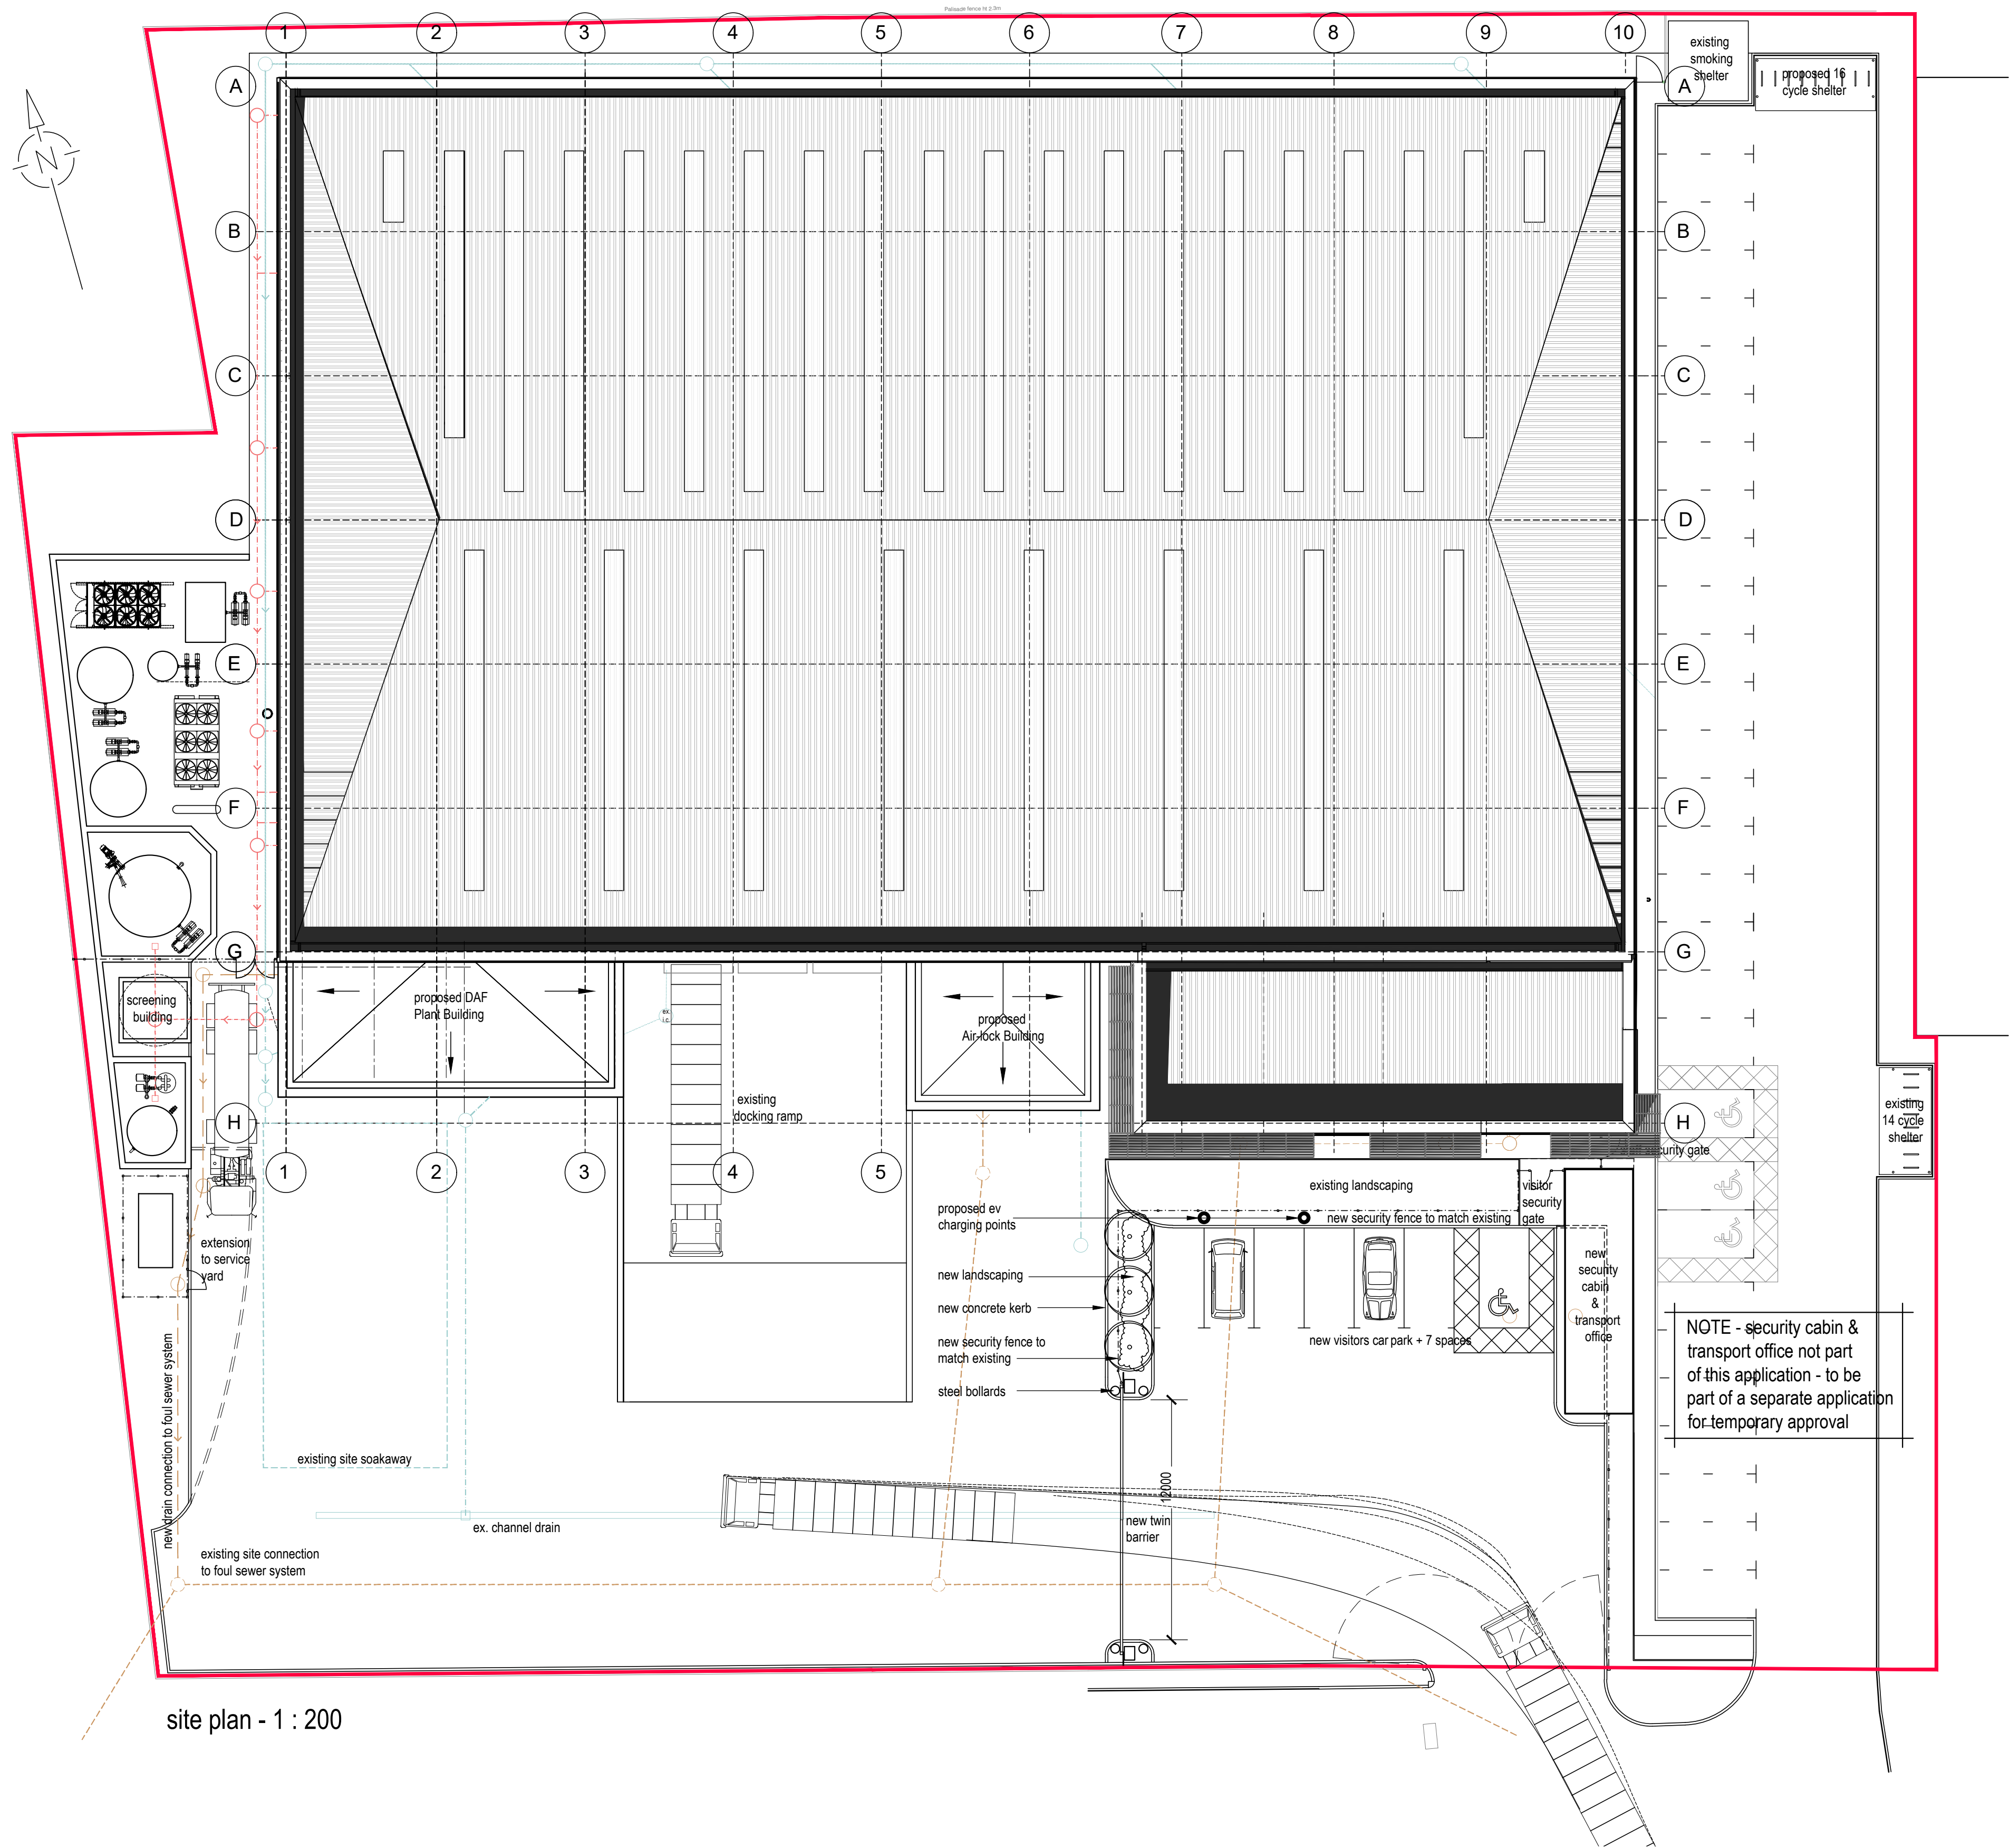

B - additional information regarding access space, cycle shelter and ev charging	141218	CC
A - note regarding planning status of security/transport cabin added	141118	CC


Revision	Date	Initial
----------	------	---------

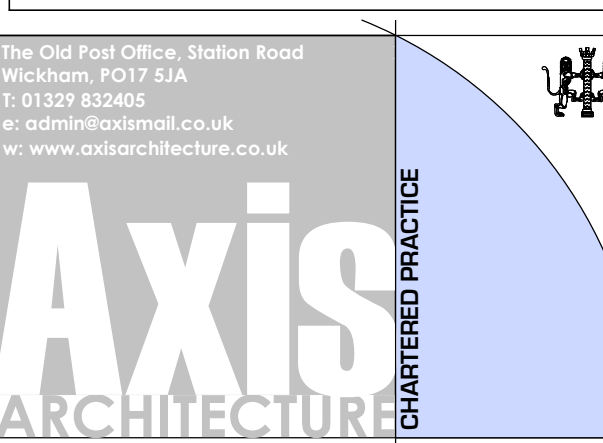

BIM Enabled Practice

All dimensions are to be checked on site and any discrepancies reported to the architect before work commences. Figured dimensions only are to be taken from this drawing. This drawing is to be read in conjunction with all relevant consultants and/or specialists drawings/documents and any discrepancies or variations notified to the architect before work commences. This drawing is copyright and may not be reproduced, wholly or in part, without the consent of the architect.

Alterations & Extensions at Heathrow, London for Greencore Food to Go Proposed Layout Hard Landscape Plan

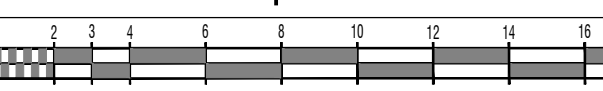

PLANNING

Scale @ A1	Drawn	Checked	Date
------------	-------	---------	------

1:200 & 1250	CC	PA	Dec 2018
--------------	----	----	----------

Job Number & Drawing Number	Revision
-----------------------------	----------

17-045-PL505