

NOTES

All dimensions are in mm.


All materials to match existing.

0


2

4


6m

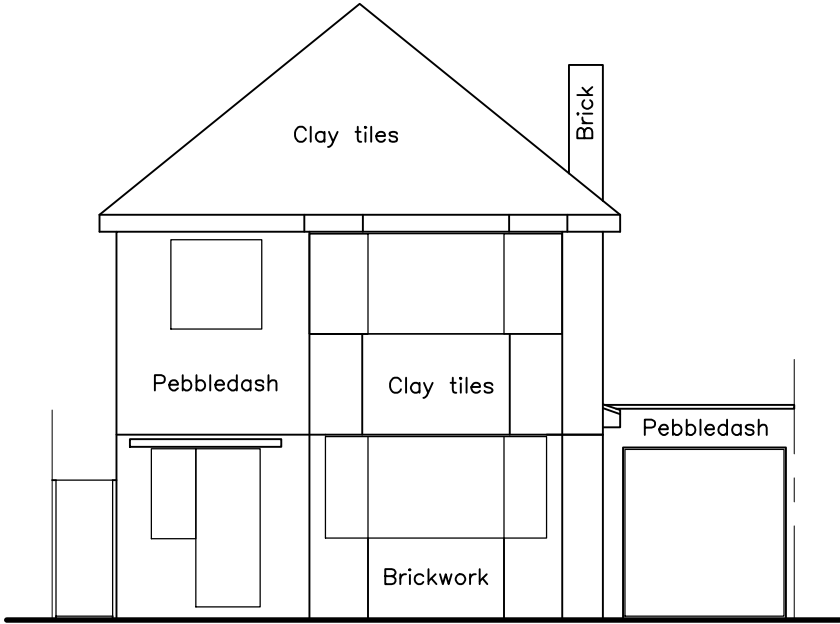


EX FRONT ELEVATION

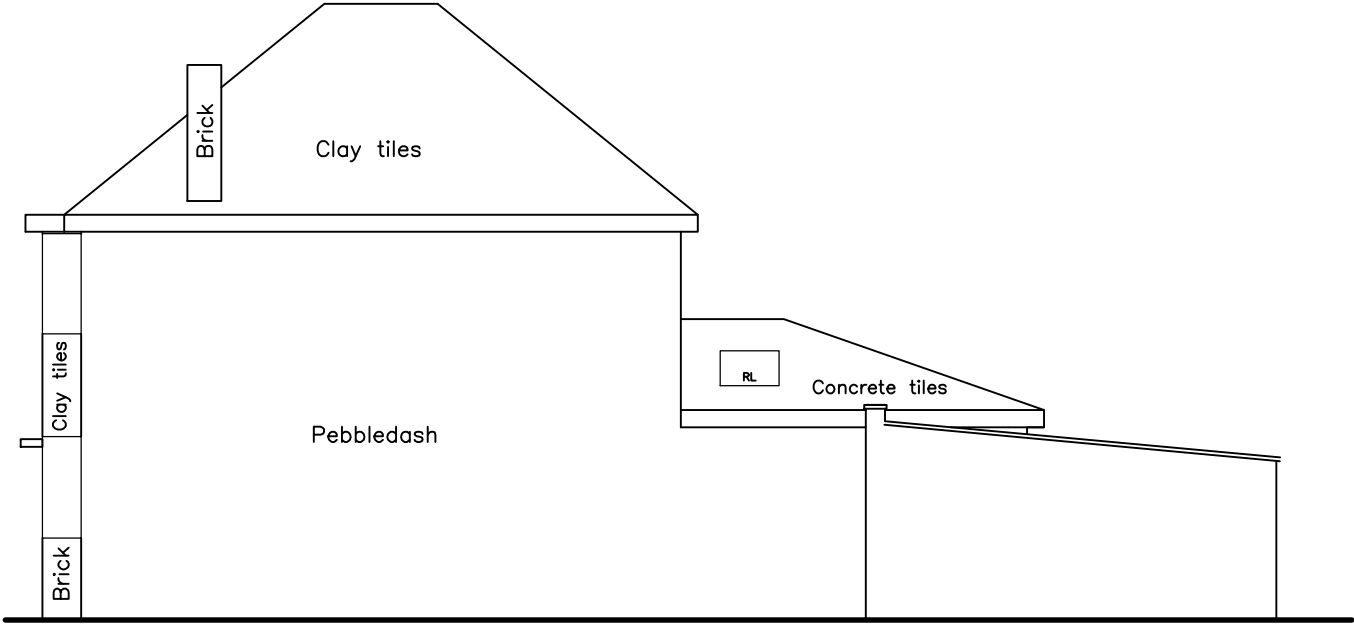

EX SIDE ELEVATION

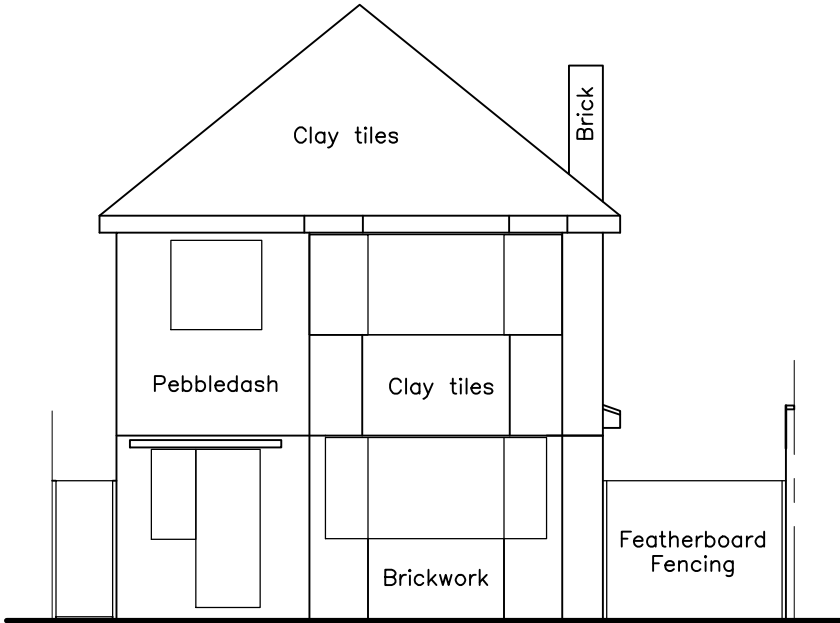

PROPOSED FRONT ELEVATION

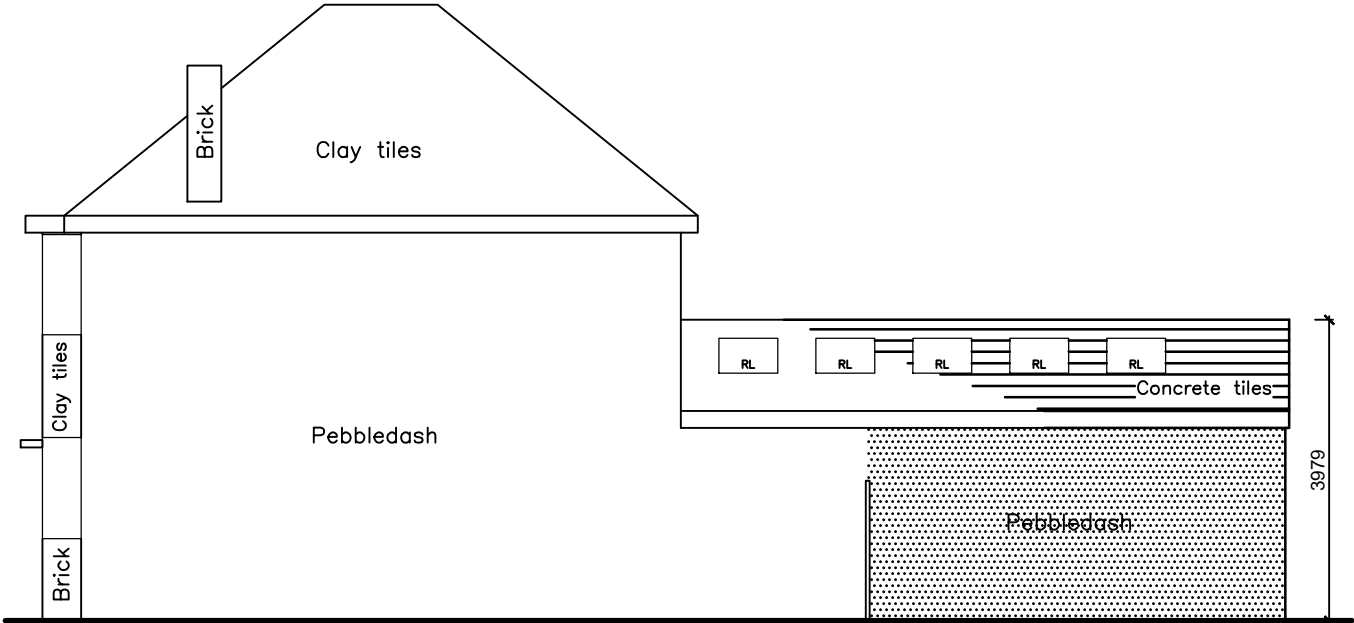

PROPOSED SIDE ELEVATION