


NOTES


All dimensions are in mm.

All materials to match existing.


0246m

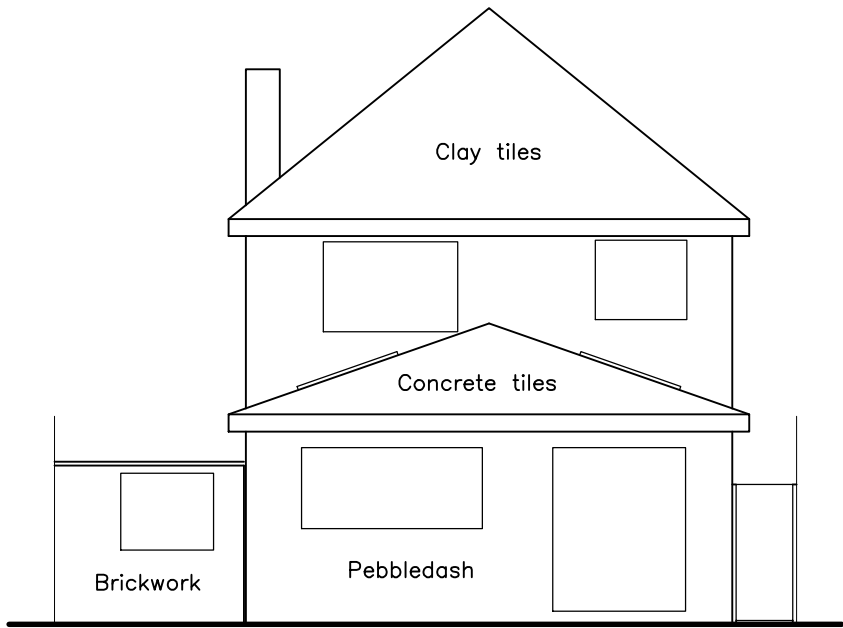


EX REAR ELEVATION

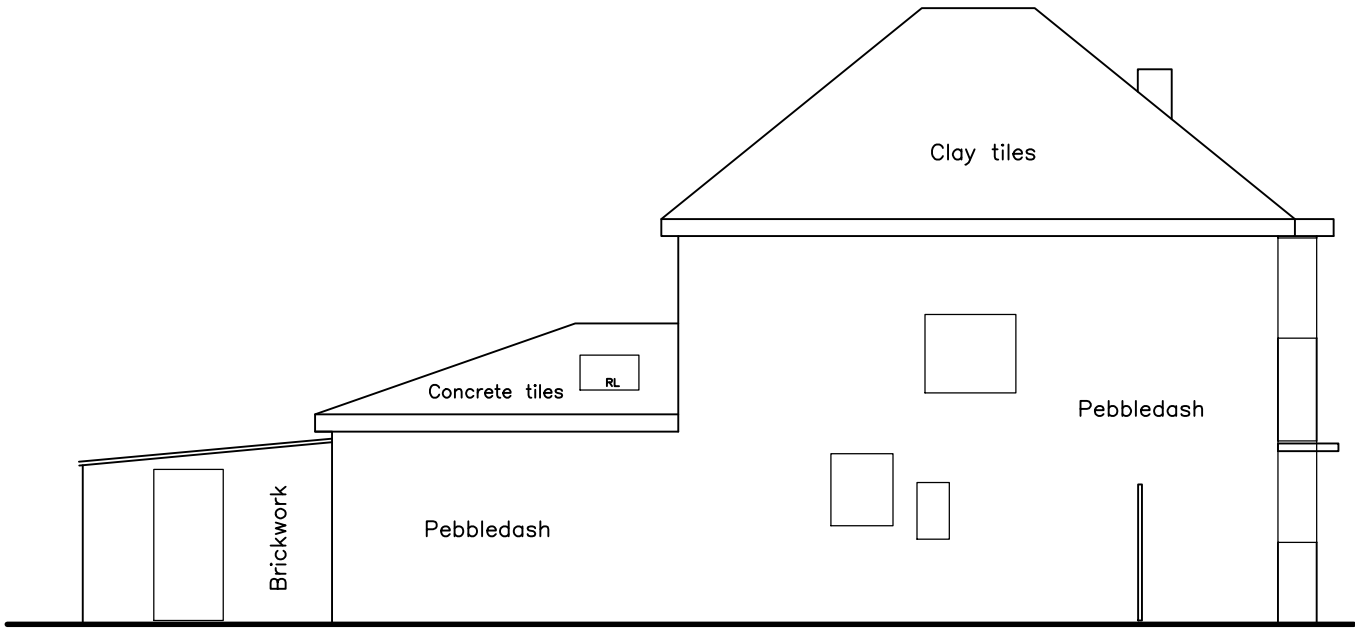

EX SIDE ELEVATION

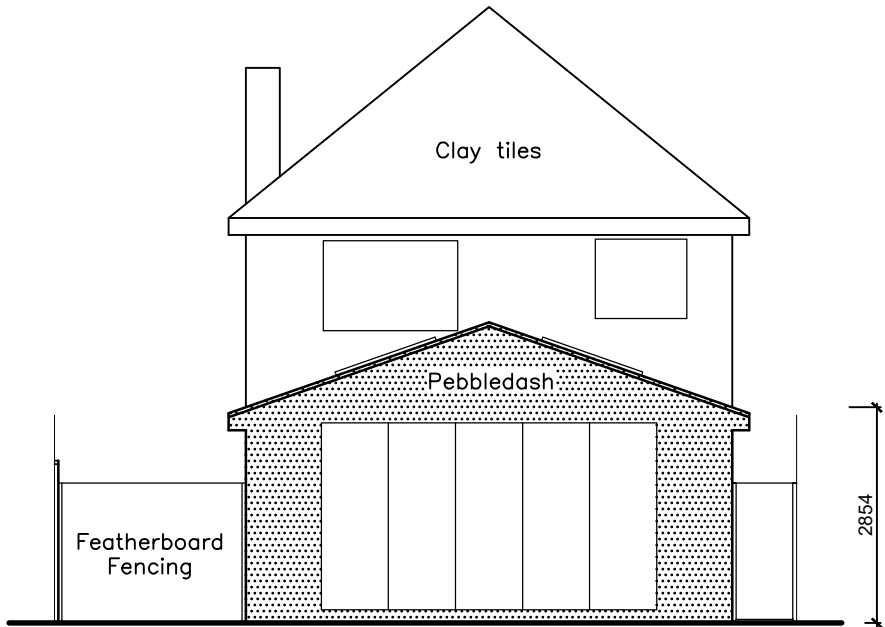

PROPOSED REAR ELEVATION

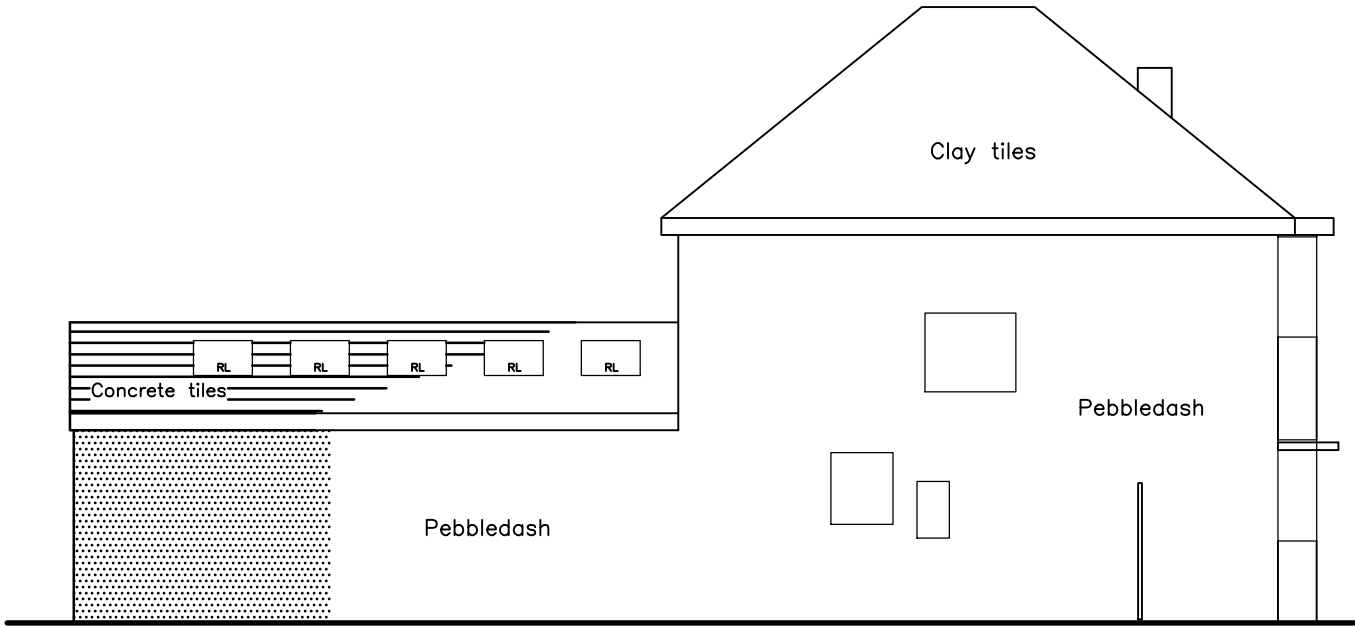

PROPOSED SIDE ELEVATION