
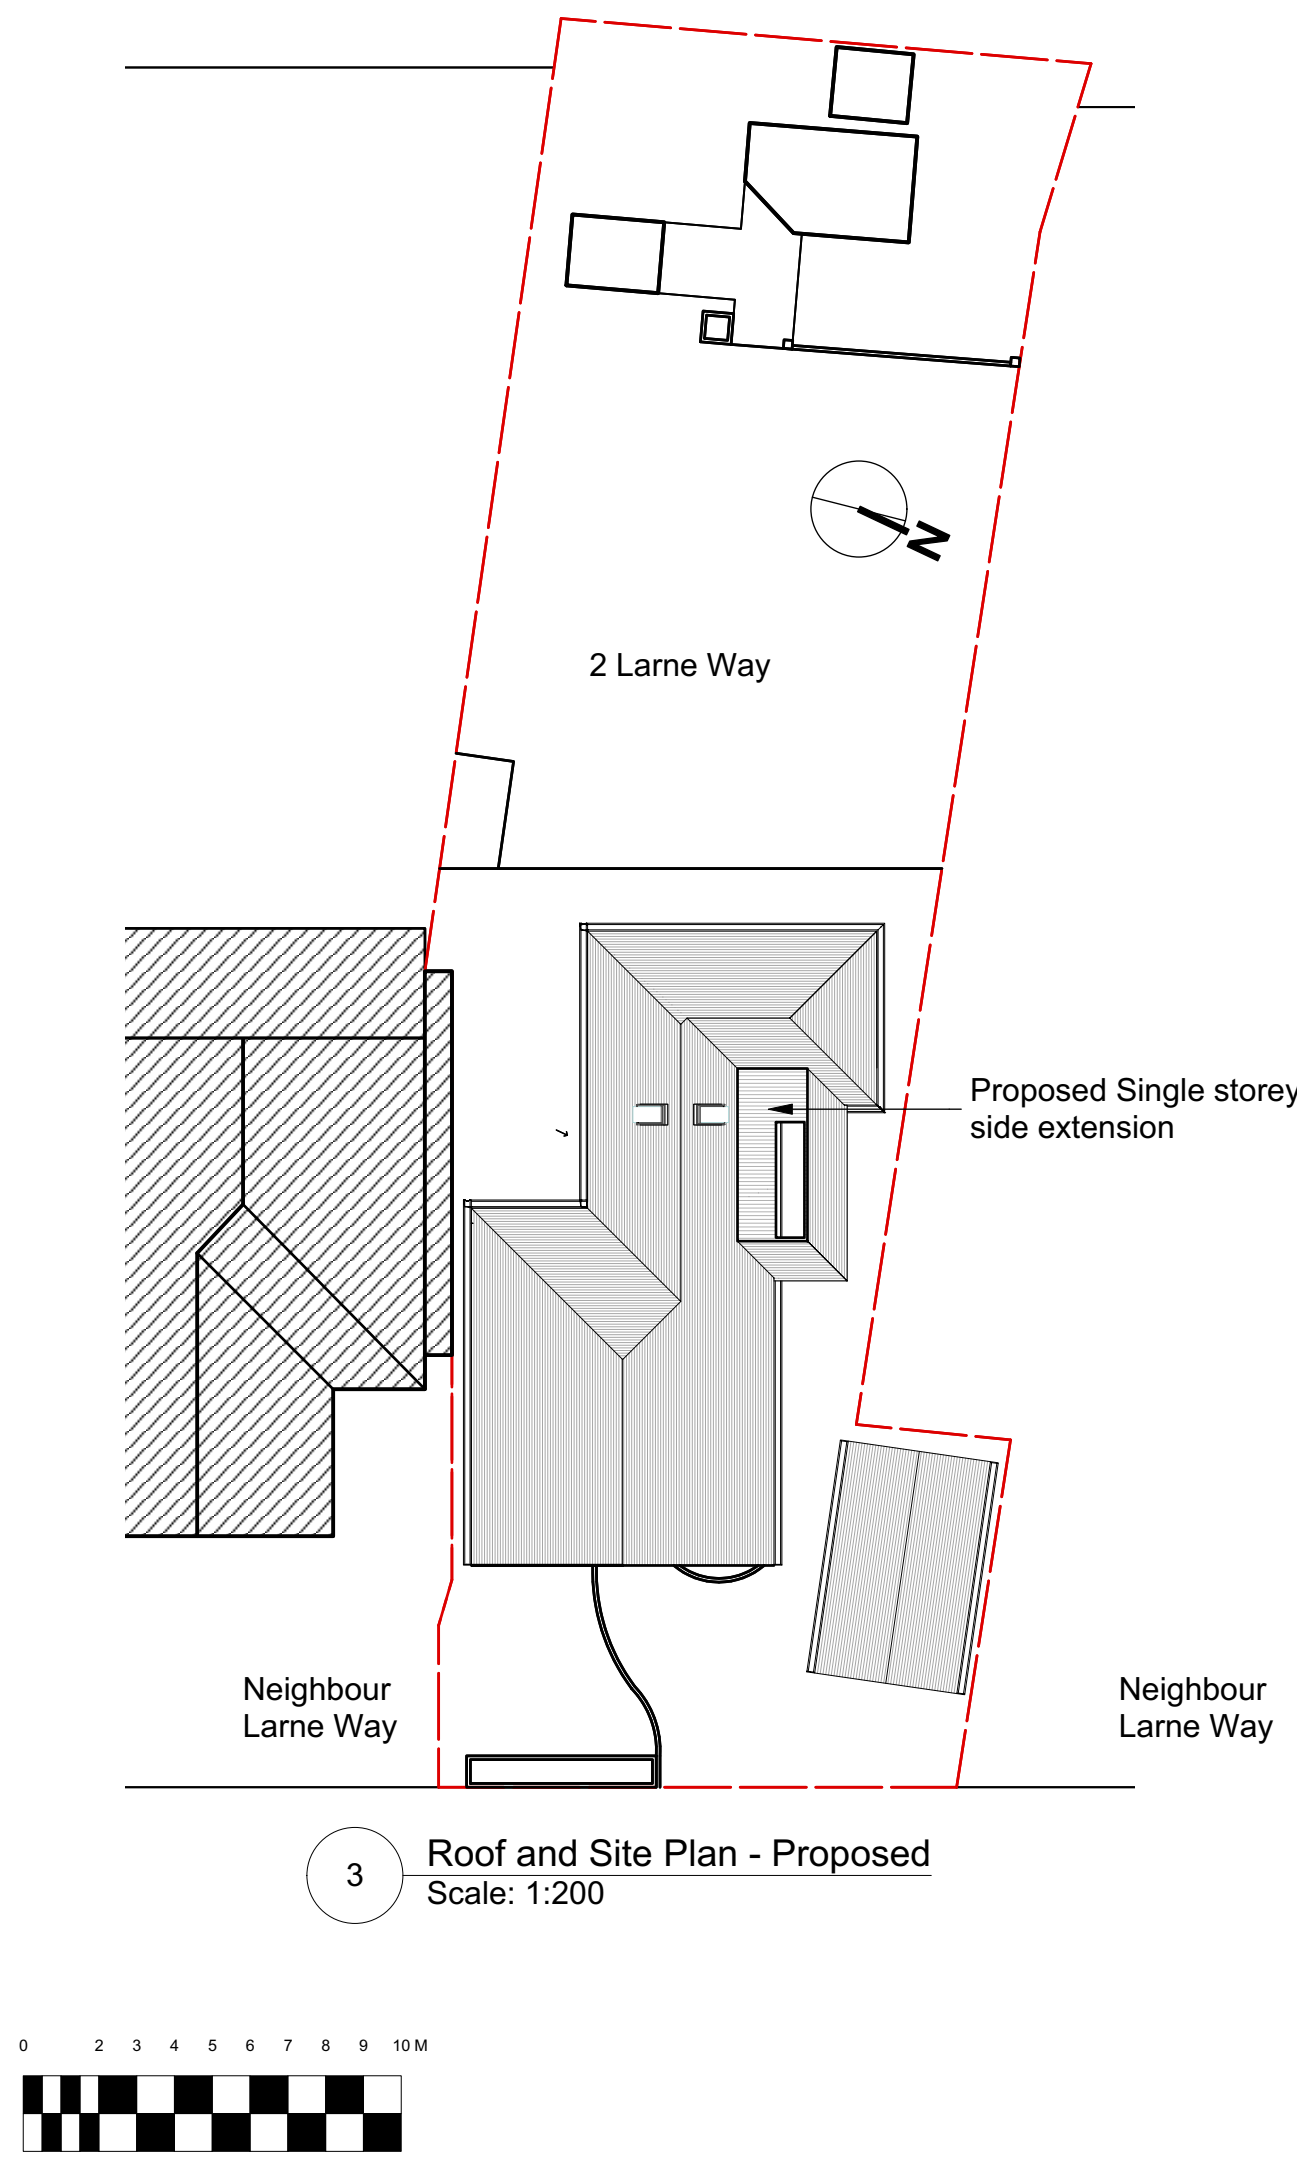


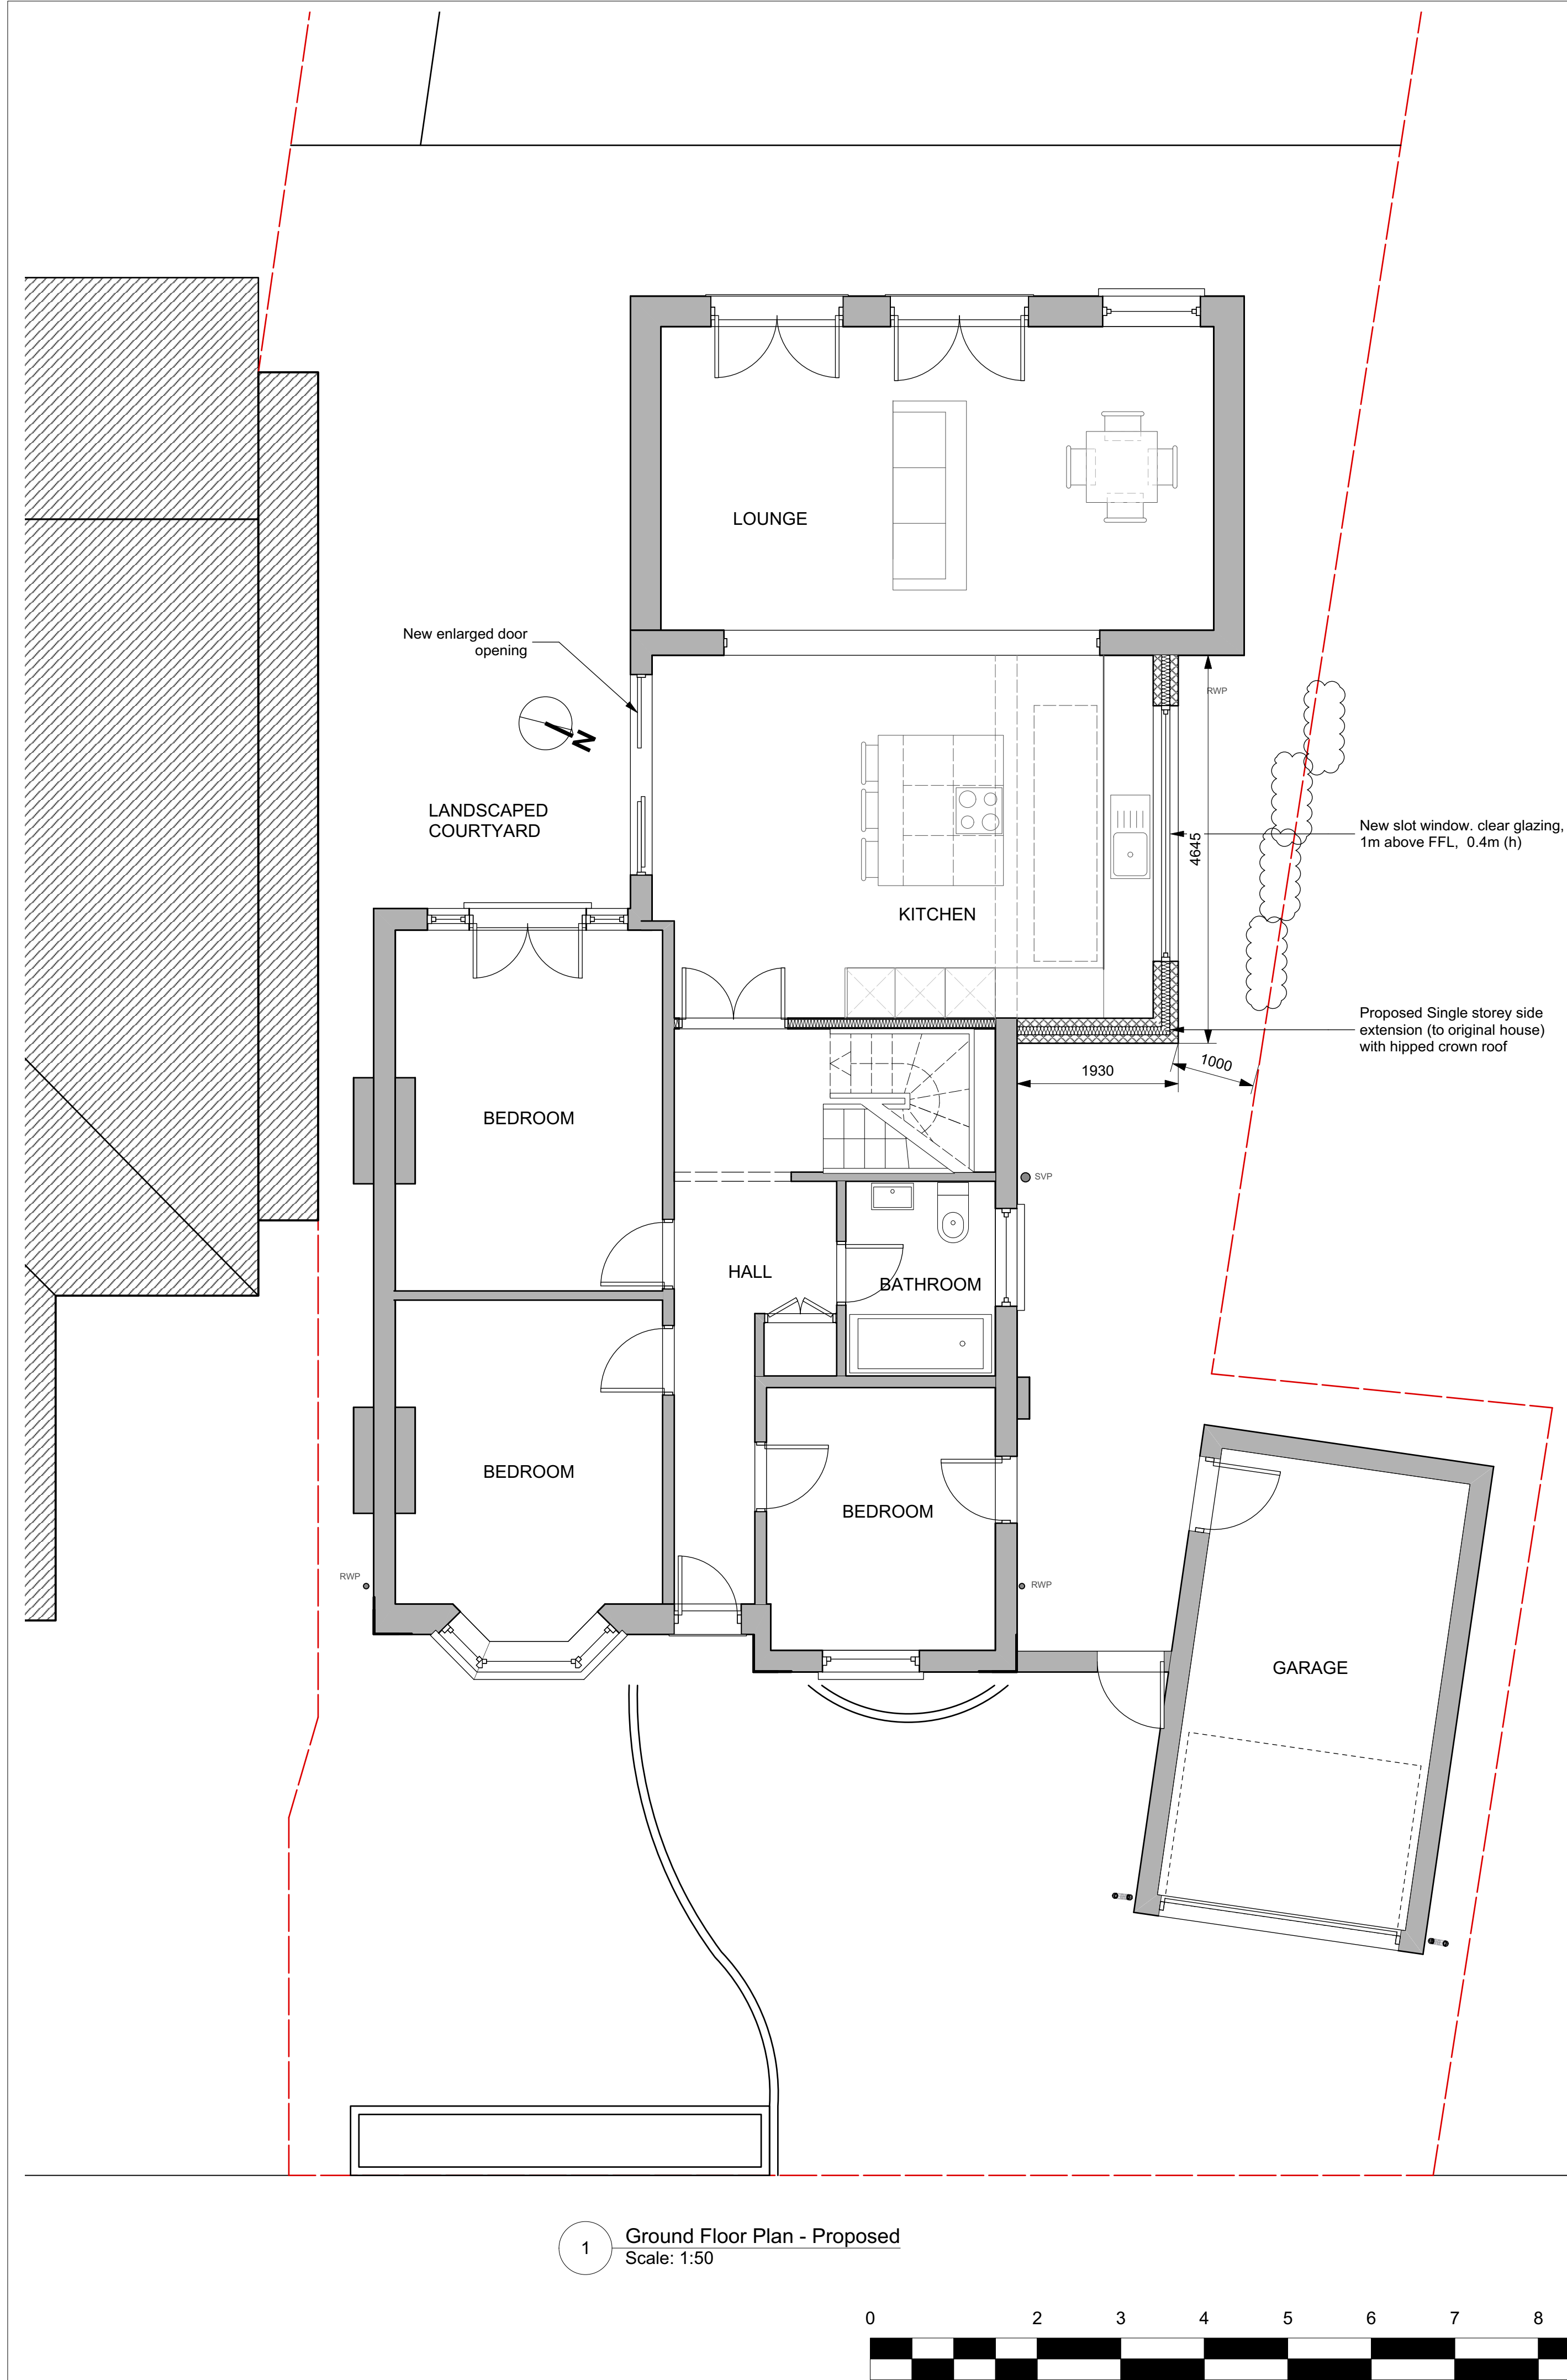

- Notes:
- Use figure dimensions only
 - Do not scale from this drawing
 - Issued for purpose indicated only
 - All dimensions to be checked on site
 - Architect to be notified of any discrepancies before construction commences
 - Structural and services information is indicative only
 - Refer to consultants' drawings and specification for details and setting out
 - All work and materials to be in accordance with current applicable statutory legislation and to comply with all relevant codes of practice and British and European Standards
 - Information gained from this drawing is the sole copyright of Livewell Architecture and should not be copied or reproduced without prior permission

No.	Date	Revision Notes	
A	10/09/2021	PLANNING ISSUE	
Architect		Livewell Architecture info@livewellarchitecture.co.uk www.livewellarchitecture.co.uk 07915 906393	
Client		-	
Project Address		2 Larne Road Ruislip, HA4 8DR	
Sheet Title		Plans - Proposed	
Drawn By CL		Status PLANNING	
Scale @ A1 1:50		Date 10/09/2021	
Project Ref 2021.16		Drawing Number 120	Revision A