



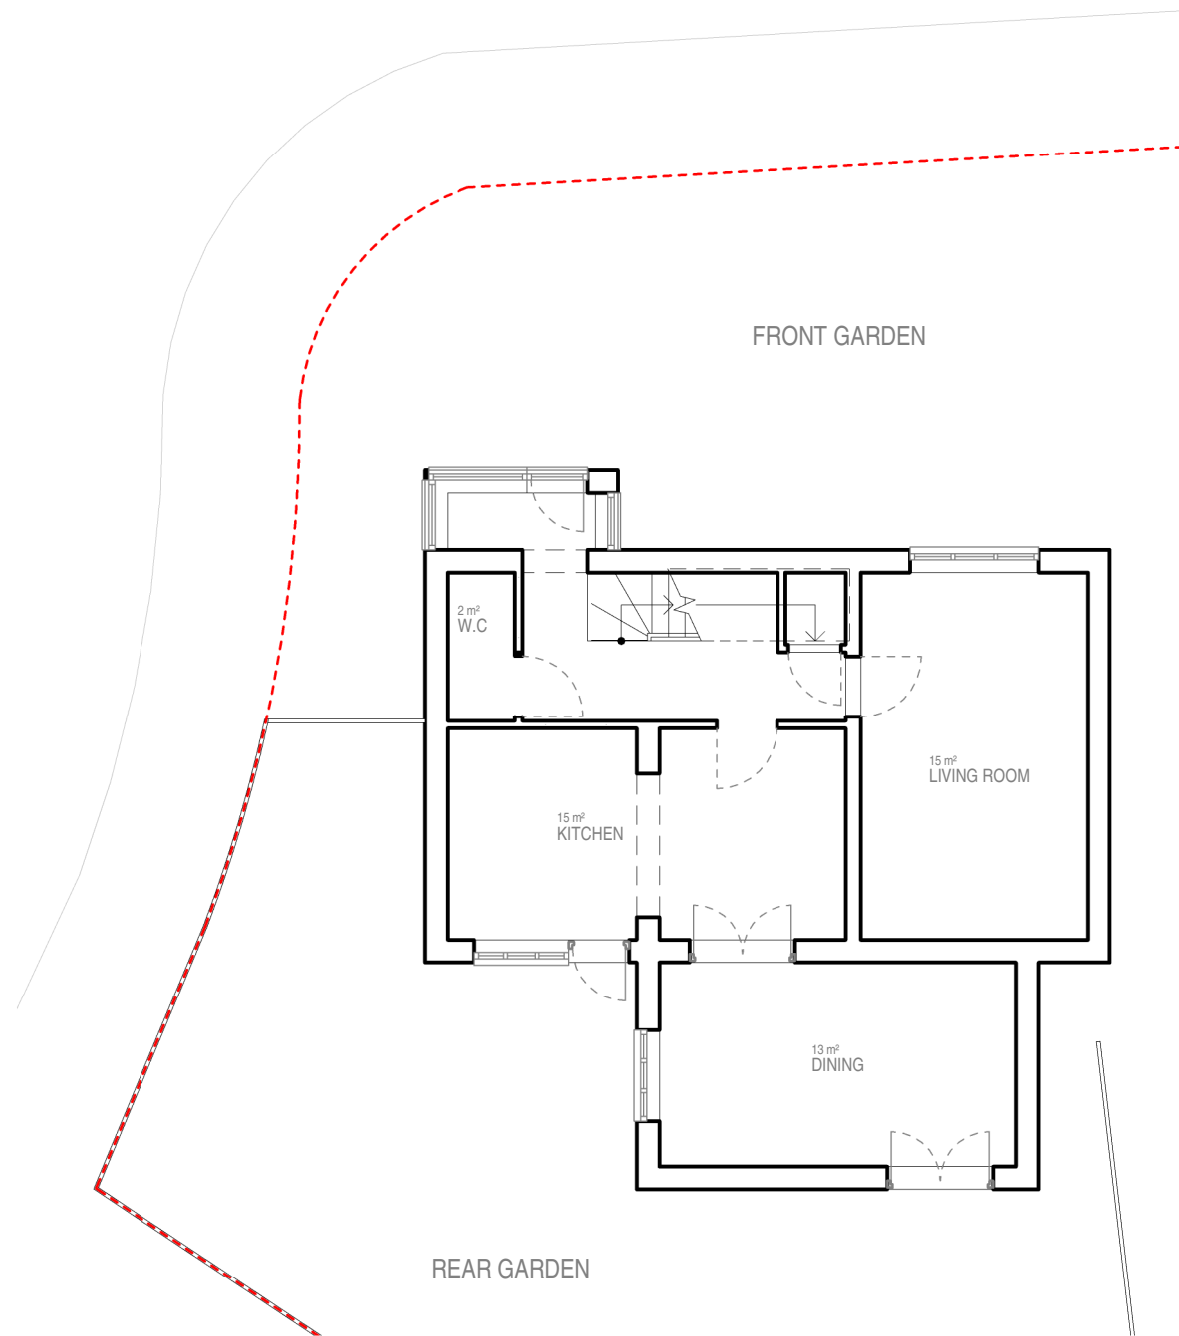


GROUND FLOOR

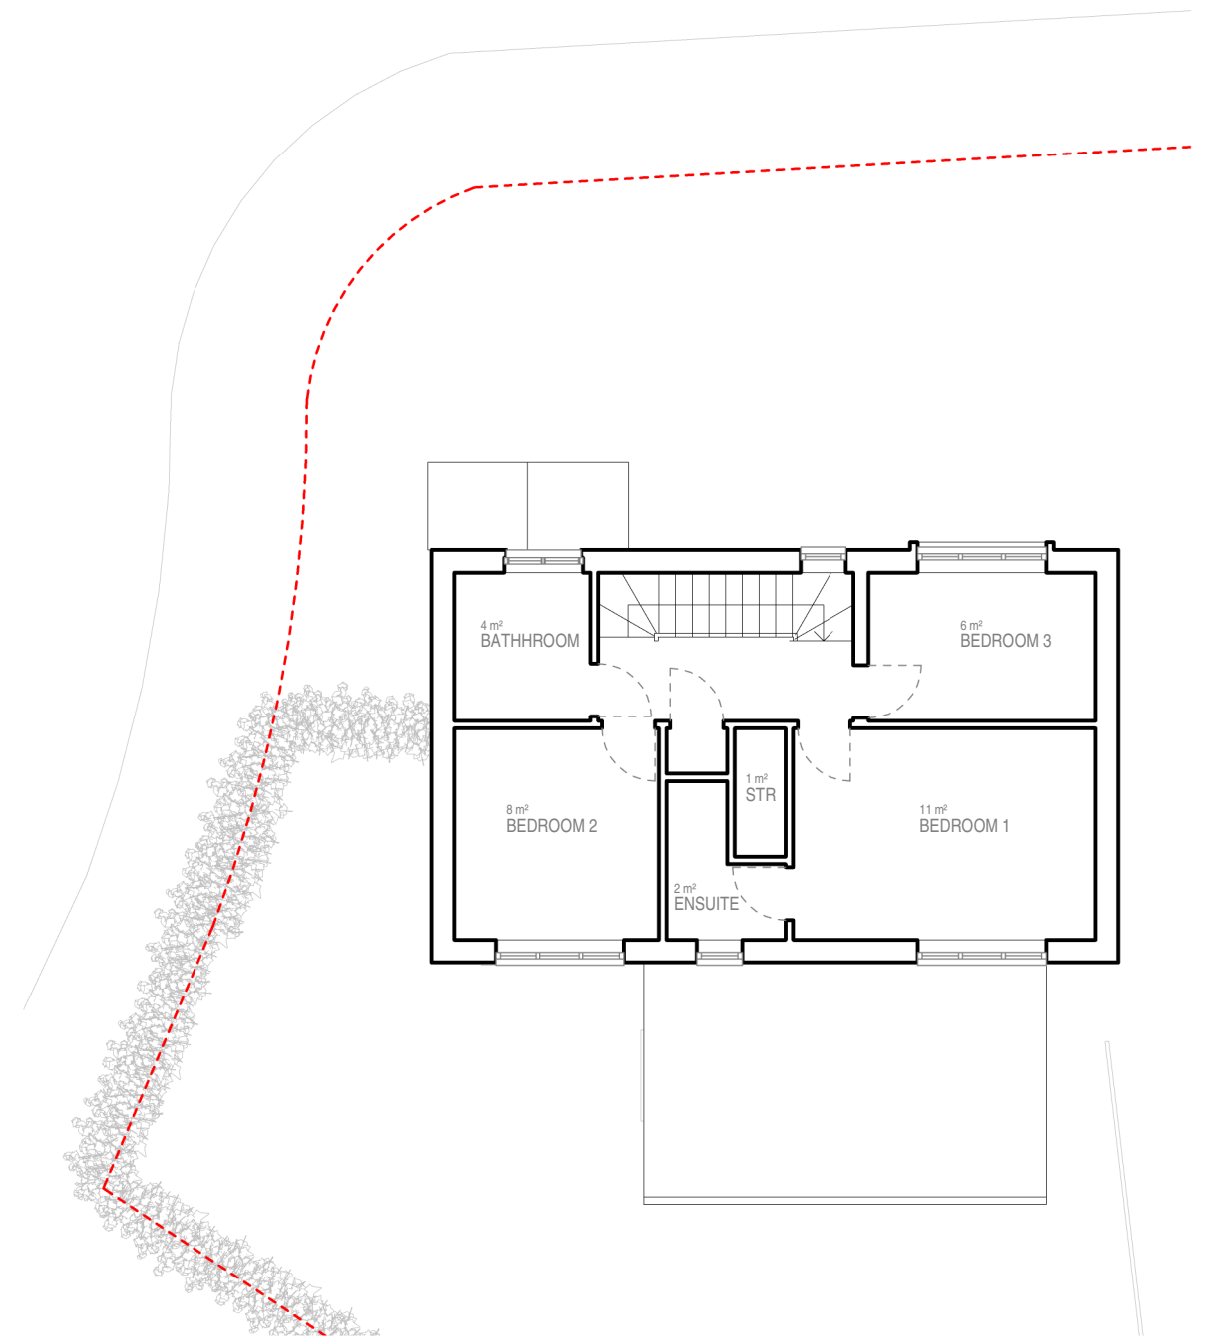

FIRST FLOOR

0 1 2 5m scale 1:100 @A3

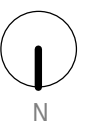

Redwoods


address. 4 Grosvenor way - E5 9ND - London.
tel. 0203781 8008
mail. office@redwoodsprojects.co.uk
web. www.redwoodsprojects.co.uk

Any errors on Dimensions to be reported to the Architect prior to commencement of Works. Dimensions and areas are based on survey information. This drawing is copyright © Redwoods Projects. All dimensions to be checked on site Prior work,

ADDRESS: 1 BLISWORTH CLOSE,
HAYES, UB4 9RF
TITLE: PRE-EXISTING DRAWINGS
FLOOR PLANS

PROJECT No 434 | Date: 2021-02-04

NAME: **PE 01**

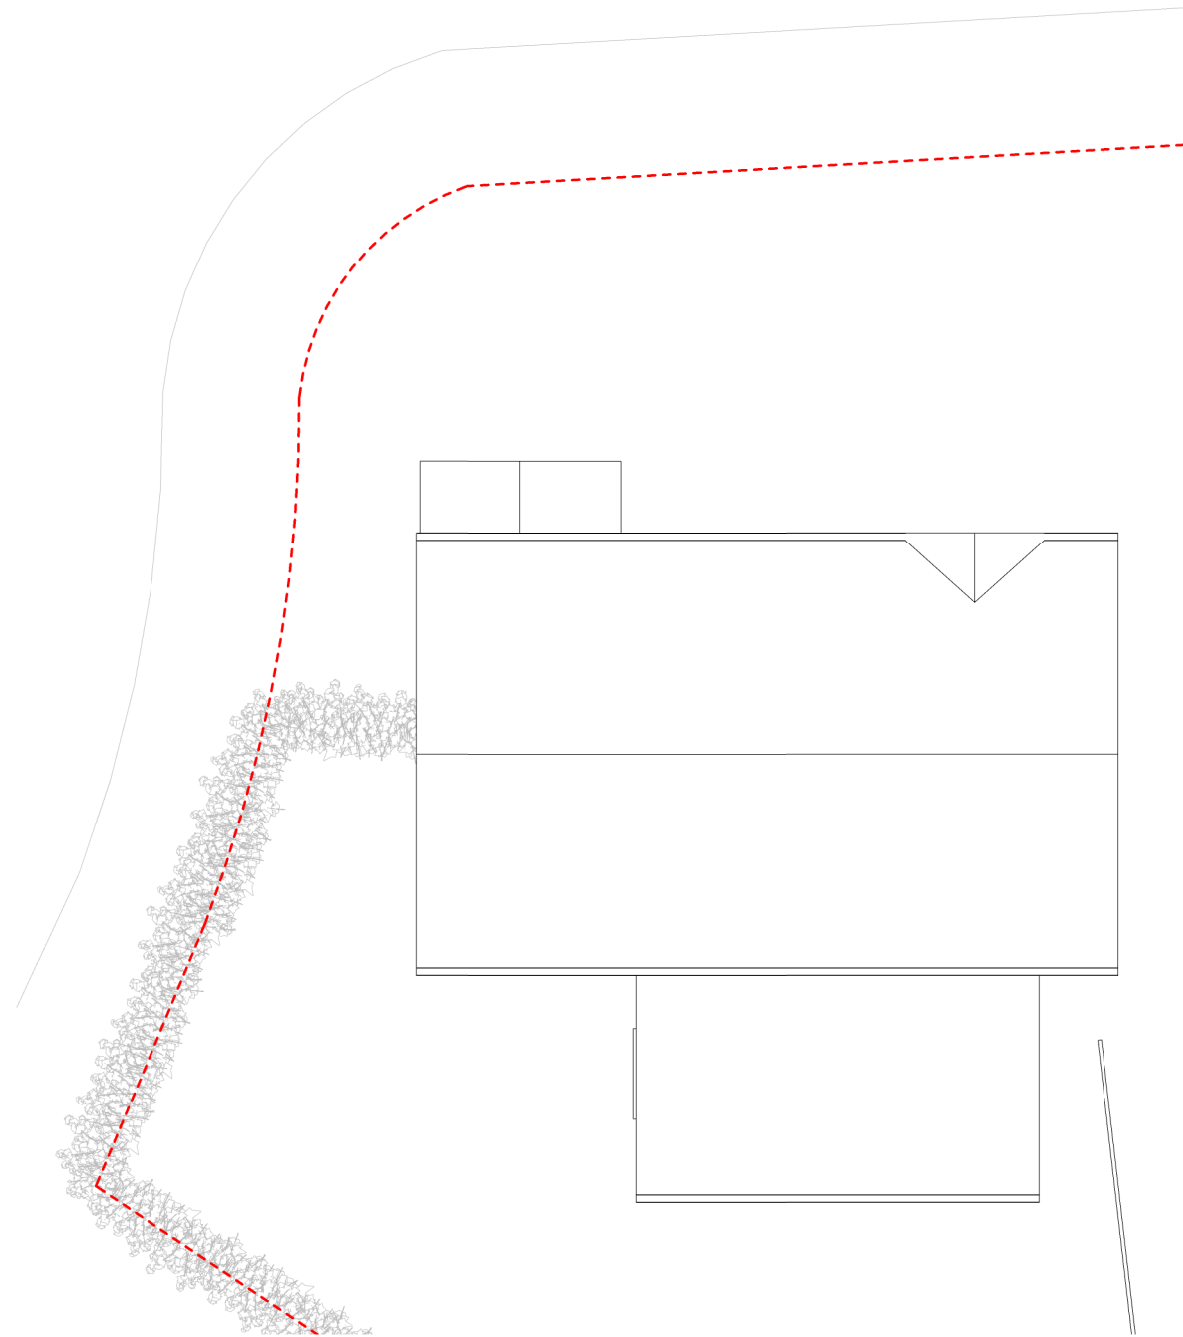

ROOF PLAN

0 1 2 5m scale 1:100 @A3



address. 4 Grosvenor way - E5 9ND - London.
tel. 0203781 8008
mail. office@redwoodsprojects.co.uk
web. www.redwoodsprojects.co.uk

Any errors on Dimensions to be reported to the Architect prior to commencement of Works. Dimensions and areas are based on survey information. This drawing is copyright © Redwoods Projects. All dimensions to be checked on site Prior work,


ADDRESS: 1 BLISWORTH CLOSE,
HAYES, UB4 9RF
TITLE: PRE-EXISTING DRAWINGS
FLOOR PLANS

PROJECT No 434 | Date: 2021-02-04

NAME: PE 02



FRONT ELEVATION

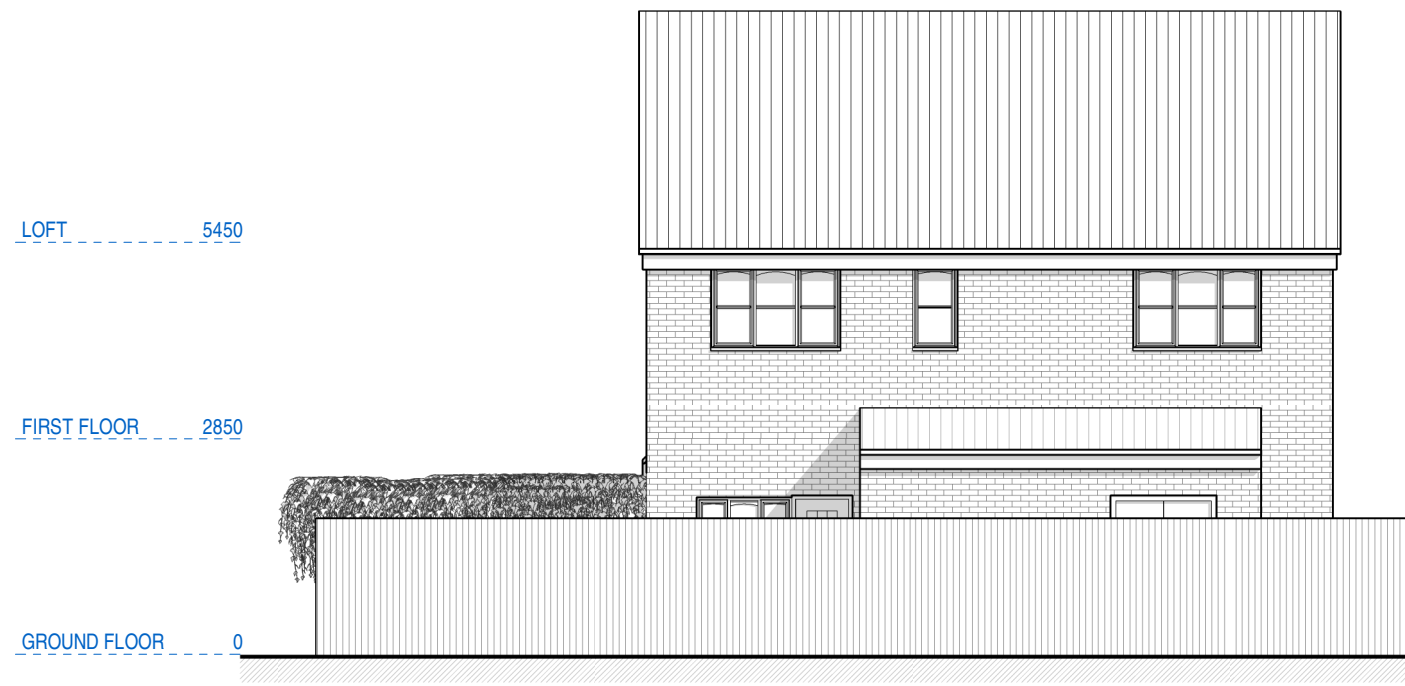

REAR ELEVATION

0 1 2 5m scale 1:100
@A3




address. 4 Grosvenor way - E5 9ND - London.
tel. 0203781 8008
mail. office@redwoodsprojects.co.uk
web. www.redwoodsprojects.co.uk

Any errors on Dimensions to be reported to the Architect prior to commencement of Works. Dimensions and areas are based on survey information. This drawing is copyright © Redwoods Projects. All dimensions to be checked on site Prior work,

ADDRESS: 1 BLISWORTH CLOSE,
HAYES, UB4 9RF
TITLE: PRE-EXISTING DRAWINGS
ELEVATIONS
PROJECT No 434 | Date: 2021-02-04
NAME: **PE 03**



RIGHT SIDE ELEVATION

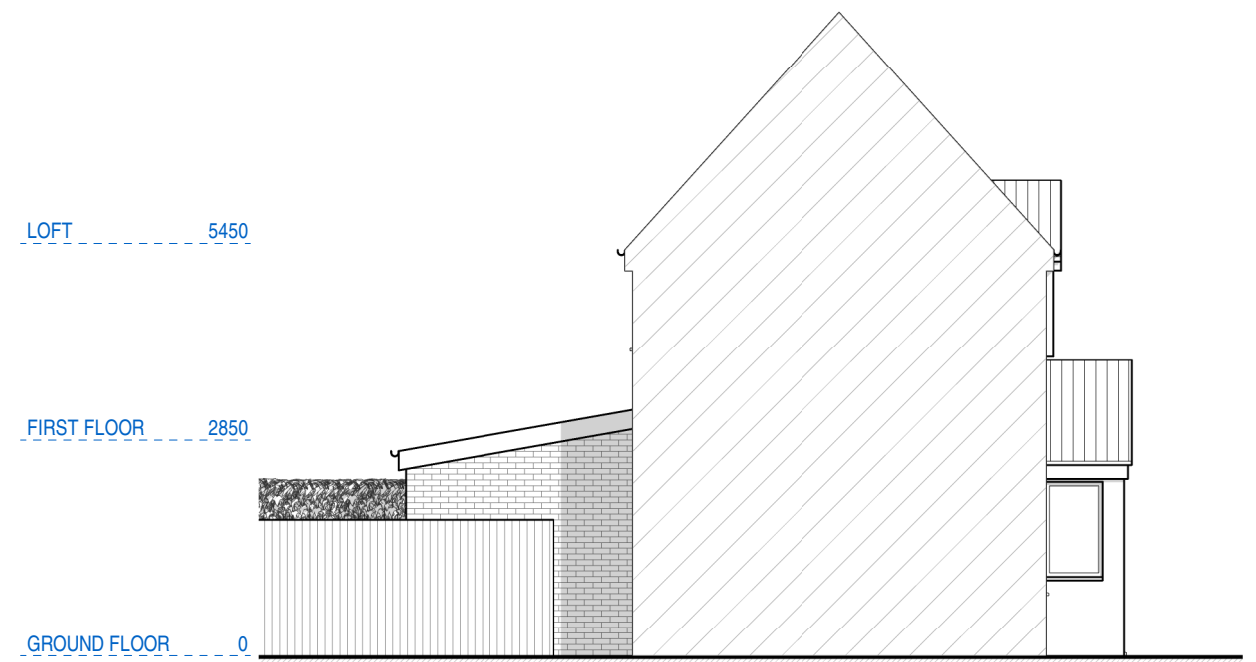

LEFT SIDE ELEVATION

0 1 2 5m scale 1:100
@A3

Redwoods

adress. 4 Grosvenor way - E5 9ND - London.
tel. 0203781 8008
mail. office@redwoodsprojects.co.uk
web. www.redwoodsprojects.co.uk

Any errors on Dimensions to be reported to the Architect prior to commencement of Works. Dimensions and areas are based on survey information. This drawing is copyright © Redwoods Projects. All dimensions to be checked on site Prior work,

ADDRESS: 1 BLISWORTH CLOSE,
HAYES, UB4 9RF
TITLE: PRE-EXISTING DRAWINGS
ELEVATIONS

PROJECT No 434 | Date: 2021-02-04

NAME: **PE 04**