



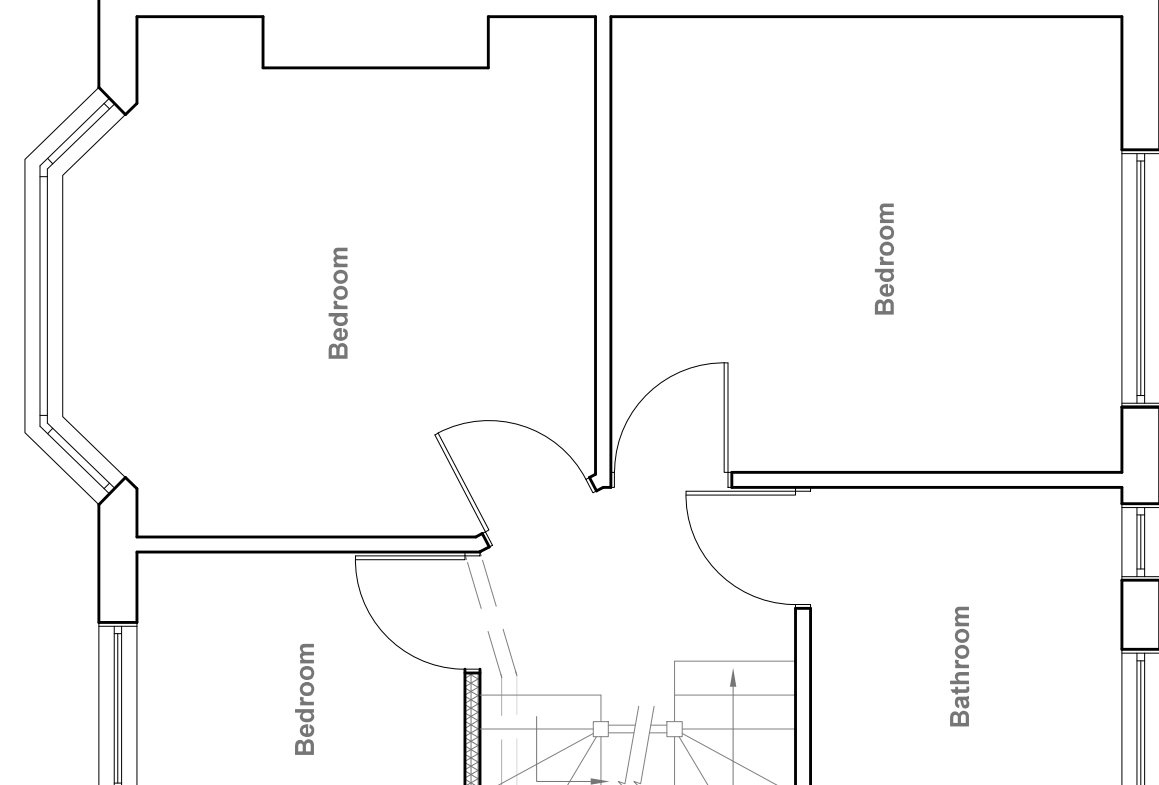

Proposed First Floor Plan

50

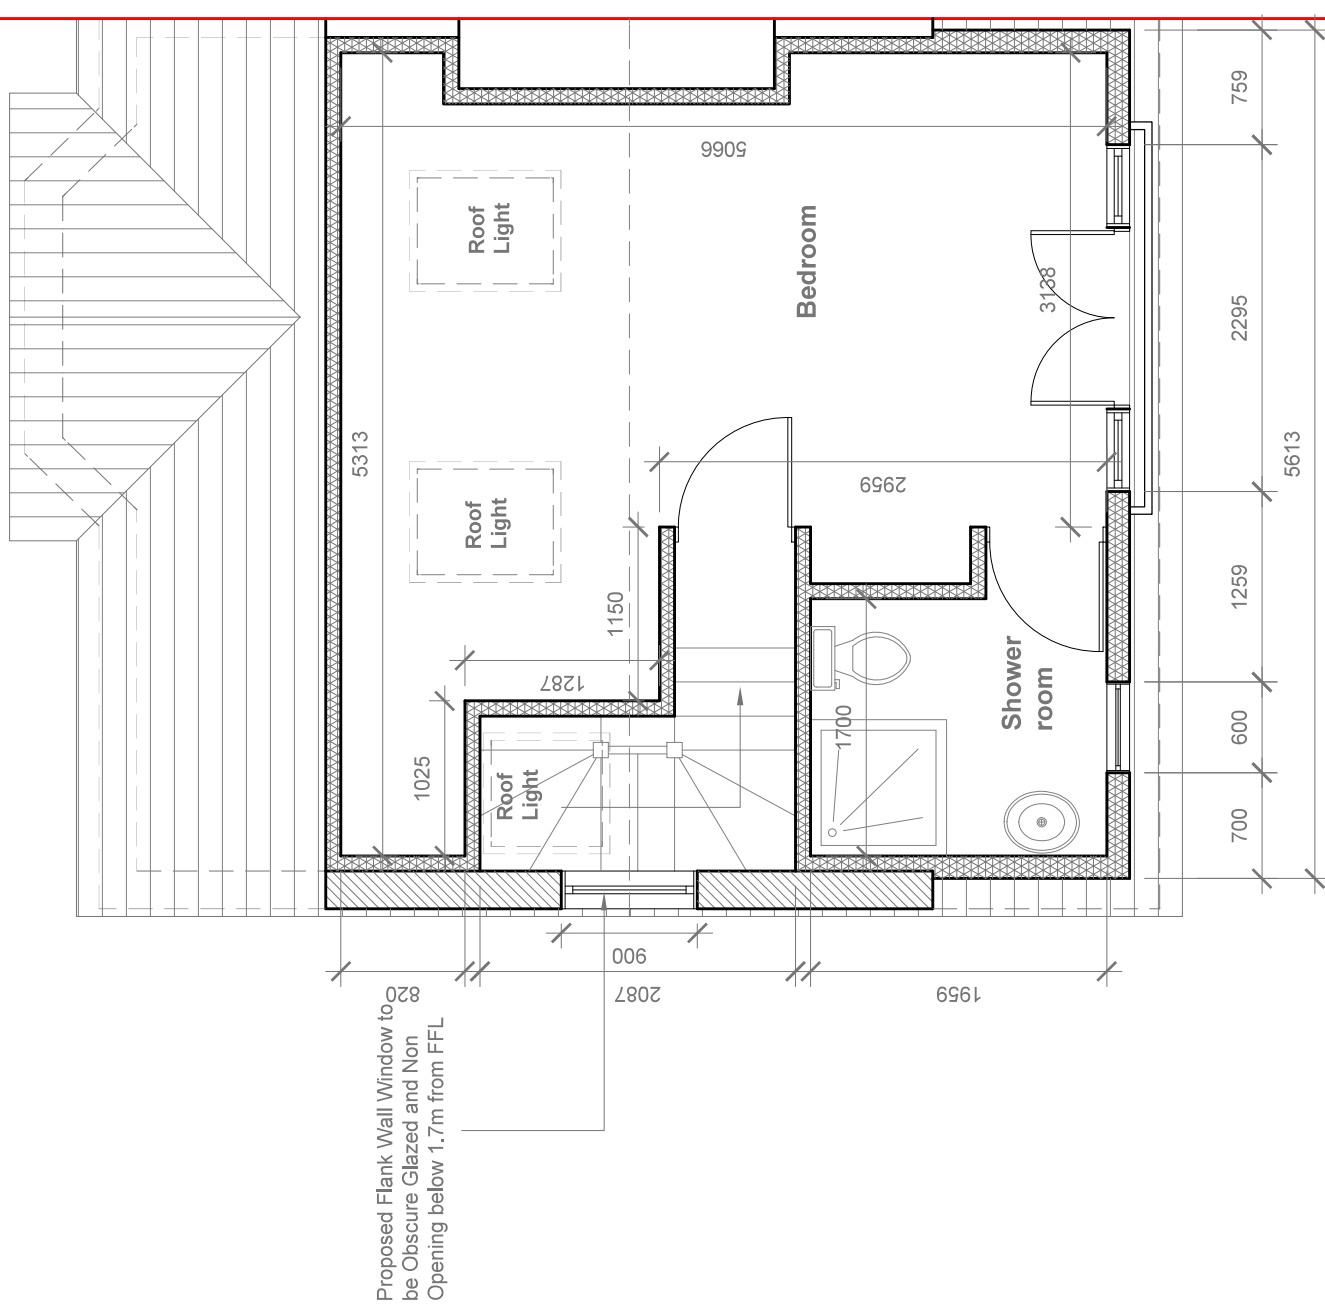

Proposed Loft Plan

Scale 1:50