





Front Elevation

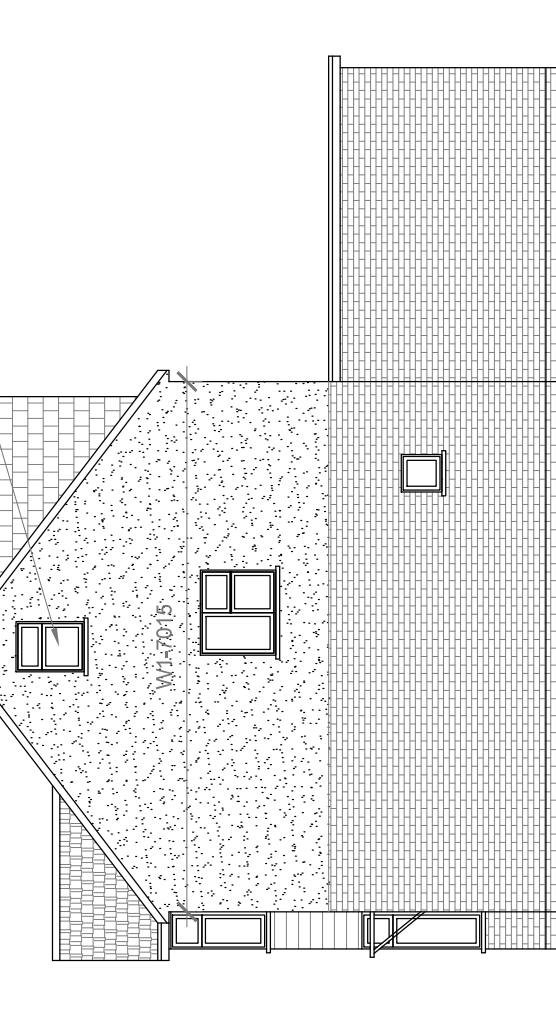


Proposed Side Elevation

Scale 1:100

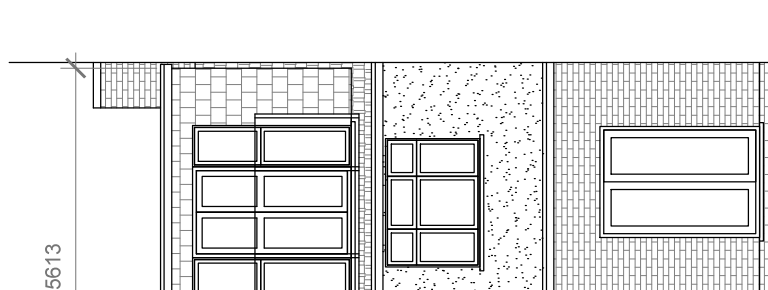

Rear Elevation

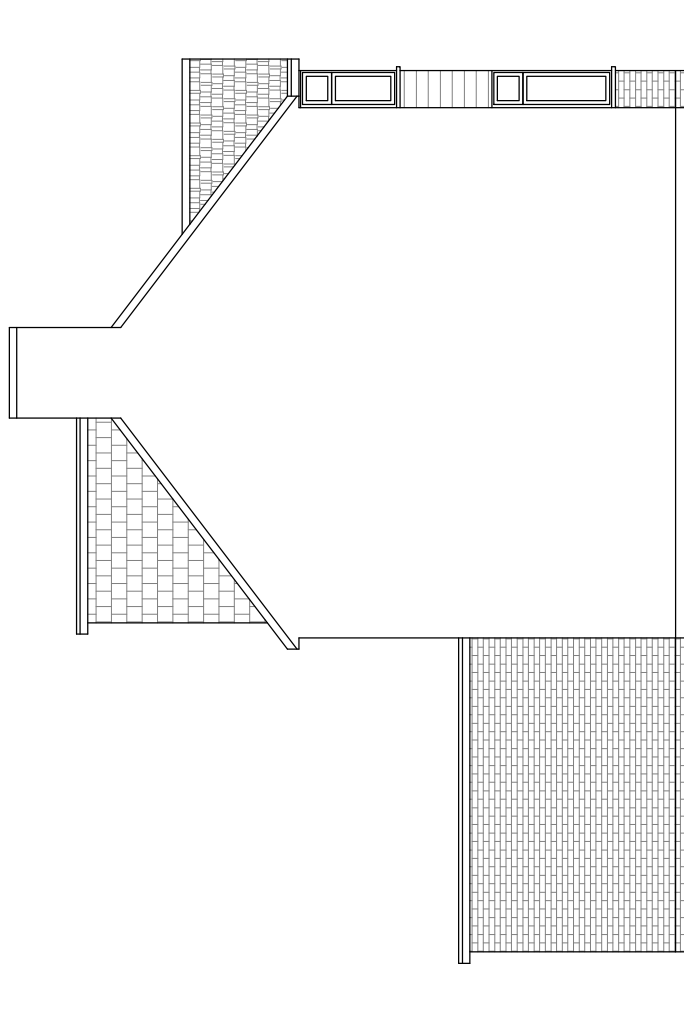

Proposed Side Elevation

Scale 1:100

V1 =

HIP TO GABLE ROOF VOLUME =

V2 =

TOTAL ROOF VOLUME =