
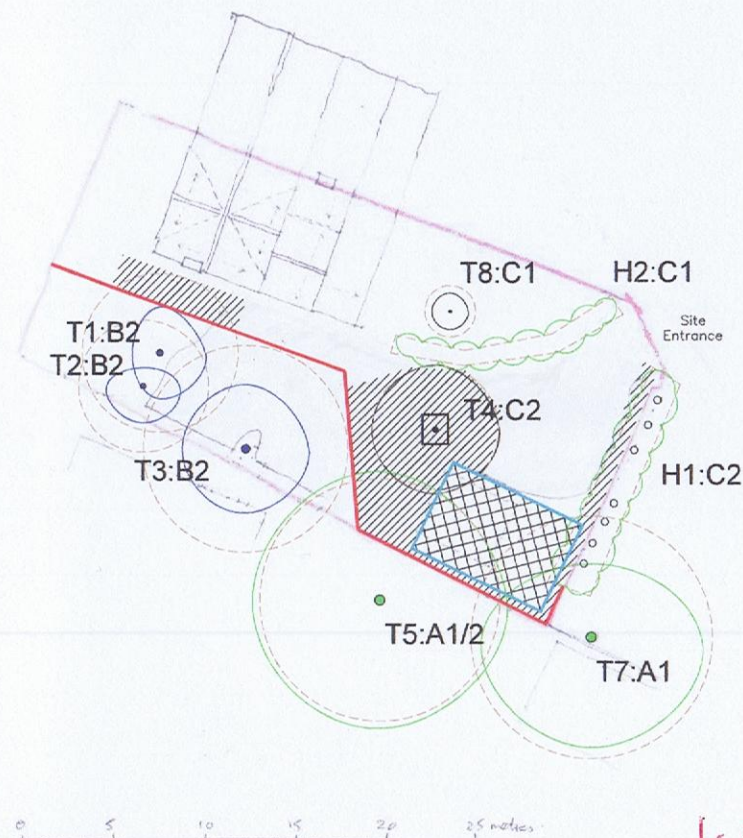


T4:C2 and H2:C1 no longer exist

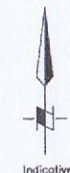

NOTES:

This Tree Protection Plan has been prepared in accordance with British Standard BS5837:2005 Trees in relation to construction – Recommendations.

All pre development tree work is to be carried out prior to any construction personnel being present or commencing works or any materials being delivered.

All tree works must be undertaken to British Standard 3998:1989 and by an arboricultural/forestry contractor.

No tree works not specified in this report should be conducted without prior recommendation by an arboriculturist and approval of the local planning authority.

All pre development tree work will be completed prior to commencement of development.

Tree Protective Fencing and Ground Protection should not be removed or altered without prior recommendation by an arboriculturist and approval of the local planning authority.

No mechanical digging or scraping is permitted within an RPA excepting operations listed in the Arboricultural Method Statement.

No chemicals or materials are to be transported, stored, used or mixed within 10.0m of a tree stem.

No machinery, plant or vehicles are to be washed down within 10.0m of a tree stem.

No fires are to be lit within 10.0m of any vegetation.

The leaning against or attaching of objects to any part of a tree is NOT permitted.

Only following build completion can landscaping/tree planting works be undertaken.

REV.	DESCRIPTION	OWN	CHK.	DATE
------	-------------	-----	------	------

THIS DRAWING IS CONFIDENTIAL AND MUST NOT BE REPRODUCED WITHOUT THE CONSENT OF TREE REPORTS LTD.

CLIENT
Mr Joe Borratt

PROJECT
South Cottage, The Green,
Harefield, UB9 6NP

TITLE
Tree Protection Plan (TPP)

OWN	DATE	CHK'D	DATE	APP'D	DATE	SCALE
REV.	10/10/2011	-	-	-	-	1:200

Tree Reports Ltd.
St Marks House, 80 Green Tiles Lane,
Denham, Uxbridge,
UB9 5HT
Telephone: 0208 626 4447
Email: ask@treereports.co.uk

Drawing Number
TCP.TR.11.17

A2



DO NOT SCALE FROM DRAWING

1:200 @ A2 size.
1:400 @ A4 size.
[note added 30.4.13. MTO]