




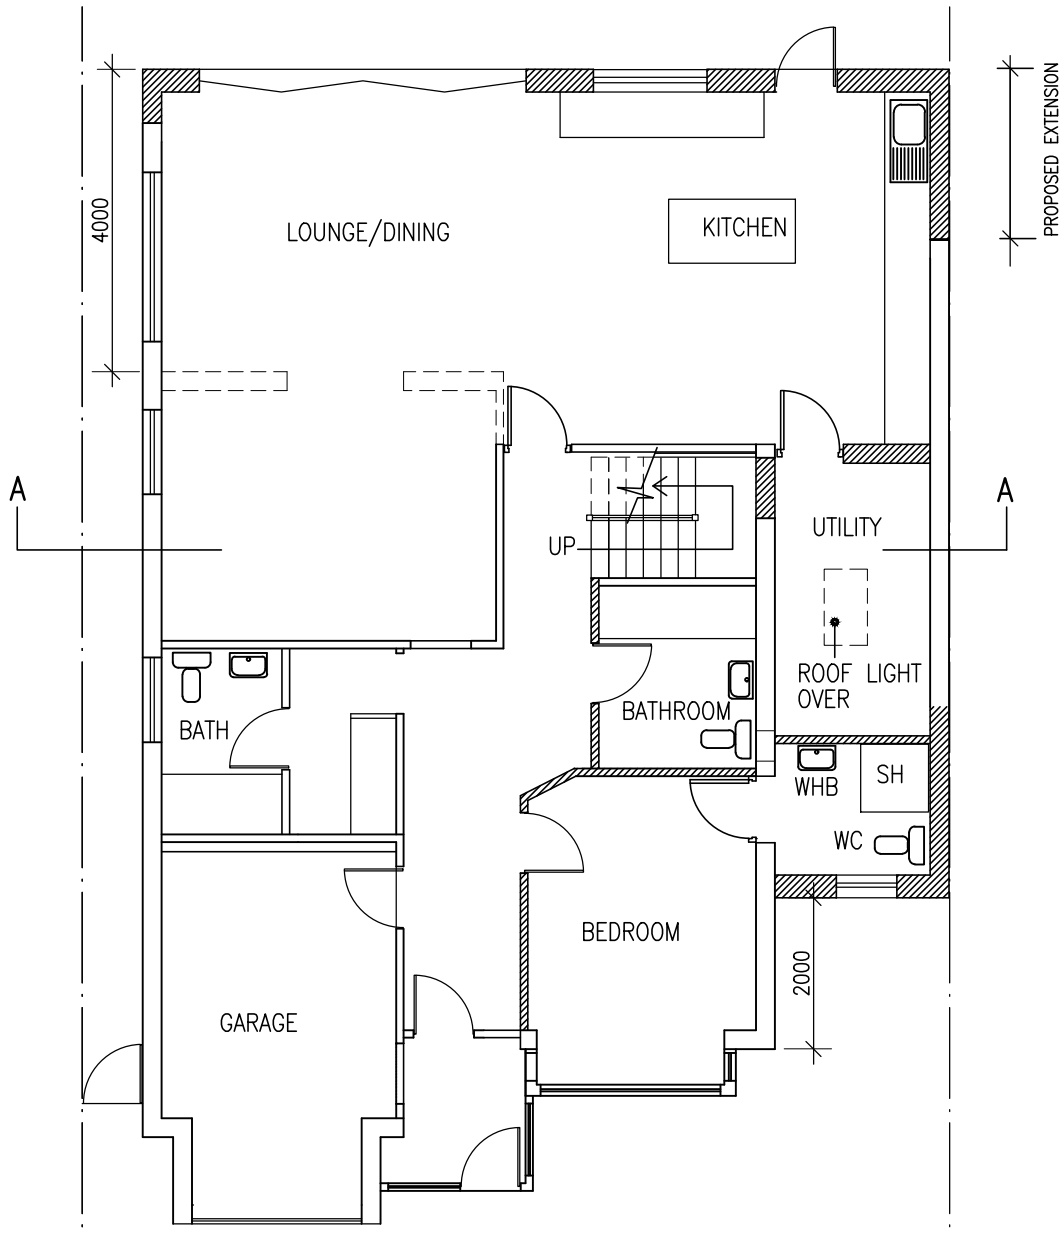


GROUND FLOOR PLAN

PROPOSED

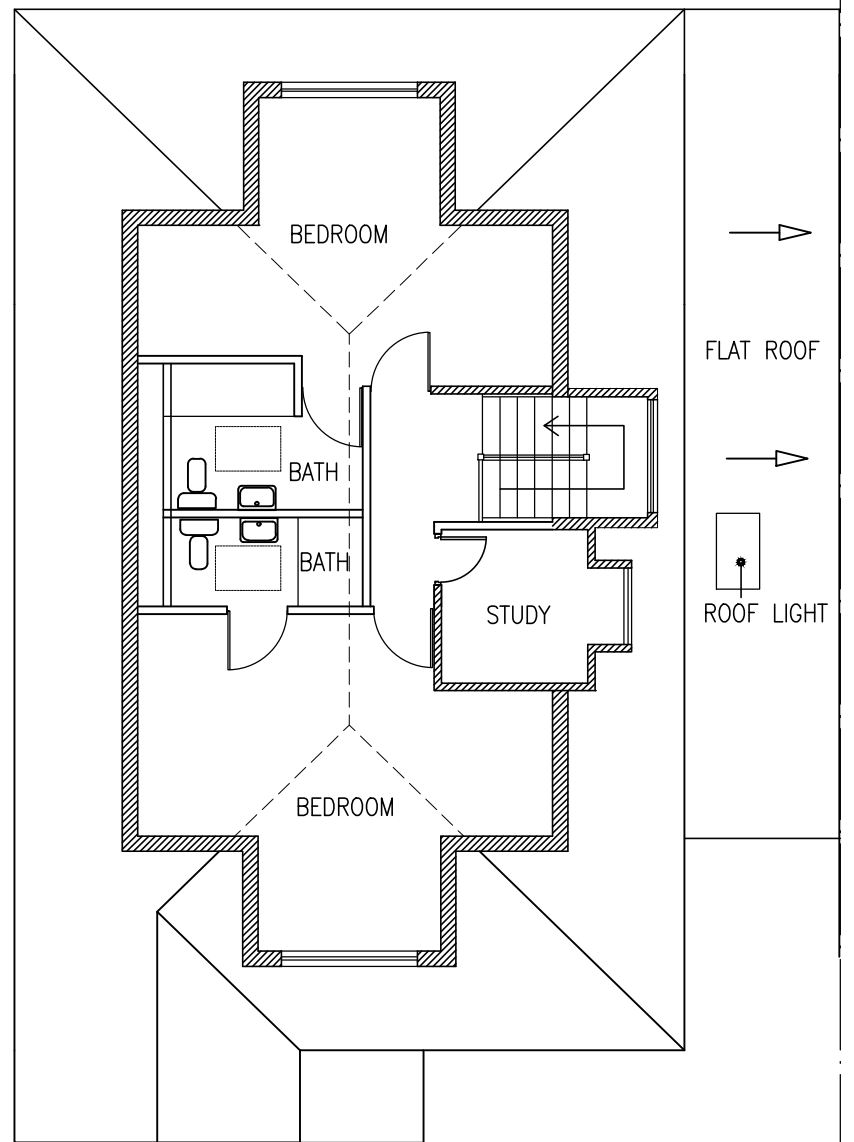


LOFT FLOOR PLAN

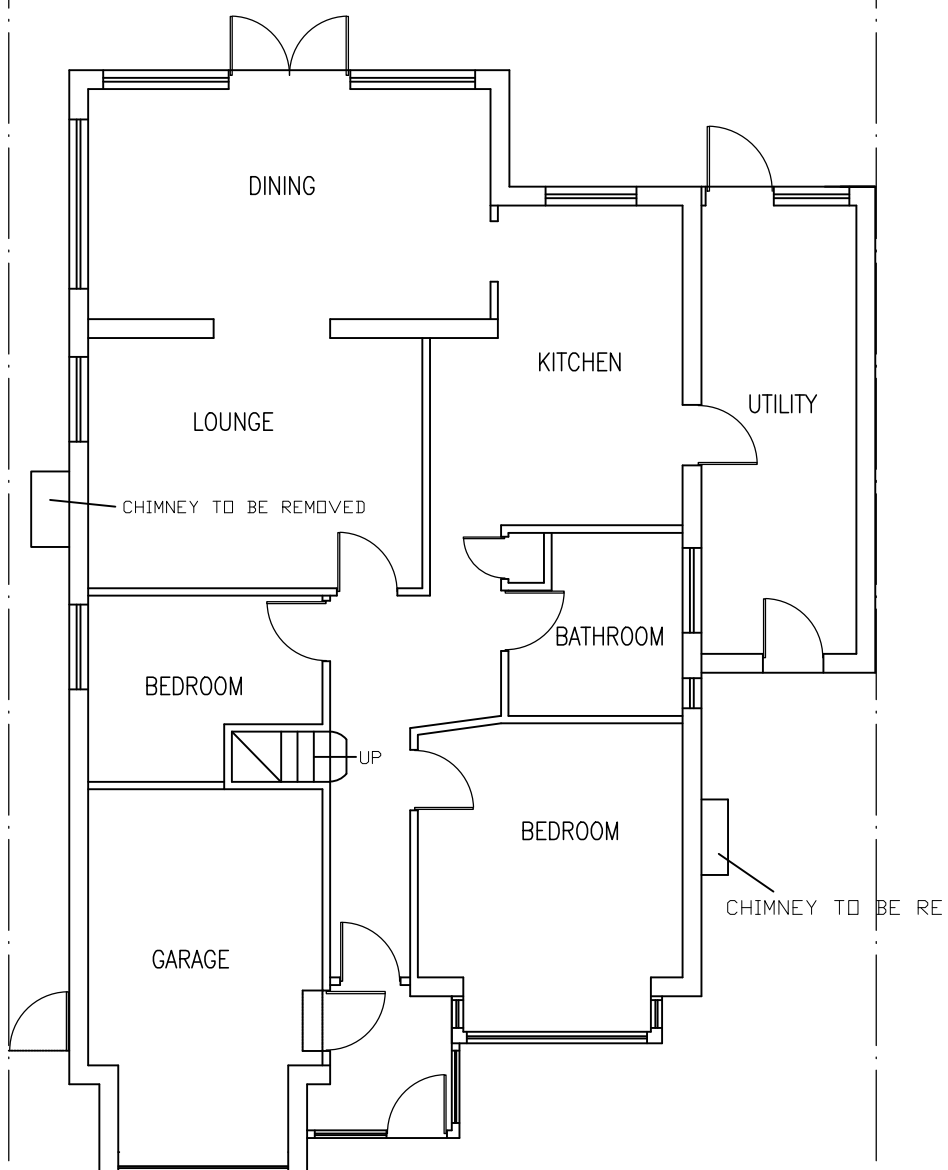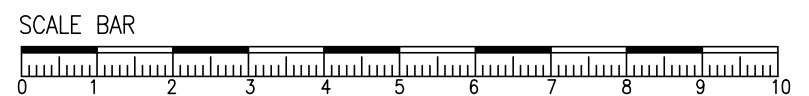

GROUND FLOOR PLAN

EXISTING

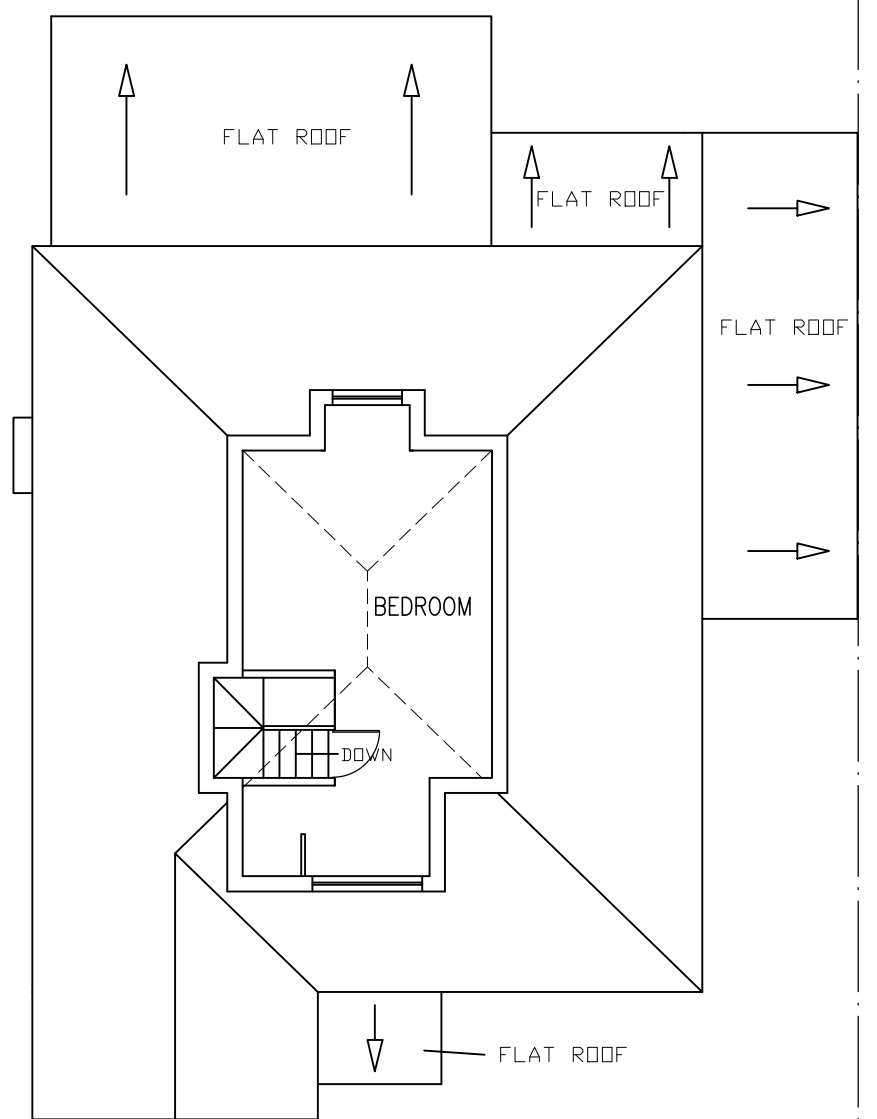

LOFT FLOOR PLAN

Project
PROPOSED PART REAR EXTENSION, RAISING OF ROOF
TO CREATE HABITABLE ROOF SPACE TO
10 FRAYS AVENUE WEST DRAYTON UB7 7AF

Drawing
PLANS

Scale
1/100 @A3

Date
APRIL 2021
Drawn

Drawing No.
N/619/01