



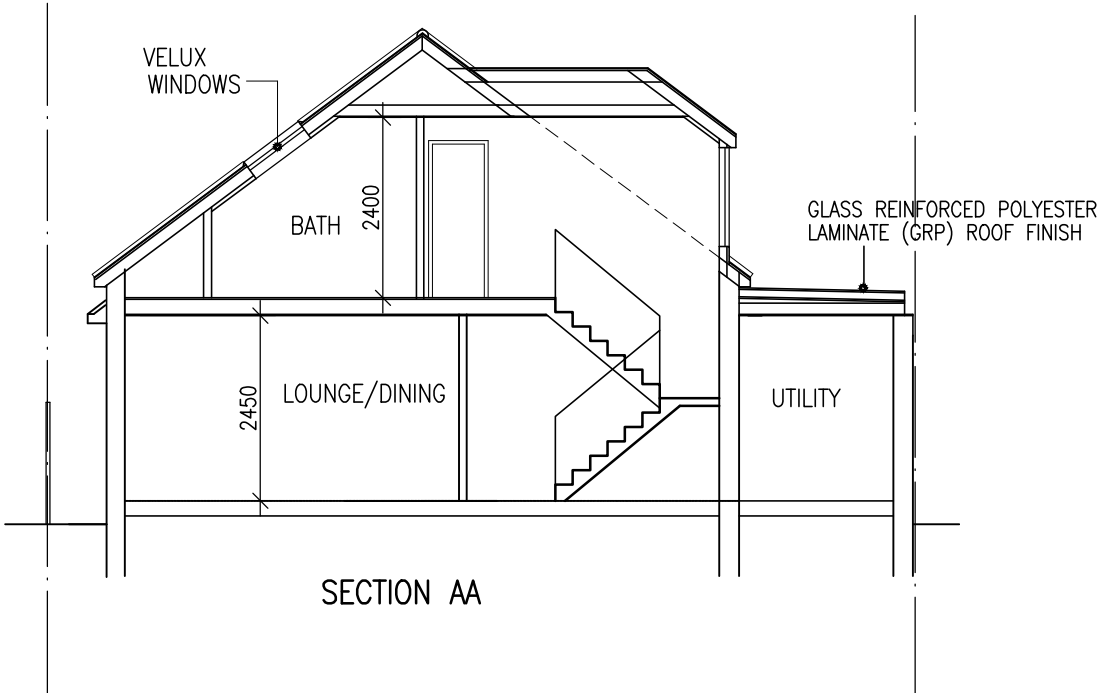

SECTION AA

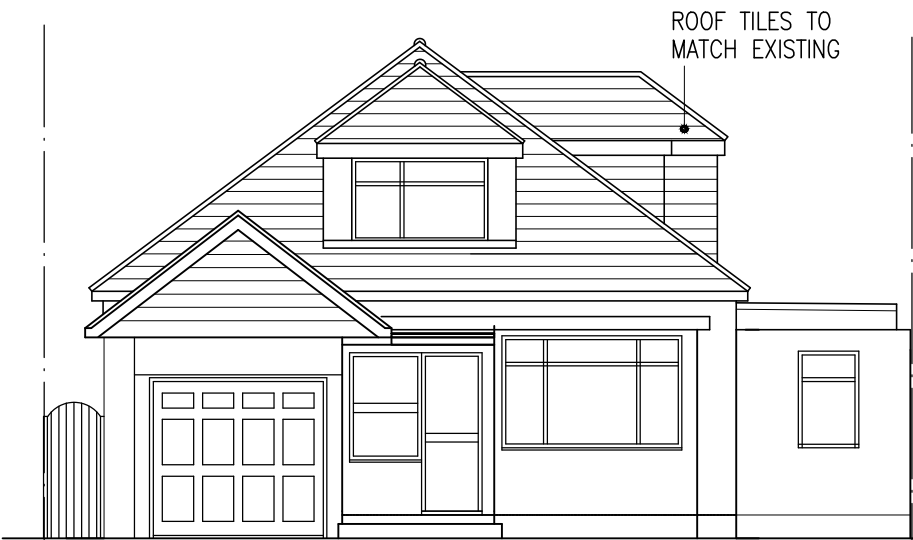

PROPOSED FRONT ELEVATION




EXISTING FRONT ELEVATION




PROPOSED REAR ELEVATION



EXISTING REAR ELEVATION

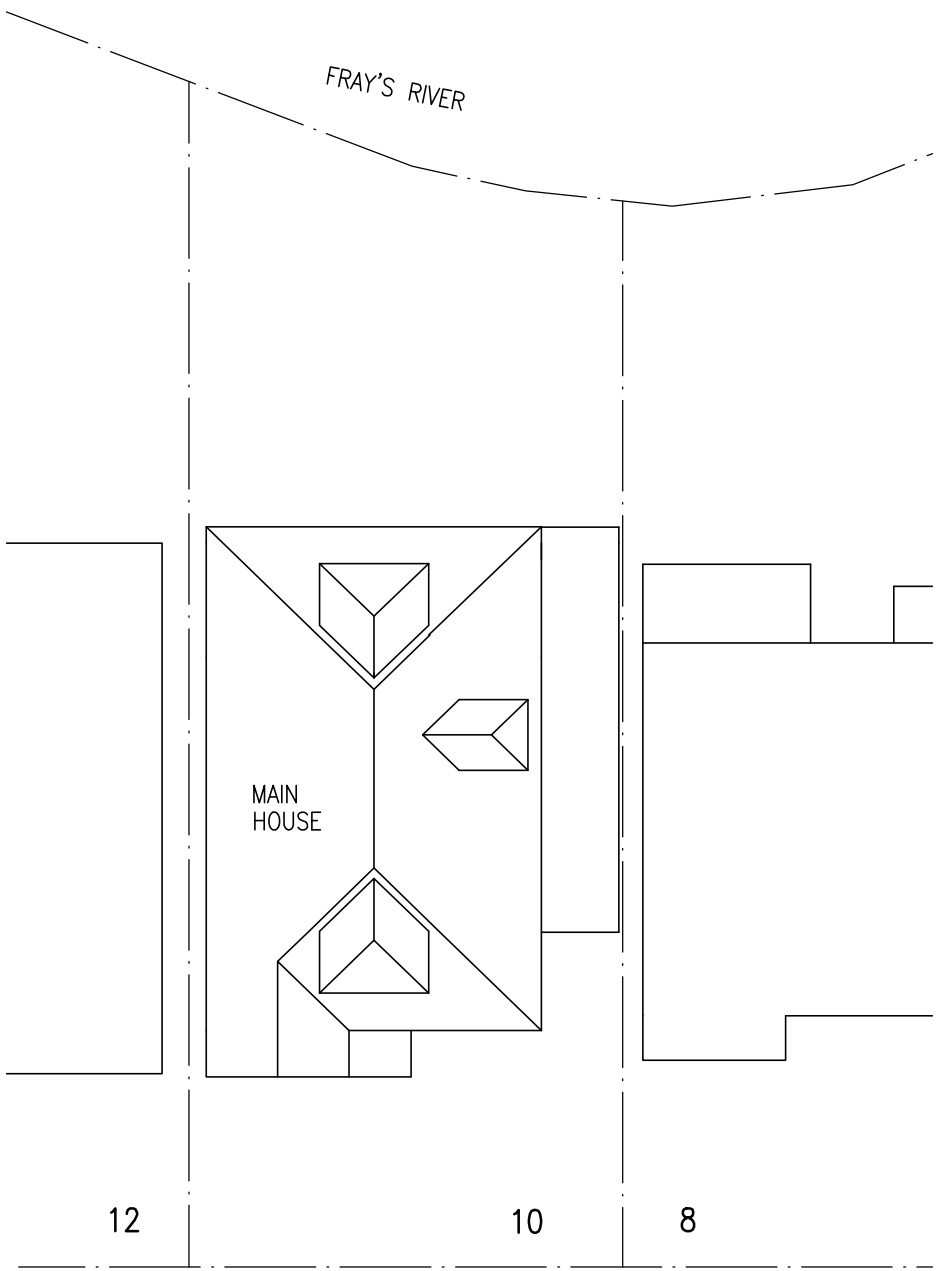

SITE PLAN  
SCALE:1/200

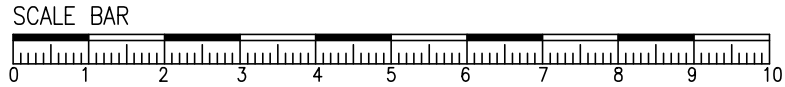

Project  
PROPOSED PART REAR EXTENSION, RAISING OF ROOF  
TO CREATE HABITABLE ROOF SPACE TO  
10 FRAYS AVENUE WEST DRAYTON UB7 7AF

Drawing  
ELEVATIONS, SECTION, SITE PLAN

Scale  
1/100,200 @A3

Date  
APRIL 2021  
Drawn

Drawing No.  
N/619/02