

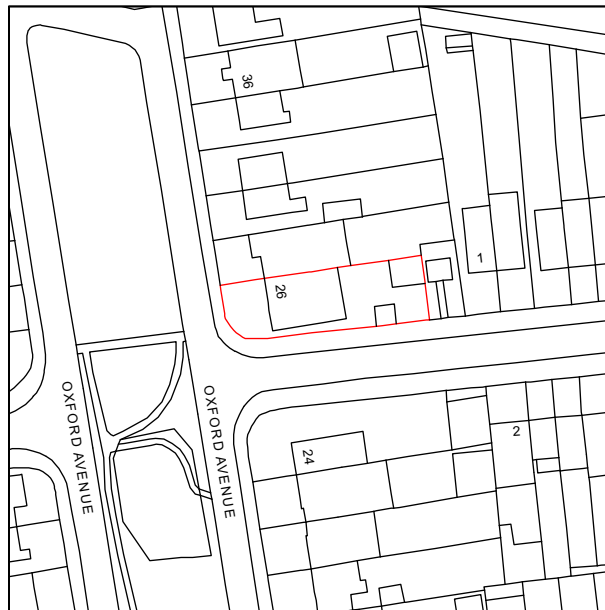


Notes

Site Area: 335.8m²

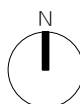

-	-	-	-
Revision notes			

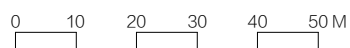

info@gc-architecture.com
+44 7944 075787

client
Kai D Properties Ltd

project
26 Oxford Ave, Harlington, Hayes, UB3

drawing SITE LOCATION PLAN

date
April 2018
work stage
1

scale
1:1250 at A4
drawing no
S01

project no
2018.015
revision
-


boundary

boundary


boundary

boundary


boundary

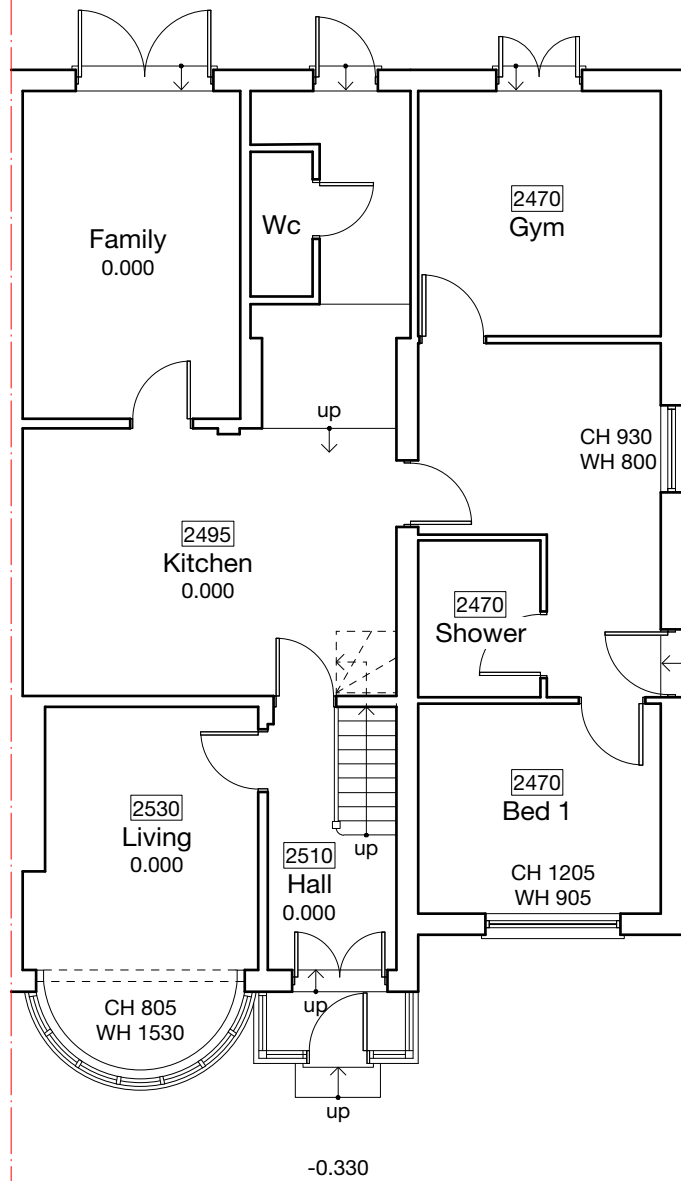

GROUND

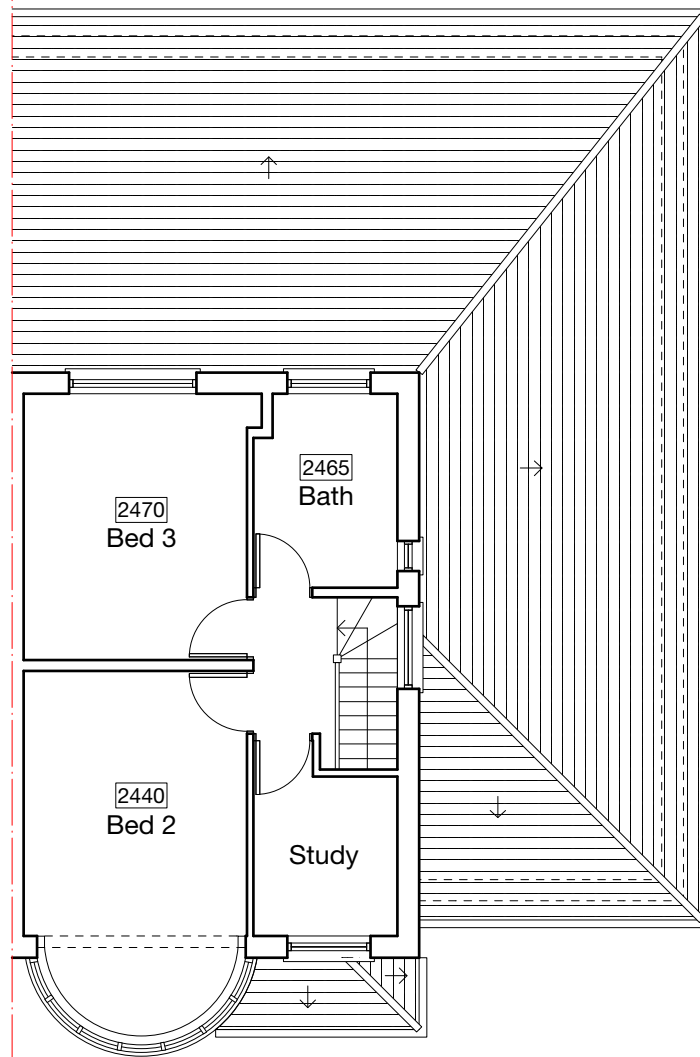

FIRST

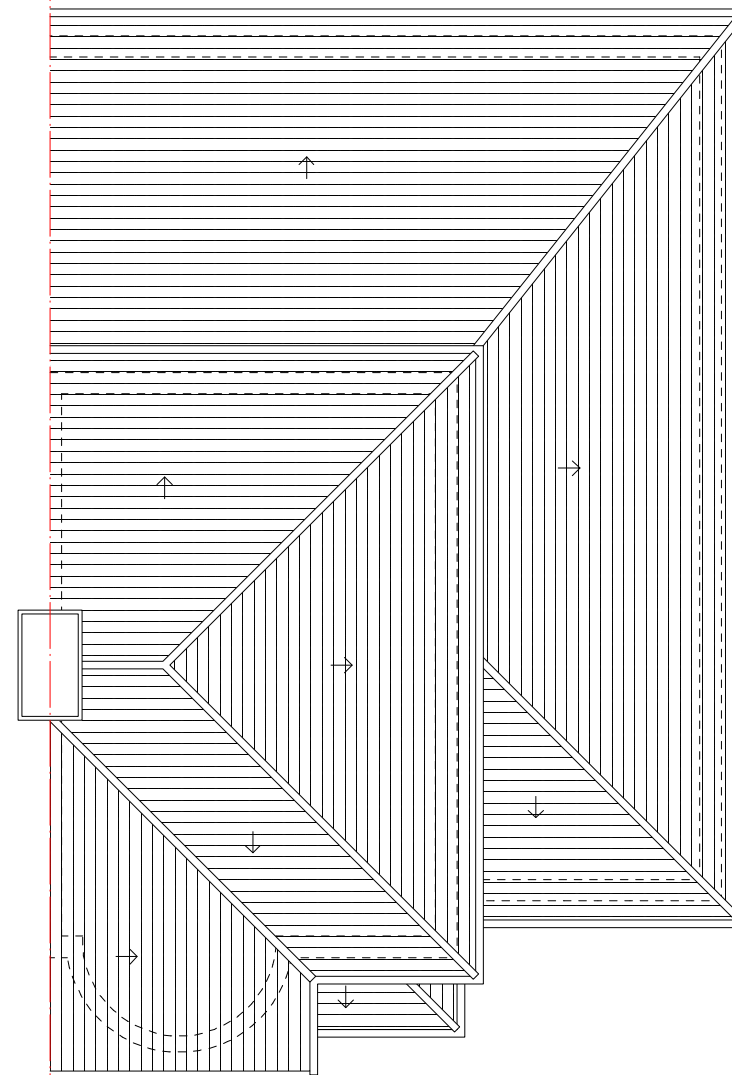

ROOF

Notes

RLA	Roof light above
RL	Roof light
CH	Cill height
WH	Window height
2445	Ceiling height
C	Cupboard

A	11/05/18	GSC	Further information added
Revision notes			



info@gc-architecture.com
+44 7944 075787

client
Kai D Properties Ltd

project
26 Oxford Ave, Harlington, Hayes, UB3

drawing EXISTING PLANS

date
April 2018
work stage
1

scale
1:100 at A3
drawing no
S02

project no
2018.015
revision
A




WEST
Front

EAST
Rear

SOUTH
Flank

-	-	-	-	-
Revision notes				

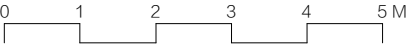




client
Kai D Properties Ltd

project
26 Oxford Ave, Harlington, Hayes, UB3


drawing EXISTING ELEVATIONS

date April 2018	scale 1:100 at A3	project no 2018.018
work stage 1	drawing no S03	revision -

info@gc-architecture.com
+44 7944 075787

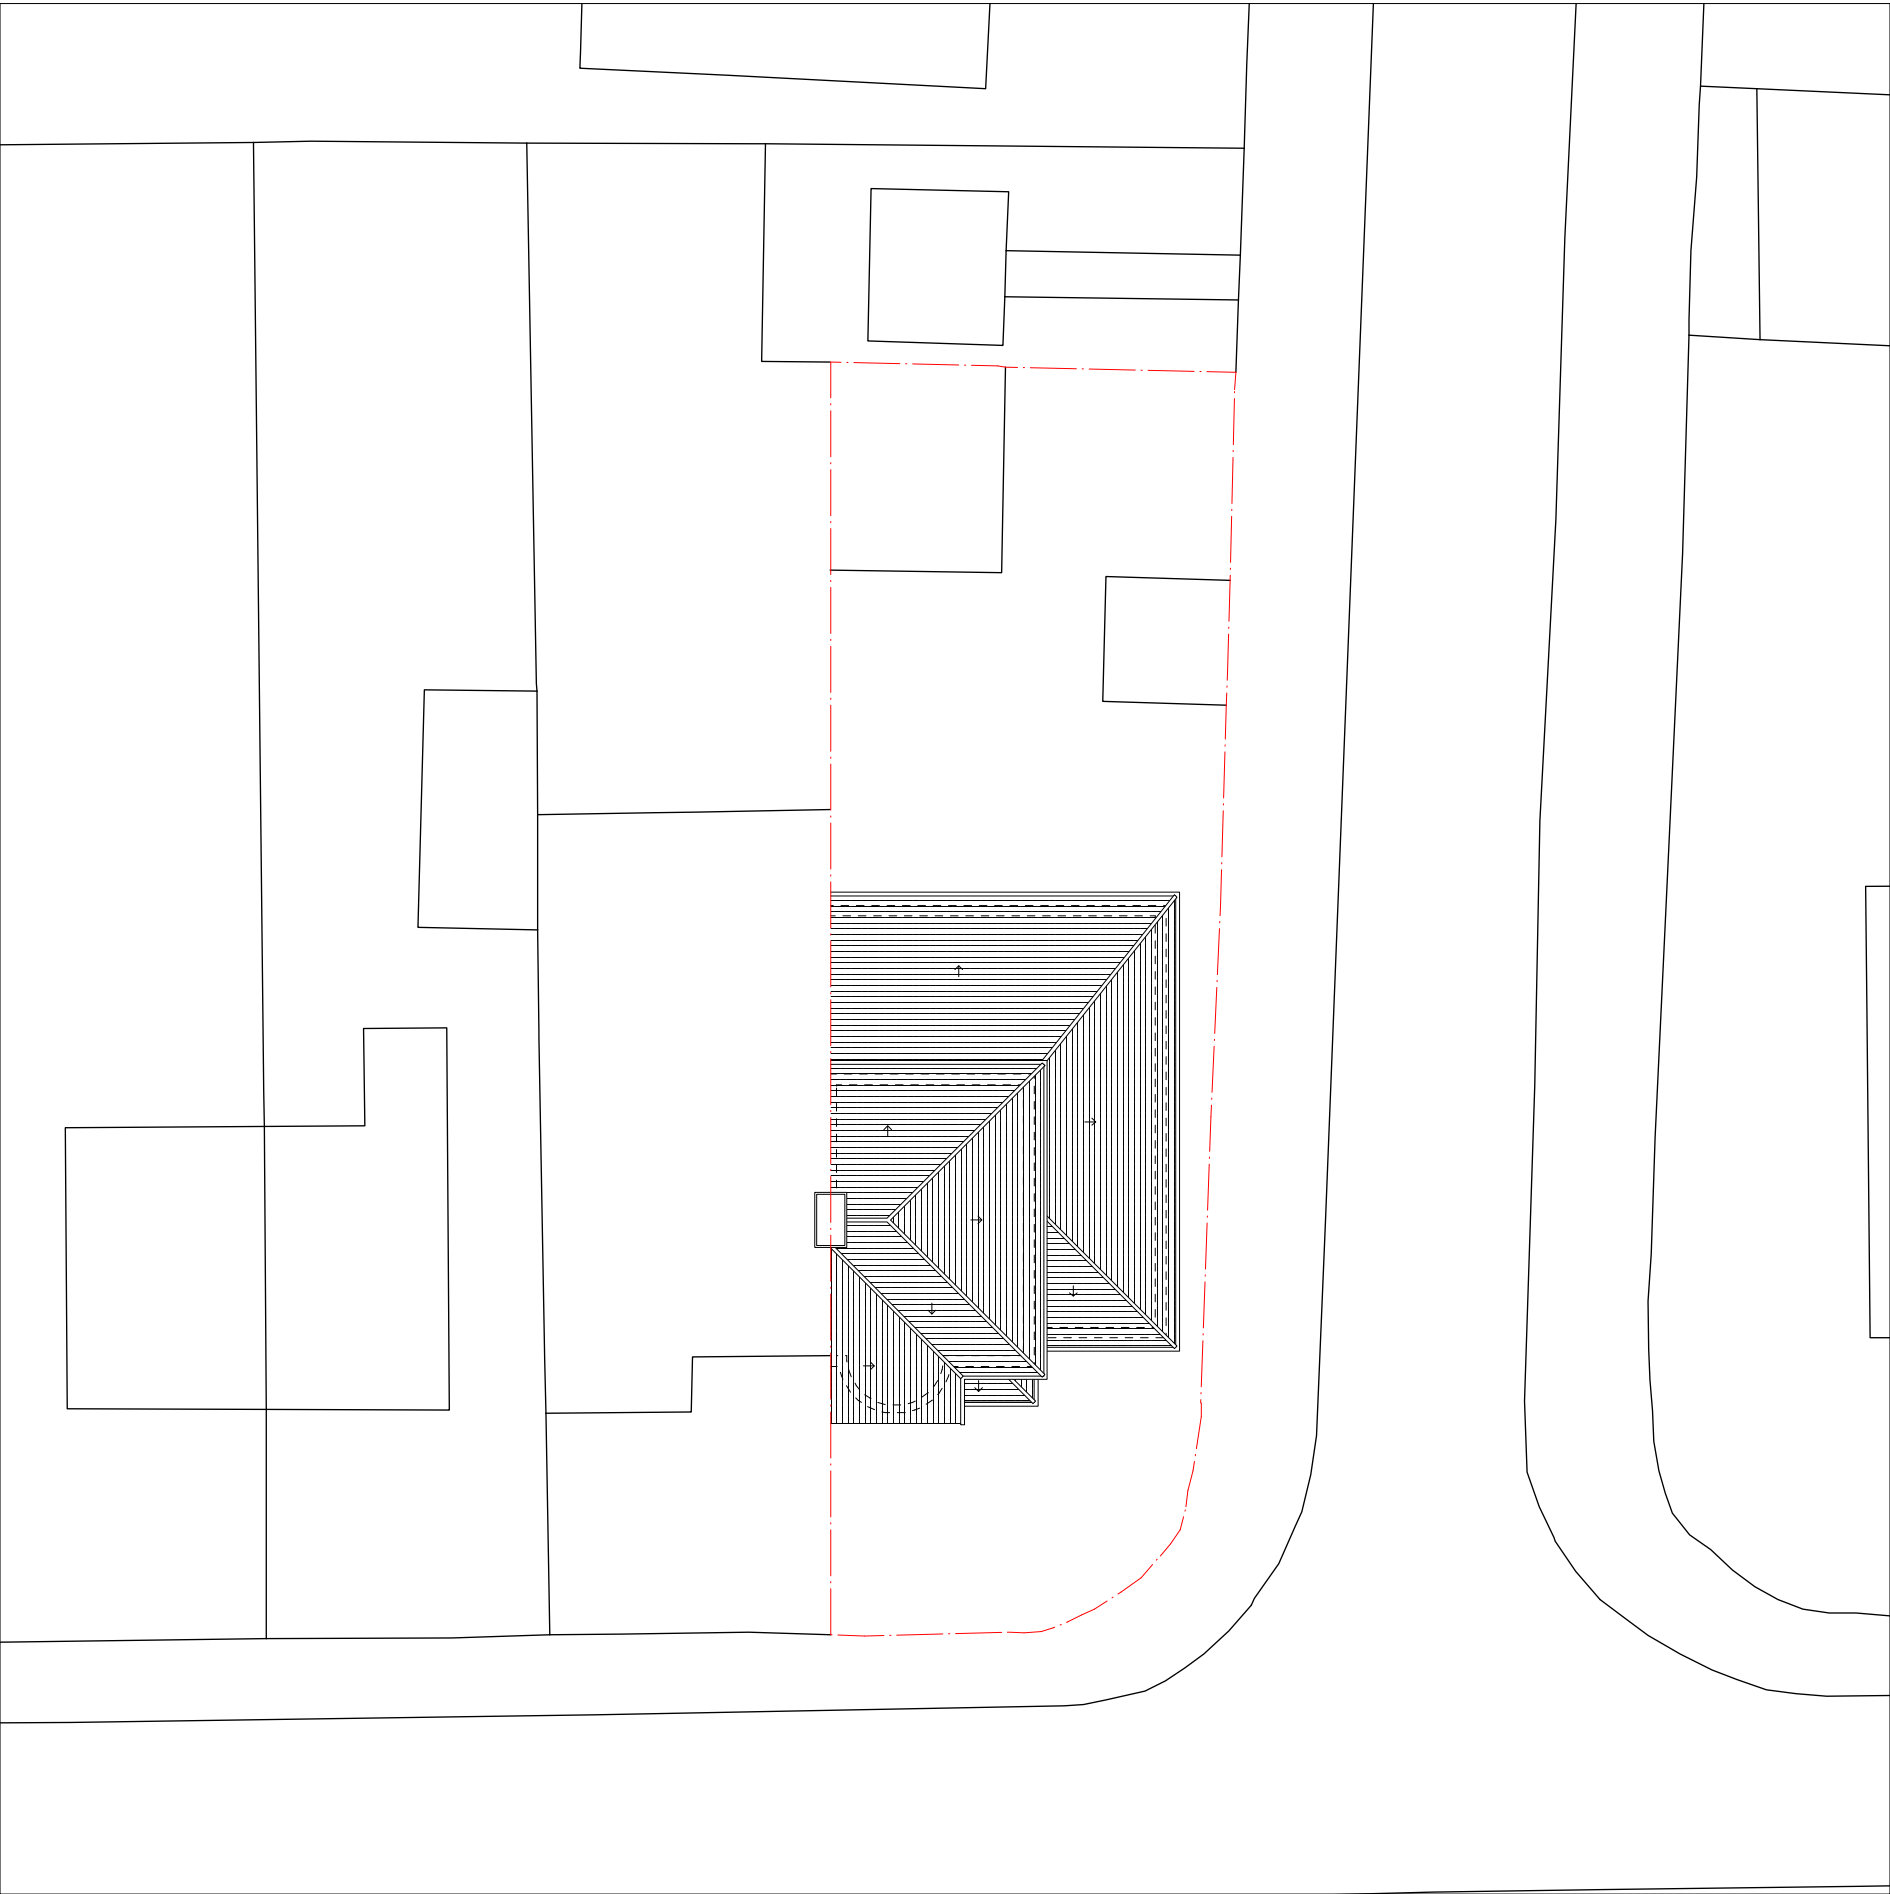

-	-	-	-	-
Revision notes				

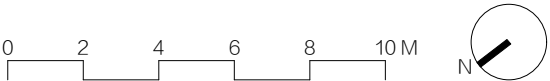



client
Kai D Properties Ltd

project
26 Oxford Ave, Harlington, Hayes, UB3

drawing EXISTING SITE LAYOUT

date April 2018	scale 1:200 at A3	project no 2018.015
work stage 1	drawing no S04	revision -

info@gc-architecture.com
+44 7944 075787