


Notes

Site Area: 335.8m²

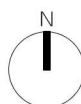

-	-	-	-
Revision notes			



www.masonwoodgroup.co.uk
gc@masonwoodgroup.co.uk
+44 7498 589399

client
Kai D Properties Ltd

project
26 Oxford Ave, Harlington, Hayes, UB3


drawing SITE LOCATION PLAN

date
JULY 2020
work stage
1

scale
1:1250 at A4
drawing no
S01

project no
2020.014
revision
-


boundary

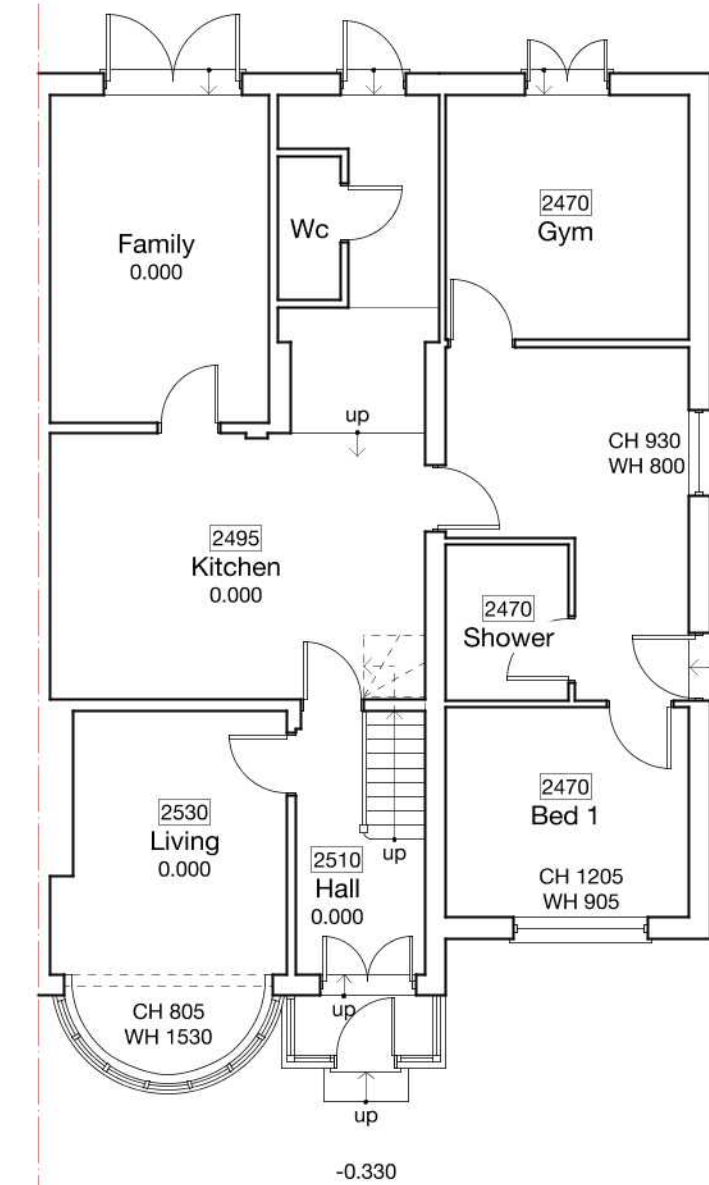

GROUND

boundary


boundary

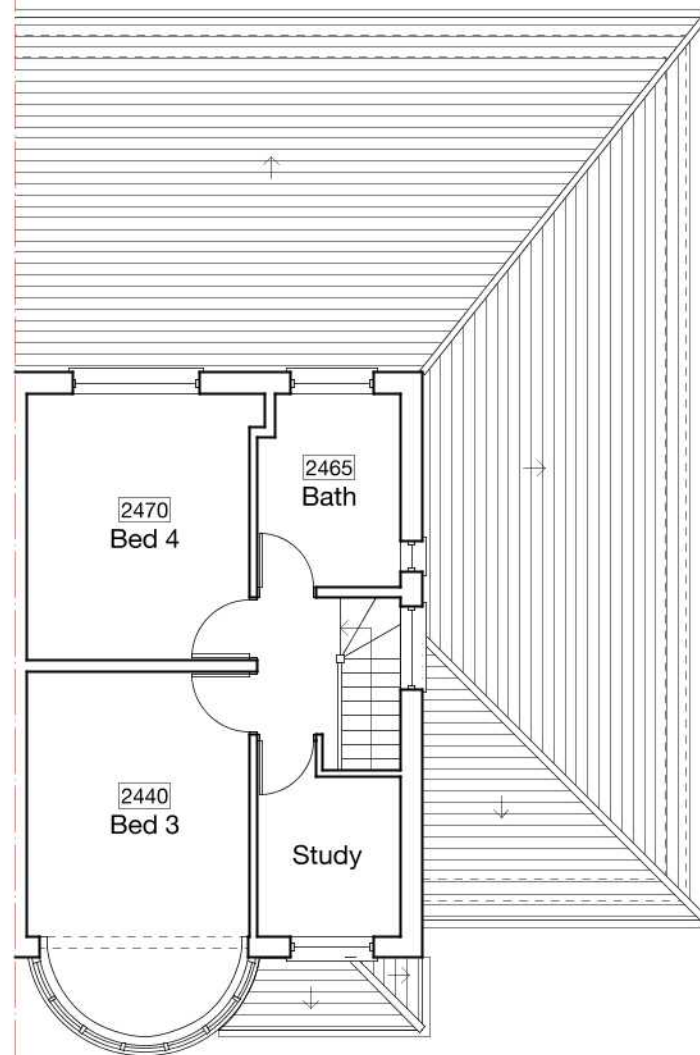

FIRST

boundary

boundary

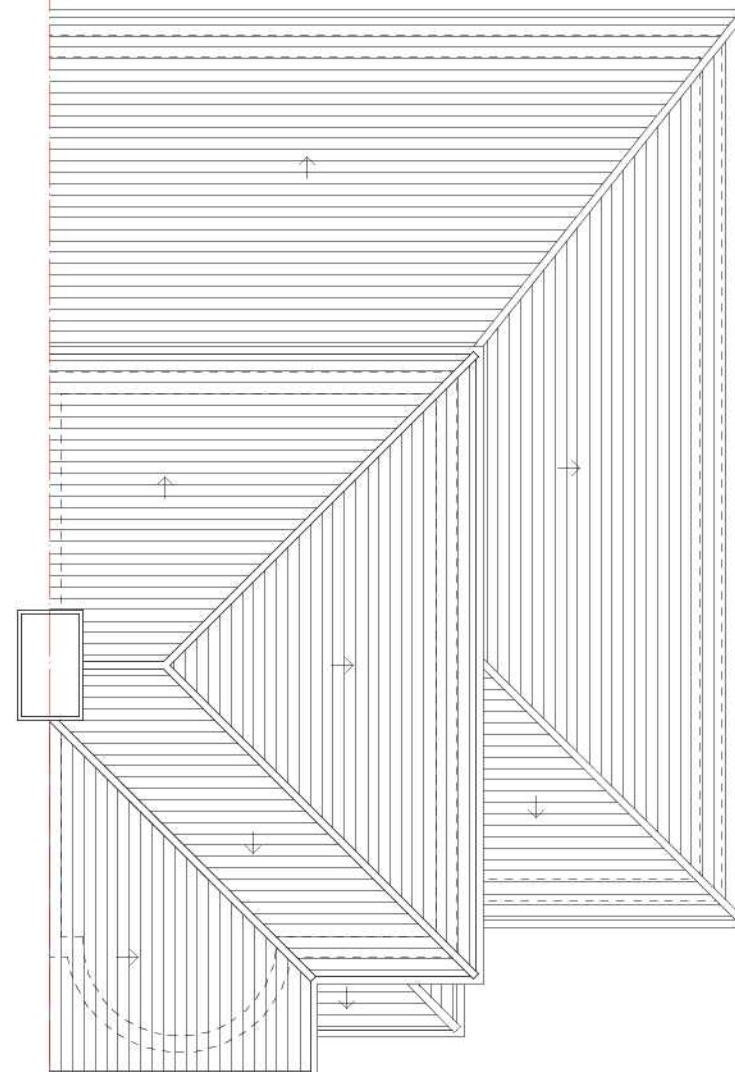

ROOF

Notes

RLA	Roof light above
RL	Roof light
CH	Cill height
WH	Window height
2445	Ceiling height
C	Cupboard




www.masonwoodgroup.co.uk
gc@masonwoodgroup.co.uk
+44 7498 589399

client:
Kai D Properties Ltd

project
26 Oxford Ave, Harlington, Hayes, UB3

drawing EXISTING PLANS

date July 2020	scale 1:100 at A3	project no 2020.014
work stage 1	drawing no S02	revision -

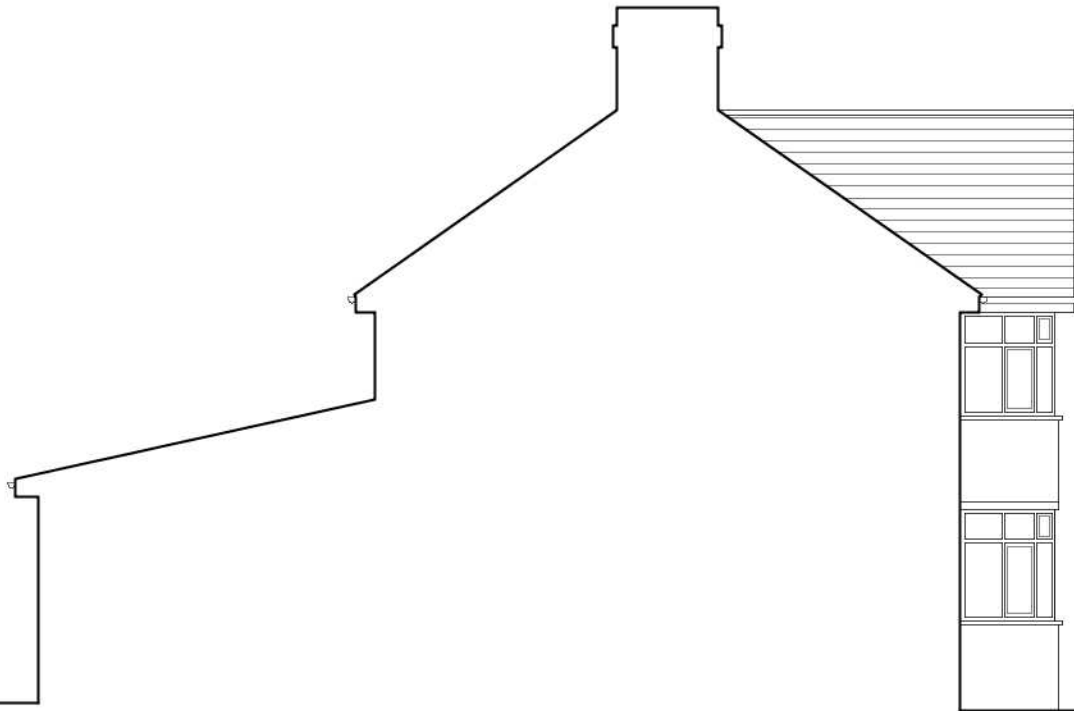

NORTH
Part-Elevation



WEST
Front



EAST
Rear



SOUTH
Flank




Revision notes



www.masonwoodgroup.co.uk
gc@masonwoodgroup.co.uk
+44 7498 589399

client
Kai D Properties Ltd
project
26 Oxford Ave, Harlington, Hayes, UB3
drawing EXISTING ELEVATIONS

date
July 2020
work stage
1
scale
1:100 at A3
drawing no
S03
project no
2020.014
revision
-

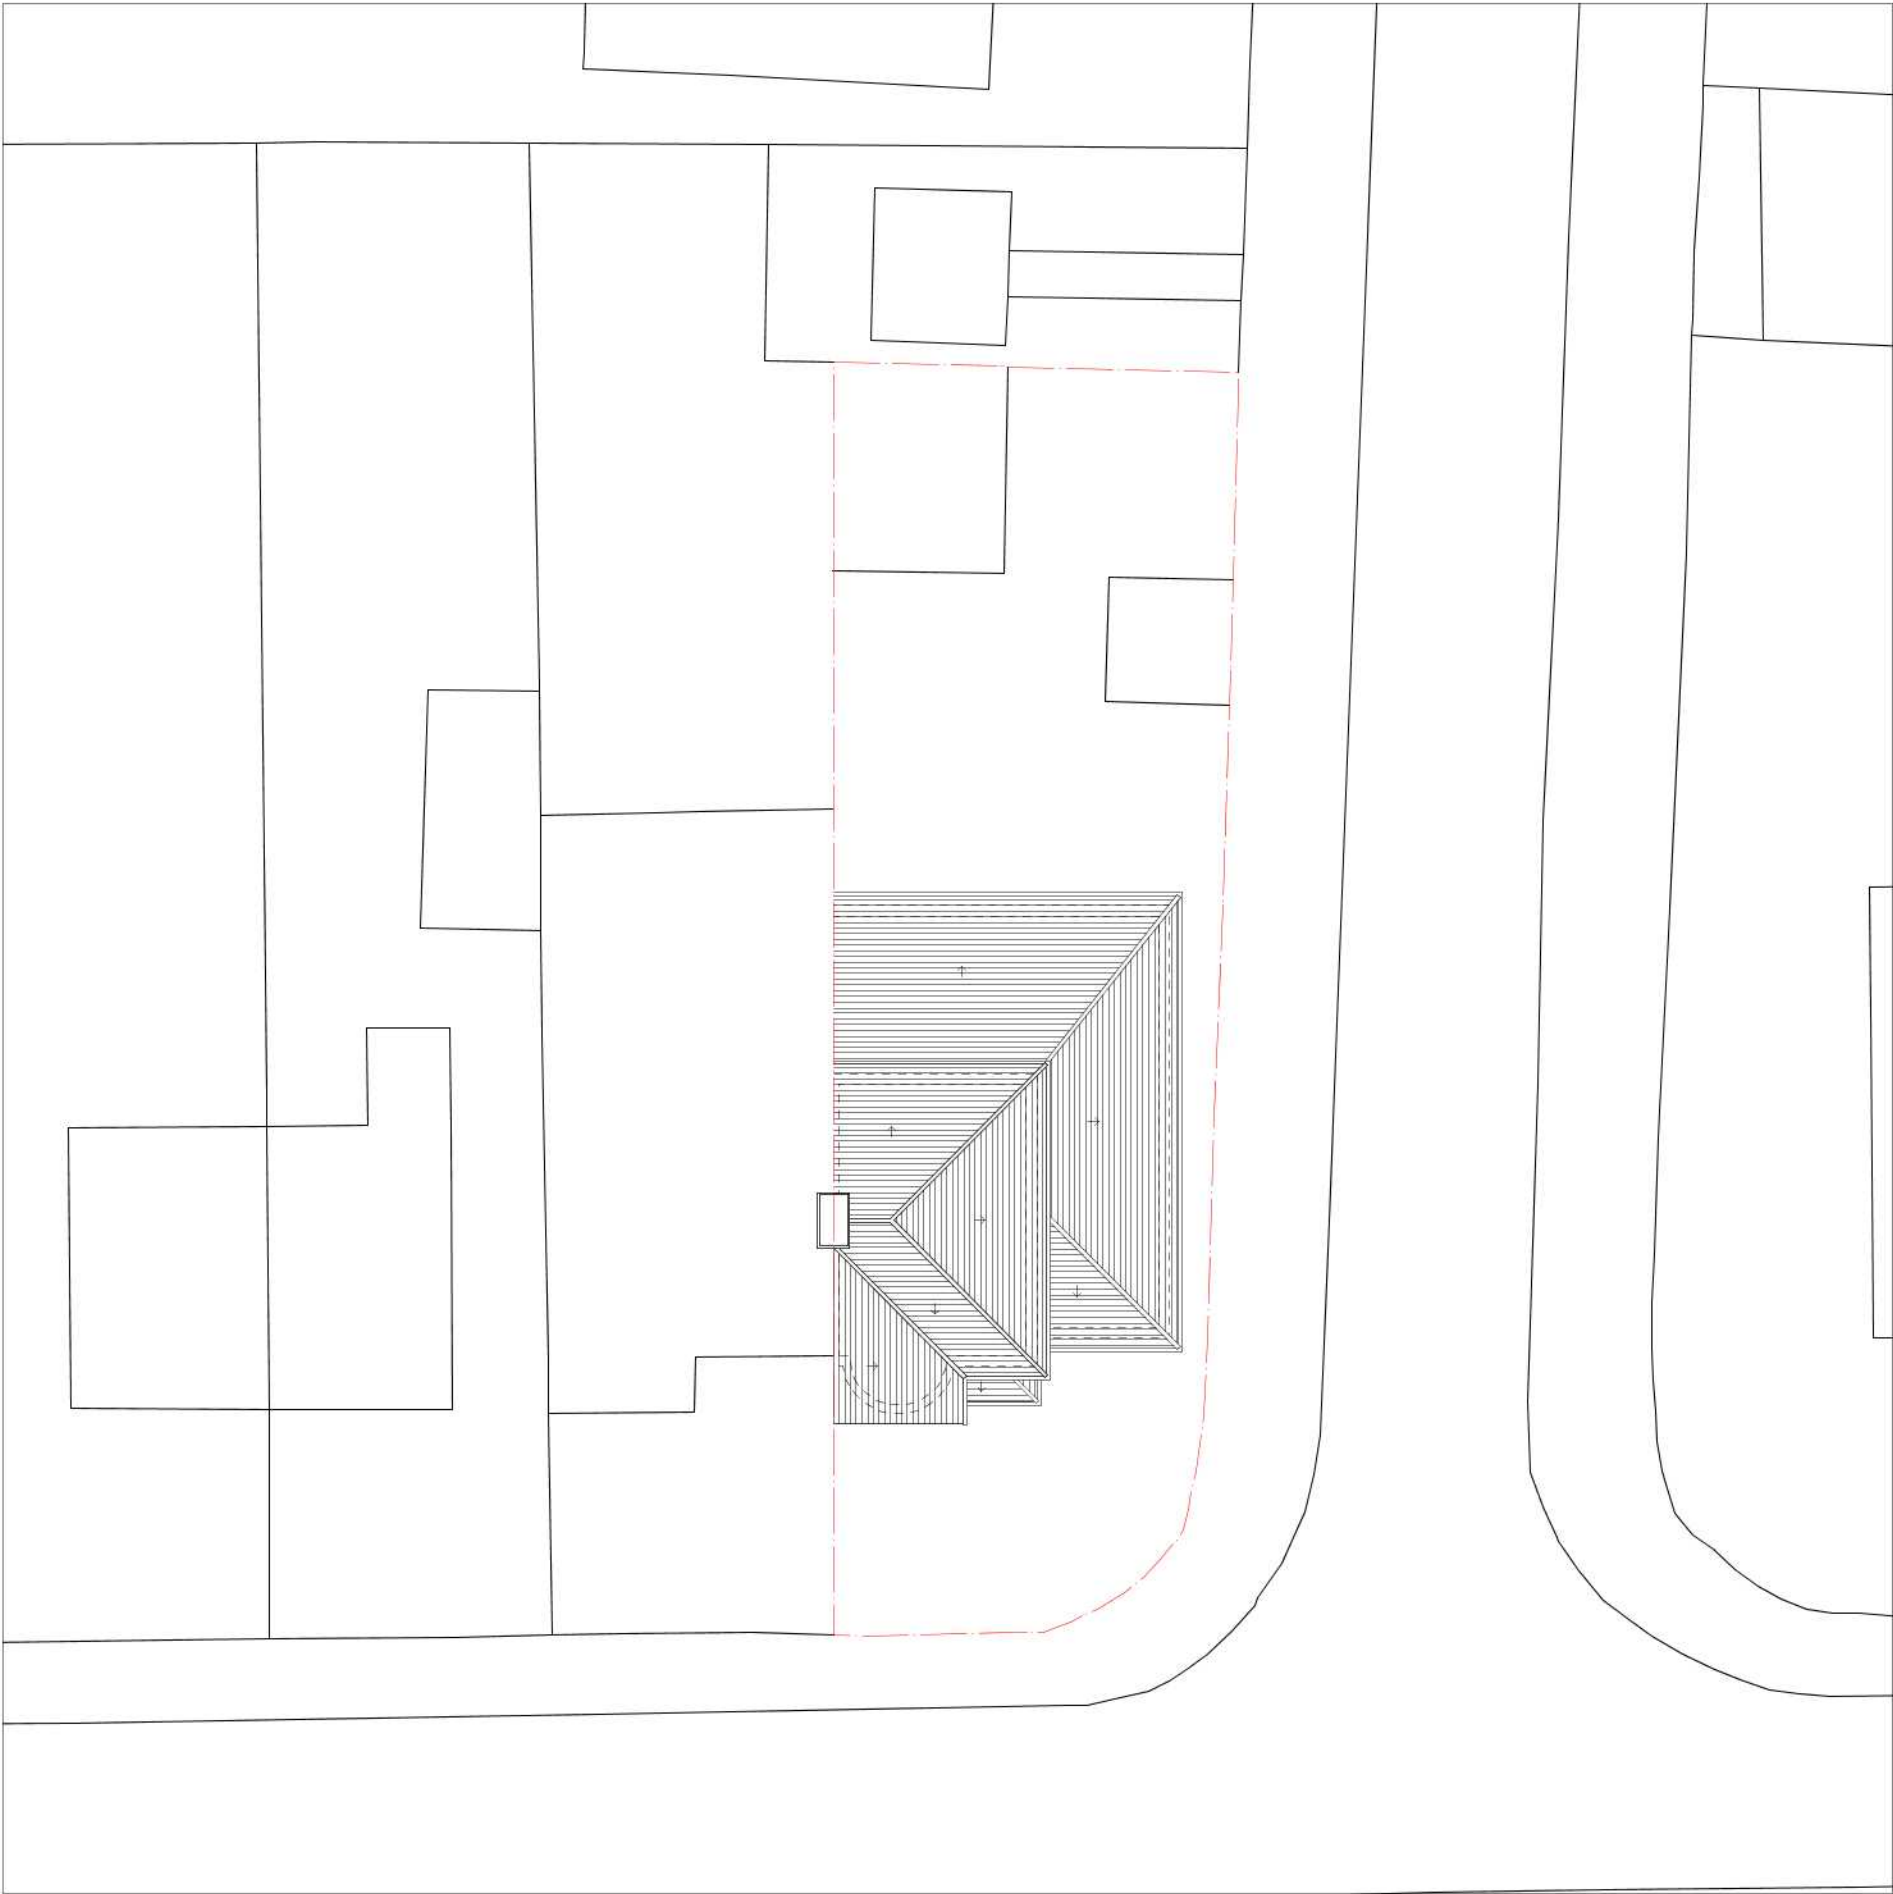

-	-	-	-	-
Revision notes				




MASONWOOD
DESIGN
www.masonwoodgroup.co.uk
gc@masonwoodgroup.co.uk
+44 7498 589399

client
Kai D Properties Ltd
project
26 Oxford Ave, Harlington, Hayes, UB3
drawing EXISTING SITE LAYOUT
date July 2020
work stage 1
scale 1:200 at A3
drawing no S04
project no 2020.014
revision -