

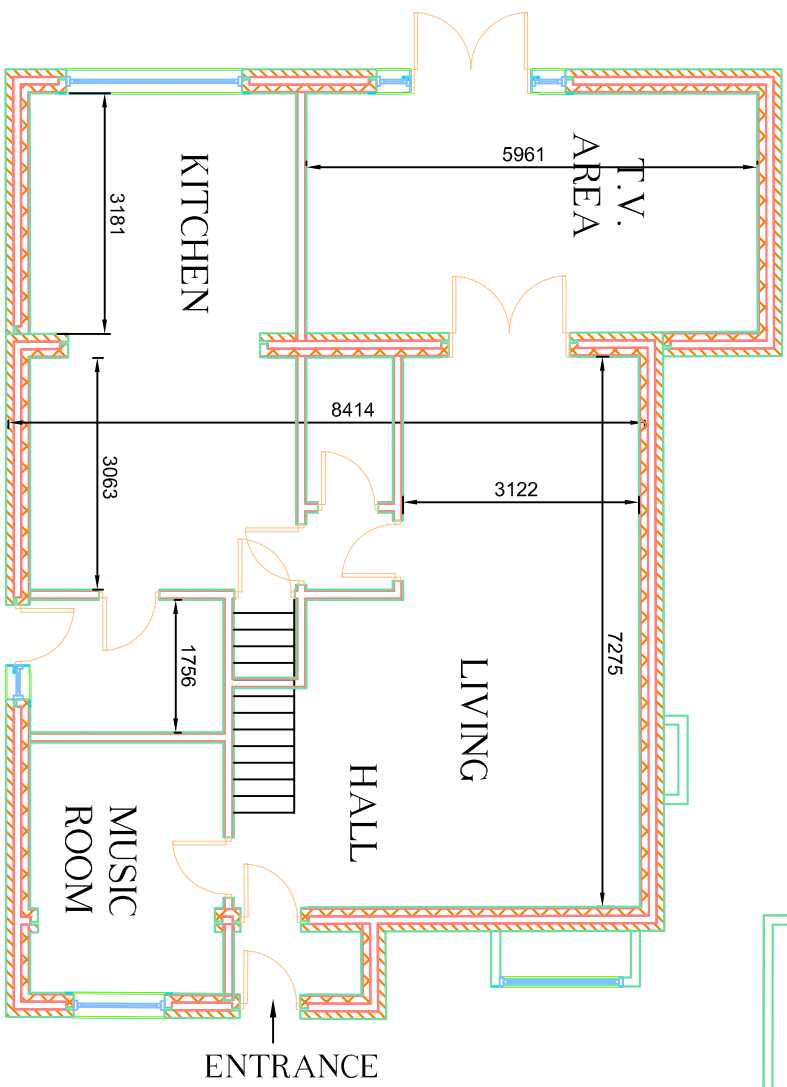


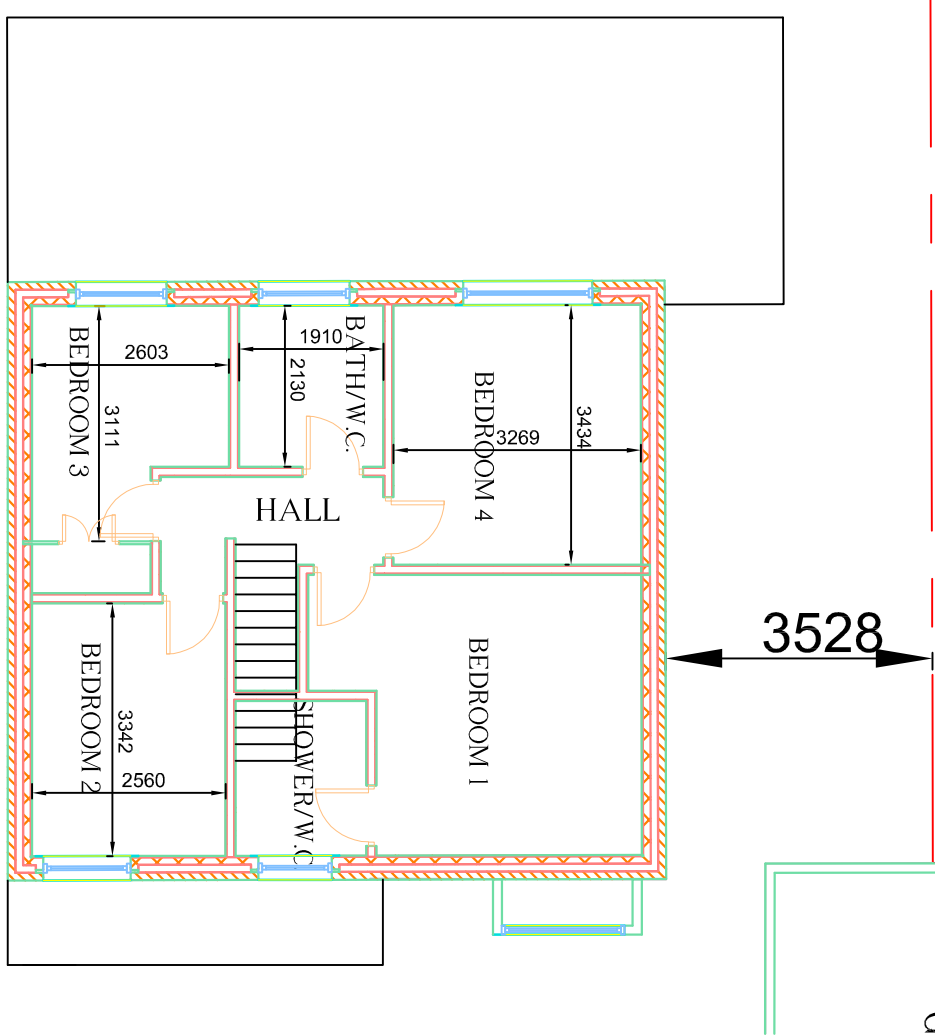

EXISTING GROUND FLOOR

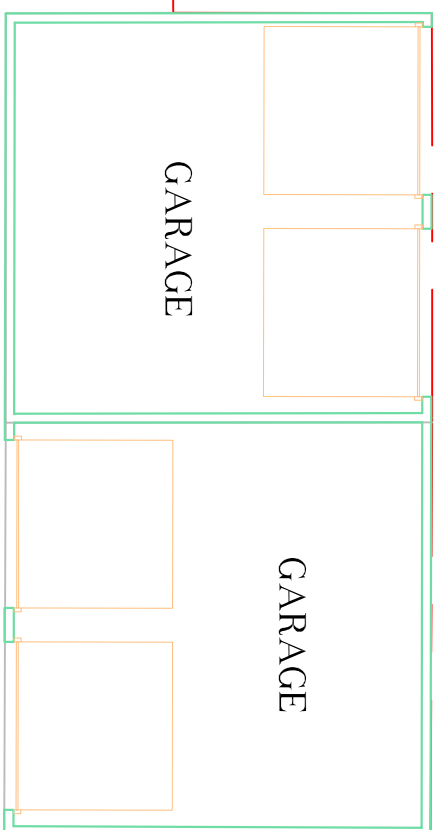

EXISTING FIRST FLOOR

Rev.	Date	Description	DWN.	CHK.
		j e architectural design ltd Architectural & Structural Designers 1 Lytton Close Northolt Village., Northolt Middlesex UB8 5BU T: 020 8845 0795, M: 07930 557913, e:eangelo9@aol.com		
Job Title:		9 Lawson Gardens, Pinner HA5 2EB		
Drawing Title:		Existing Ground & First Floor		
Client:		Designed by: Angelo E		
Drawing No:		Date:		Scale:
1078/DJ/01		Oct. 2020		1:100@A3
		Rev.		