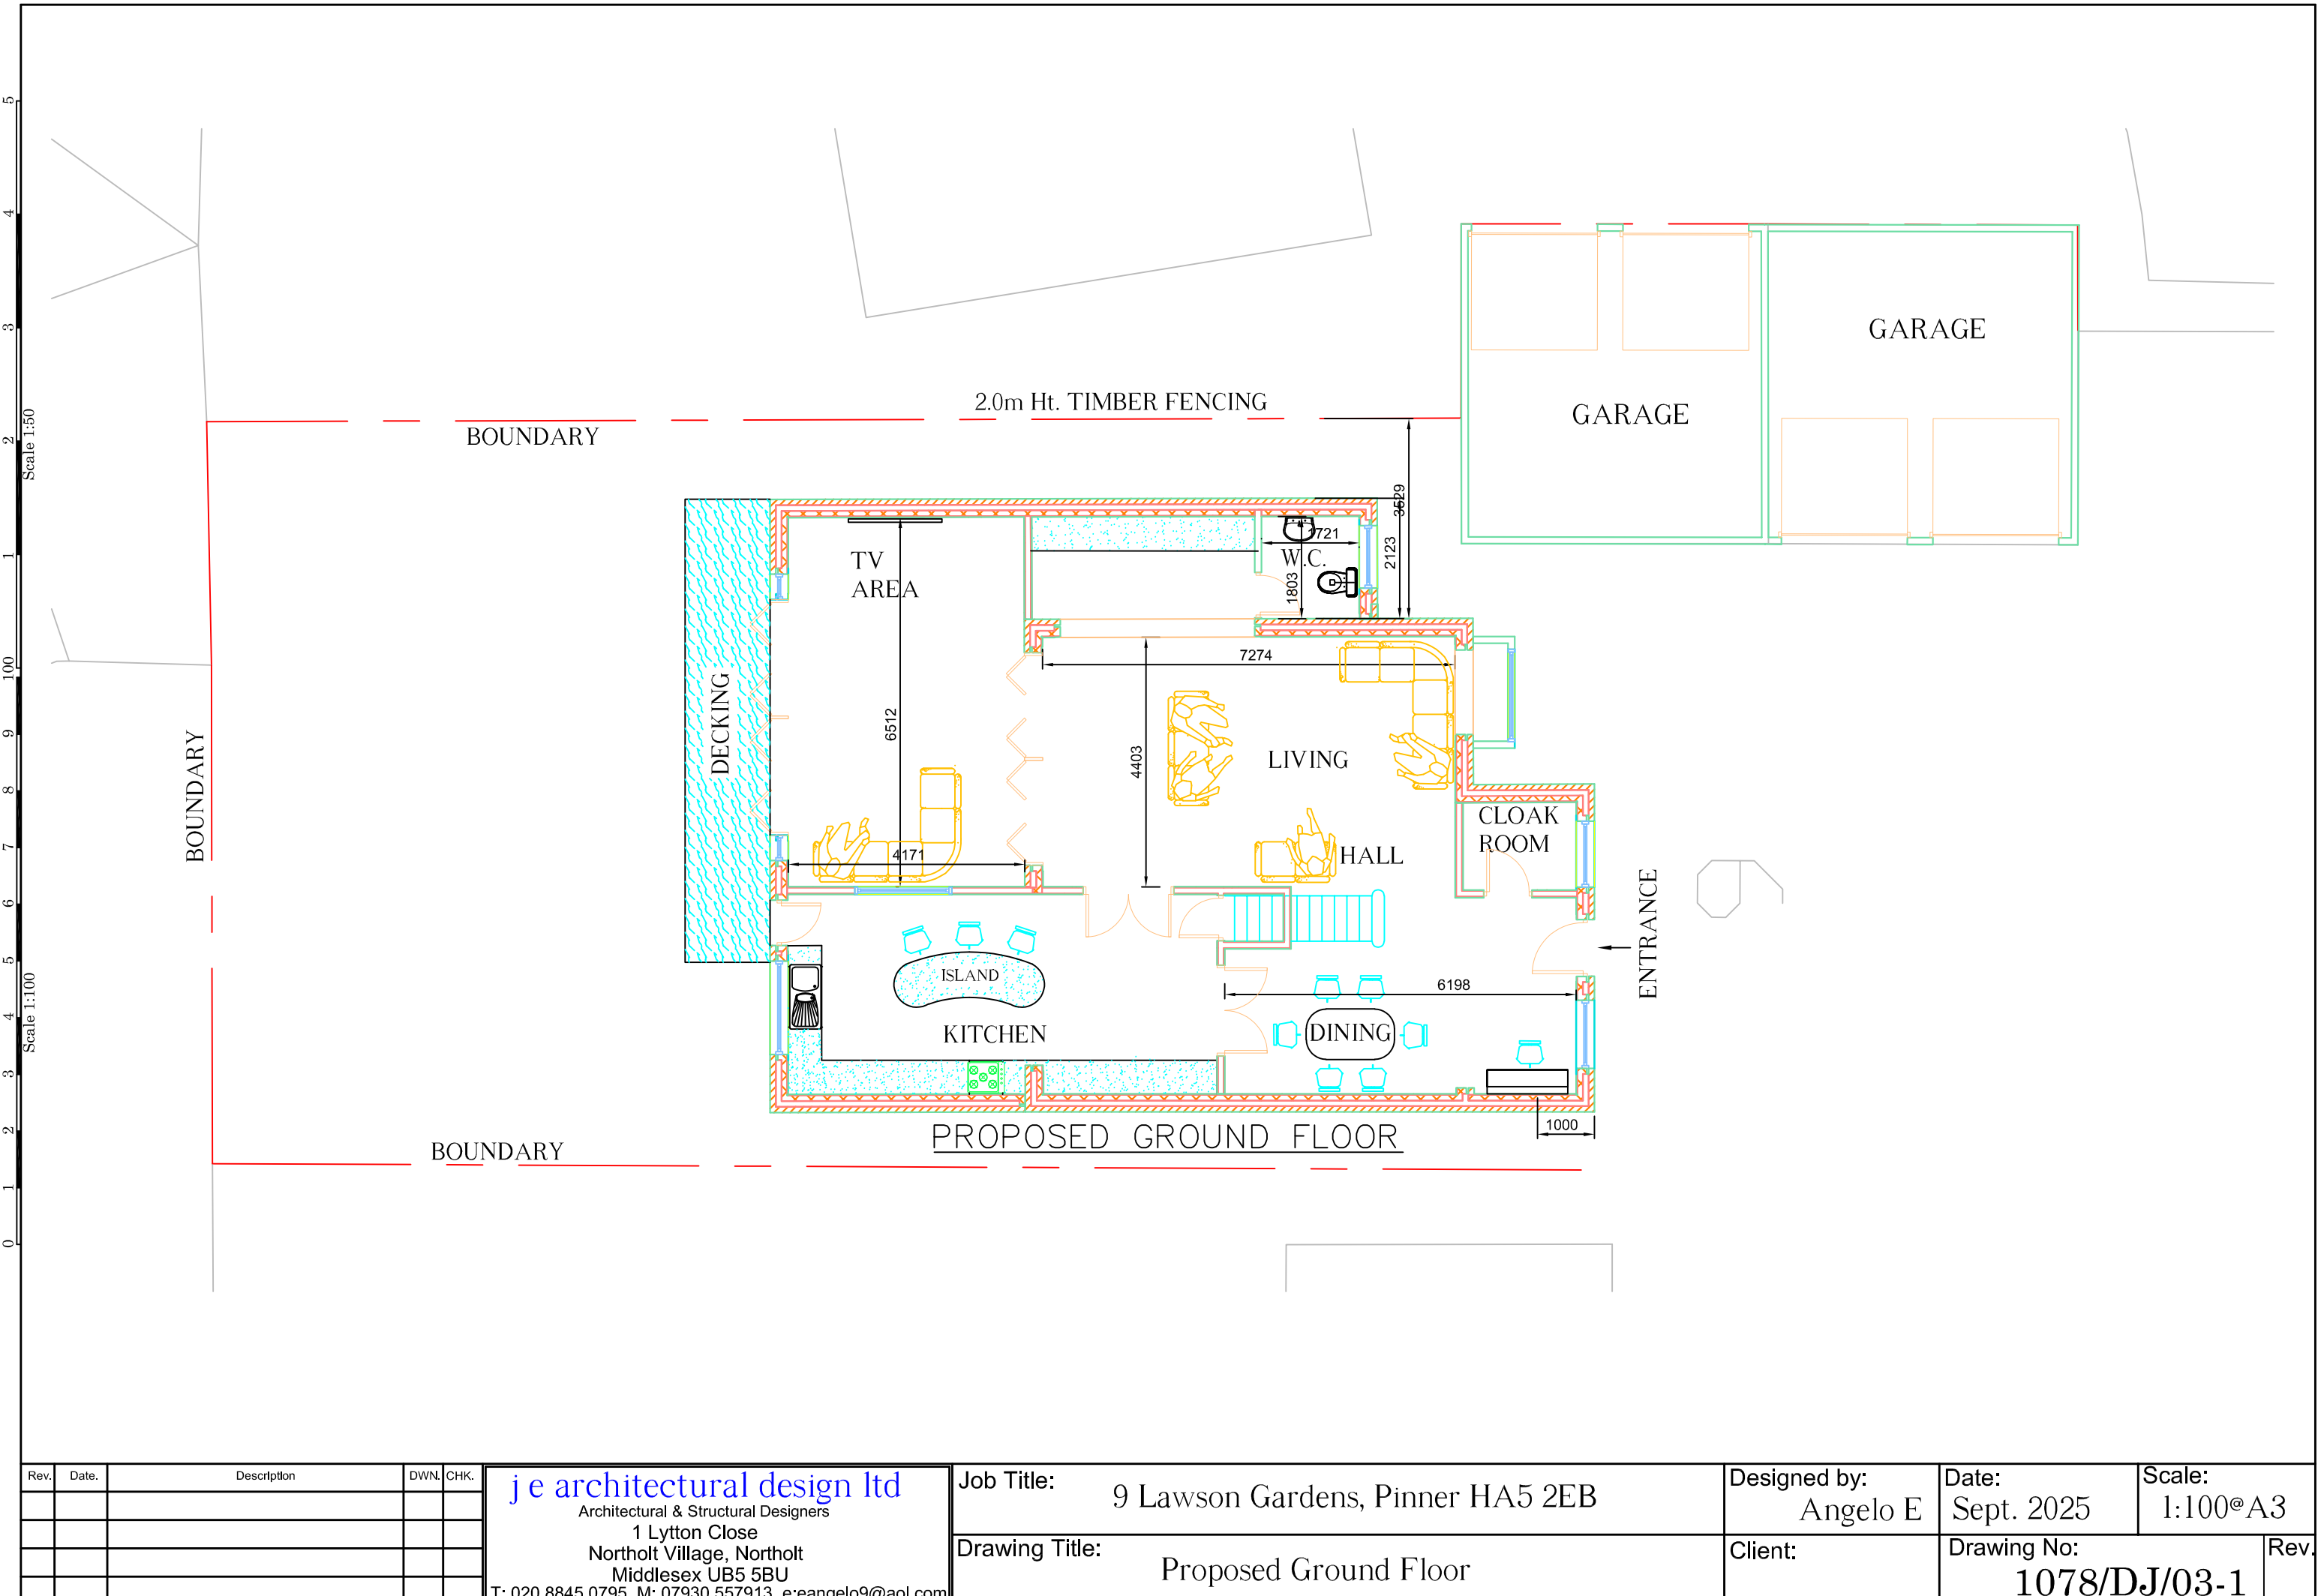

Rev.	Date.	Description	DWN.	CHK.

j e architectural design ltd
Architectural & Structural Designers
1 Lytton Close
Northolt Village, Northolt
Middlesex UB5 5BU
T: 020 8845 0795, M: 07930 557913, e:eangelo9@aol.com

Job Title: 9 Lawson Gardens, Pinner HA5 2EB		Designed by: Angelo E	Date: Sept. 2025
Drawing Title: Proposed Ground Floor		Client:	Drawing No: 1078/DJ/03-1

Scale: 1:100@A3

Rev.

© This drawing is the property of J E Architectural Design Ltd. The information it contains is copyright and is not to be copied without prior permission.