


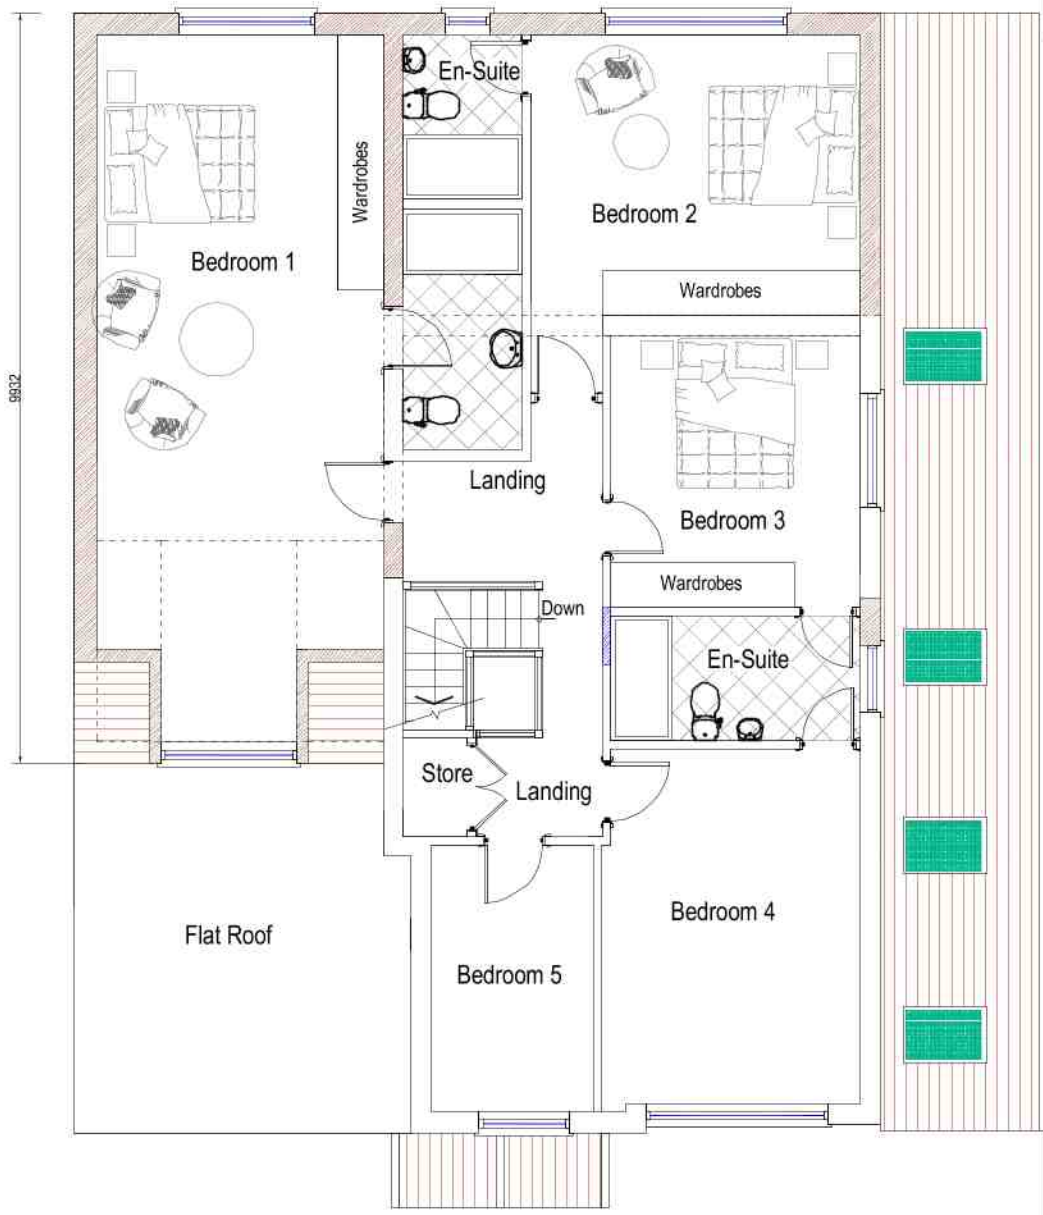
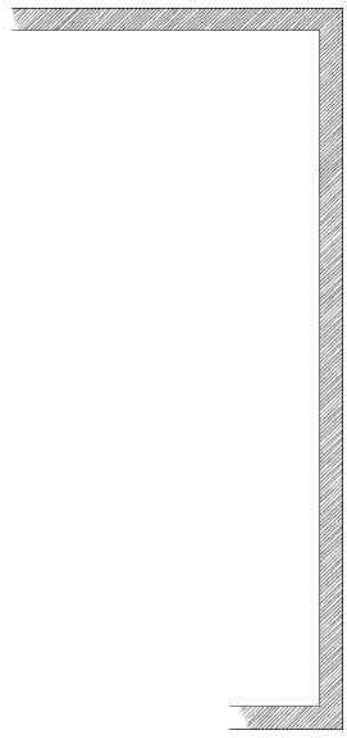
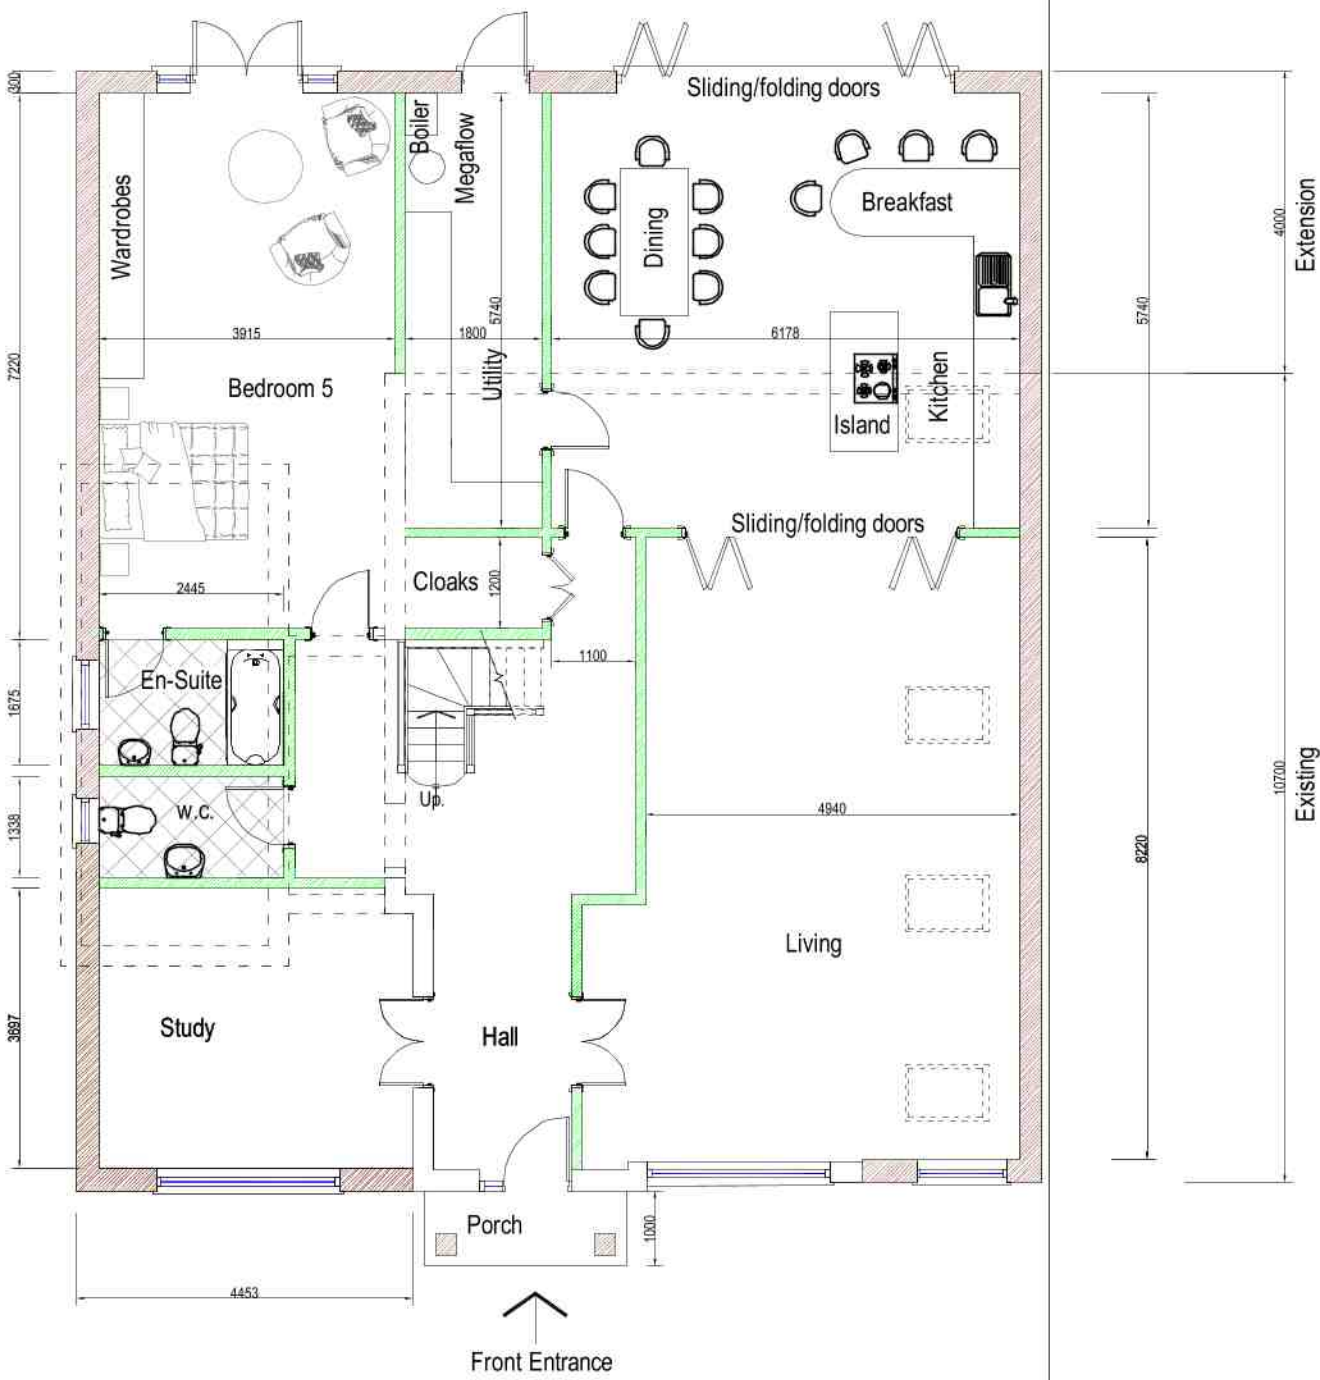


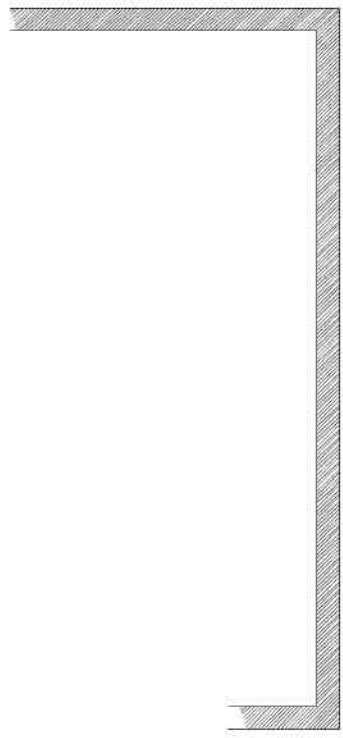



Proposed First Floor Plan

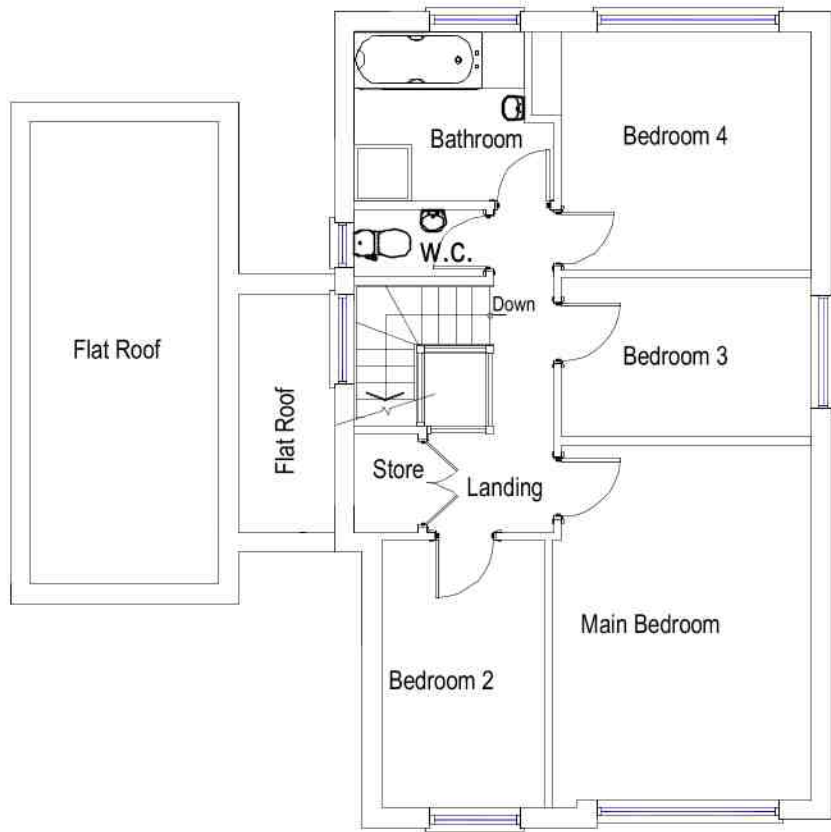

Proposed Ground Floor Plan

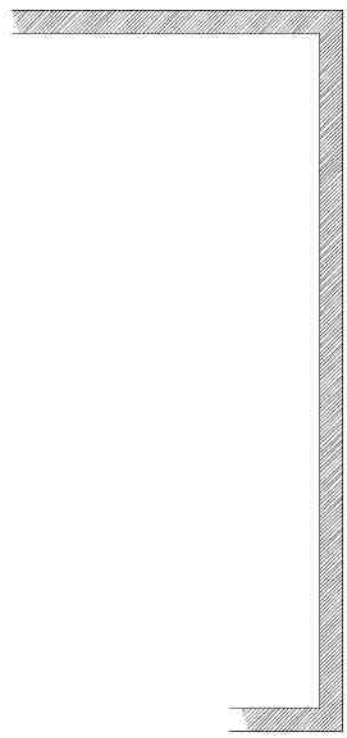

Existing First Floor Plan

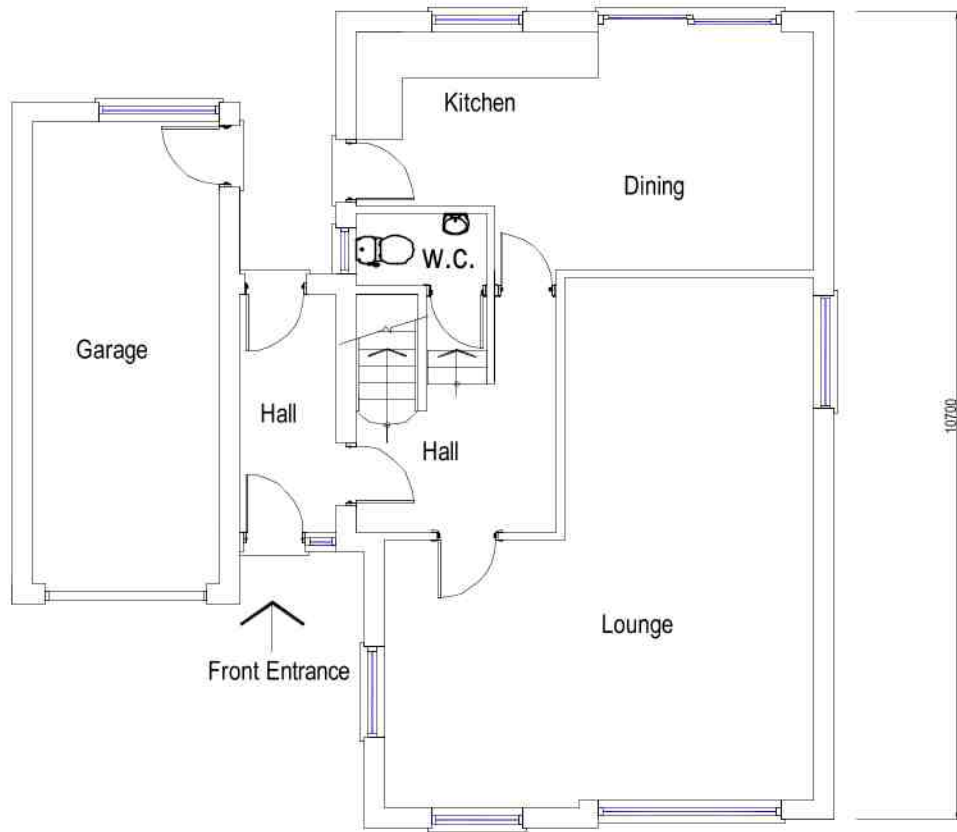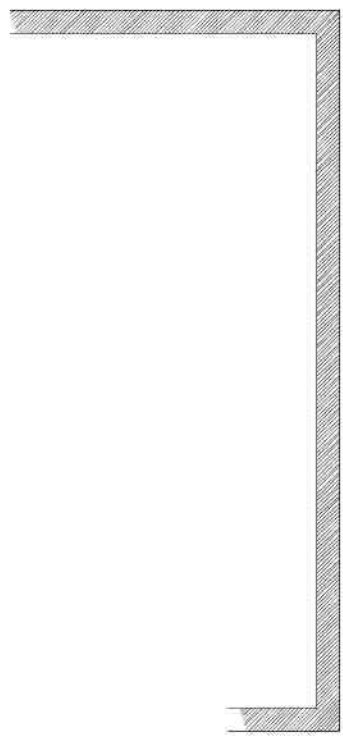


Existing Ground Floor Plan

KEY

- Existing Construction
- Proposed Construction (Brickwork)
- Proposed Construction (Internal walls in 100mm thermalite blockwork)
- Proposed Construction (Internal walls stud partitions)

Notes:
Do not scale this drawing.
Copyright of this drawing belongs to MJD Architecture.
No copying is permitted without the written consent of the company.
Contractor to inform MJD Architecture of any discrepancies found on this drawing and obtain written consent for any subsequent variation.
No responsibility is accepted by MJD Architecture for any consequences arising from unintentional mistakes on this drawing.
MJD Architecture accepts no responsibility for the structural integrity or stability of the building. Please refer to structural engineer's drawings and calculations for all structural design.

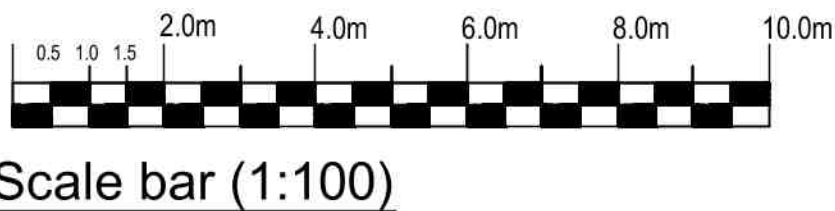

Revision	Date	Description
m.j.d.architecture DESIGN WITH FLAIR 2A Alwyn Park, Southall Middlesex UB8 3QT Tel: 020 8571 5987 Fax: 020 857 4276		
Name Salman Rizvi		
Site 22 Watford Road Northwood HA6 3NT		
Title Existing and Proposed Plans		
Scale 1:100 on A1 paper	Date July, 2018	
Dwg.No. 1518.A1.PL01	Rev. E	