


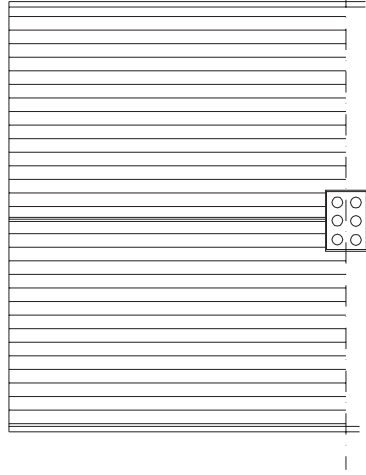





This floor plan shows a three-bedroom house with a central hallway. The layout includes three bedrooms, one bathroom, and a central staircase. A large front porch is accessible via a set of stairs. The plan also shows a large windowed area on the left side, possibly a sunroom or a large window wall. The rooms are labeled: Bedroom, Bathroom, and Bedroom.

The second floor plan features a central staircase with a landing. To the left of the staircase is a bathroom, and to the right is a bedroom. Further to the right are two more bedrooms. The plan includes several windows and a set of stairs leading up from the landing.


[illegible]

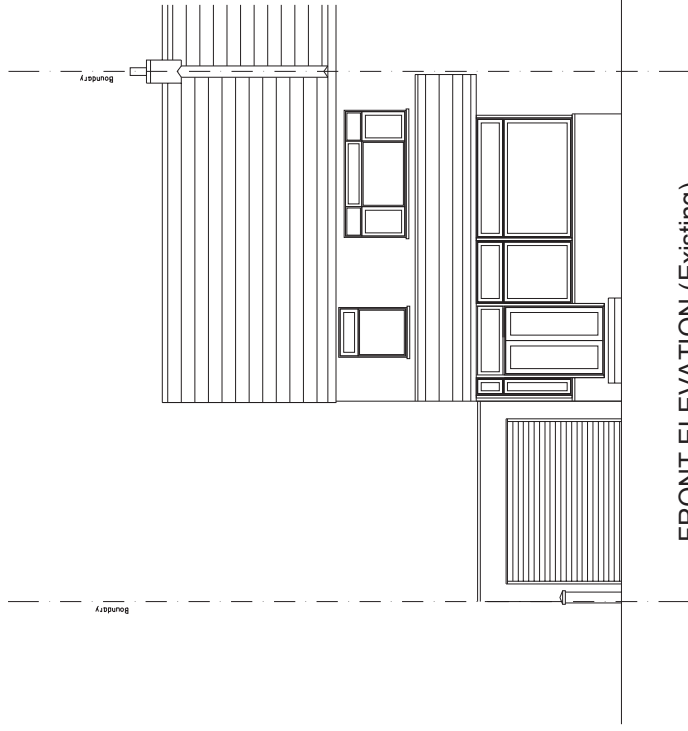


FRONT ELEVATION (Existing)

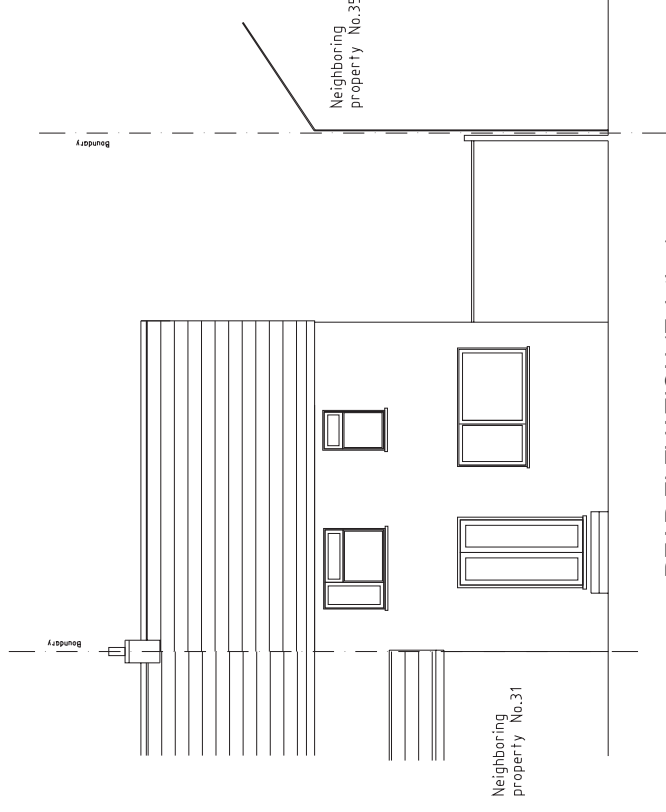

REAR ELEVATION (Existing)

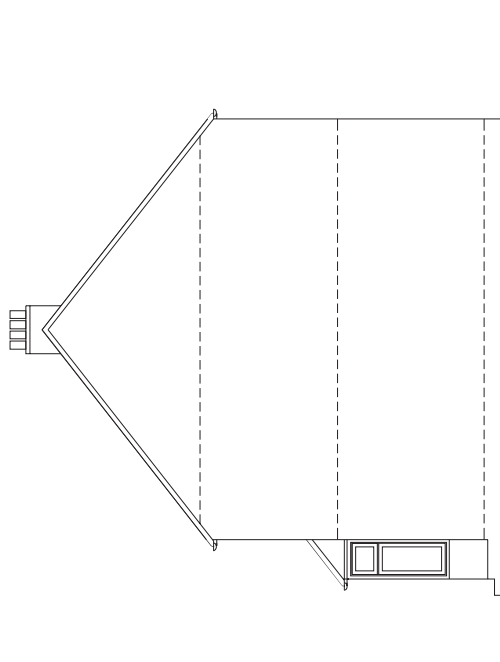

LEFT SIDE ELEVATION (Existing)

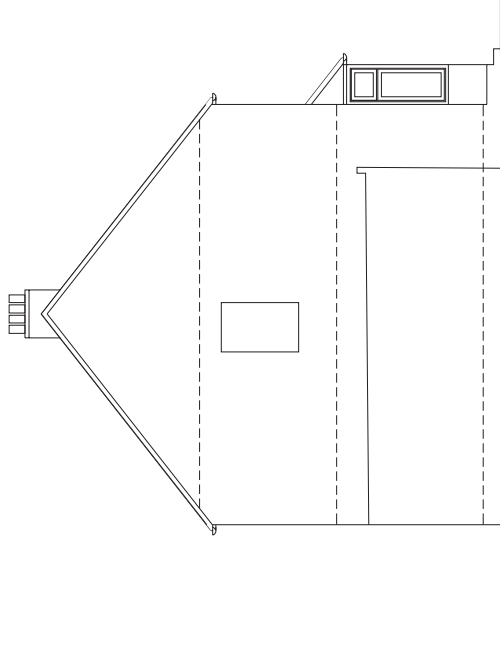

RIGHT SIDE ELEVATION (Existing)

| rev.   | revision notes                                                  | date                |
|--------|-----------------------------------------------------------------|---------------------|
| 000    | notes                                                           |                     |
|        | drawn by<br>BDC                                                 | draw date<br>DEC 16 |
|        | scale<br>1:100                                                  |                     |
|        | project title<br>33 MOUNT ROAD<br>HAYES<br>MIDDLESEX<br>UB3 3LJ |                     |
| 000    | title<br>LOFT CONVERSION                                        |                     |
| 000 no |                                                                 | 33/17/18 rev B      |

