





PROPOSED REAR ELEVATION

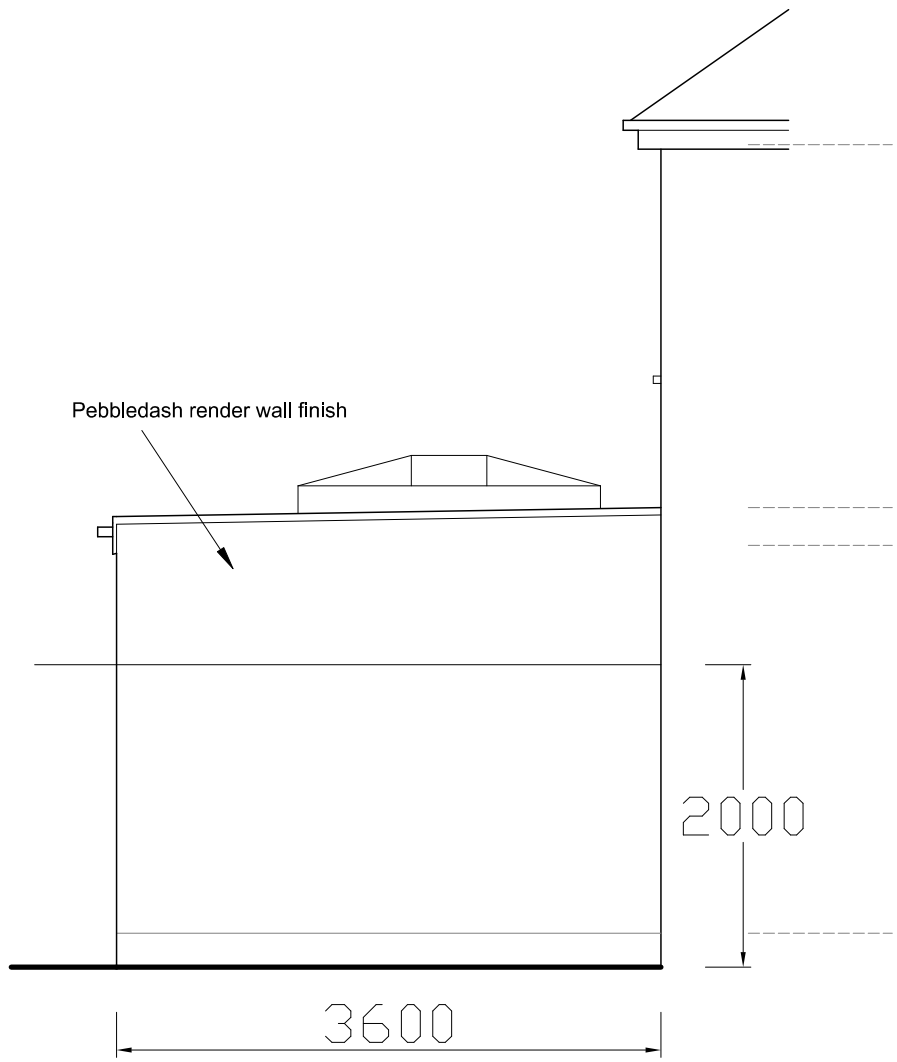

PROPOSED SIDE




PROPOSED SIDE ELEVATION

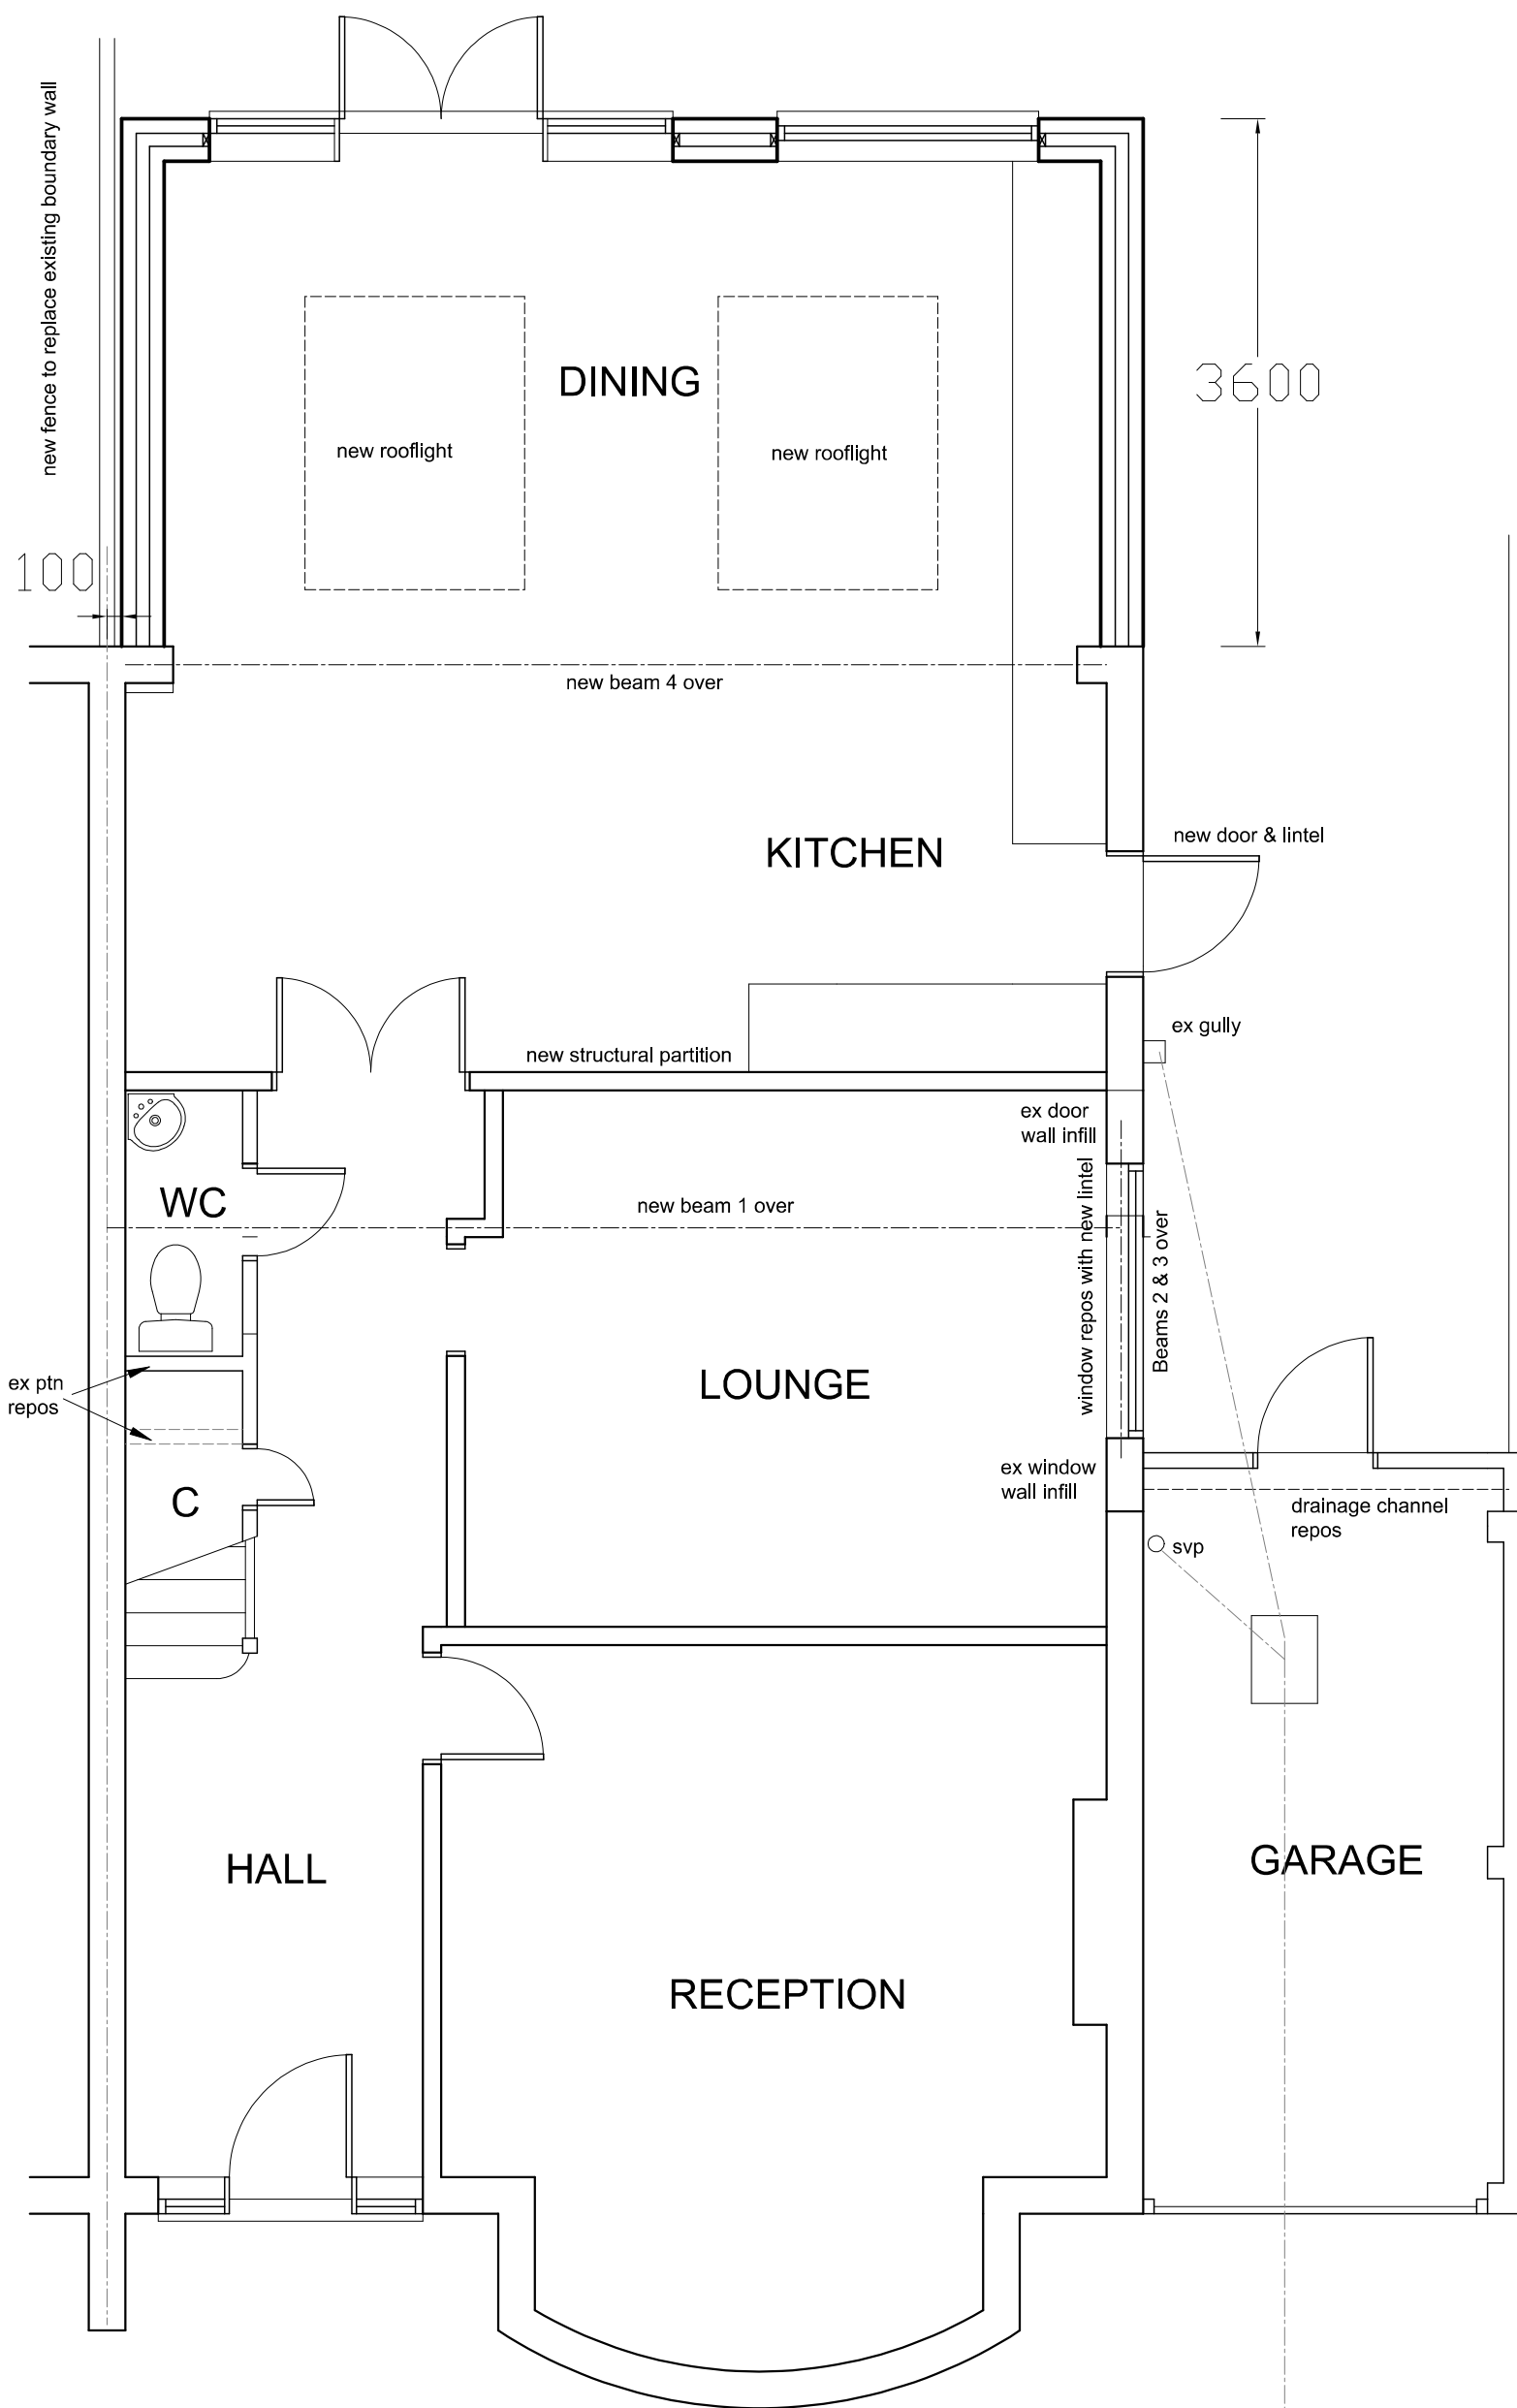


PROPOSED GROUND FLOOR PLAN

SEE SPECIFICATION

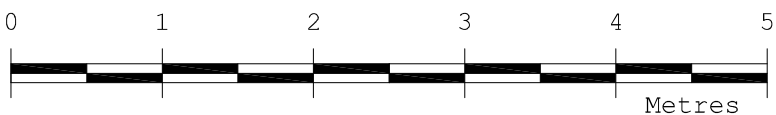

scale

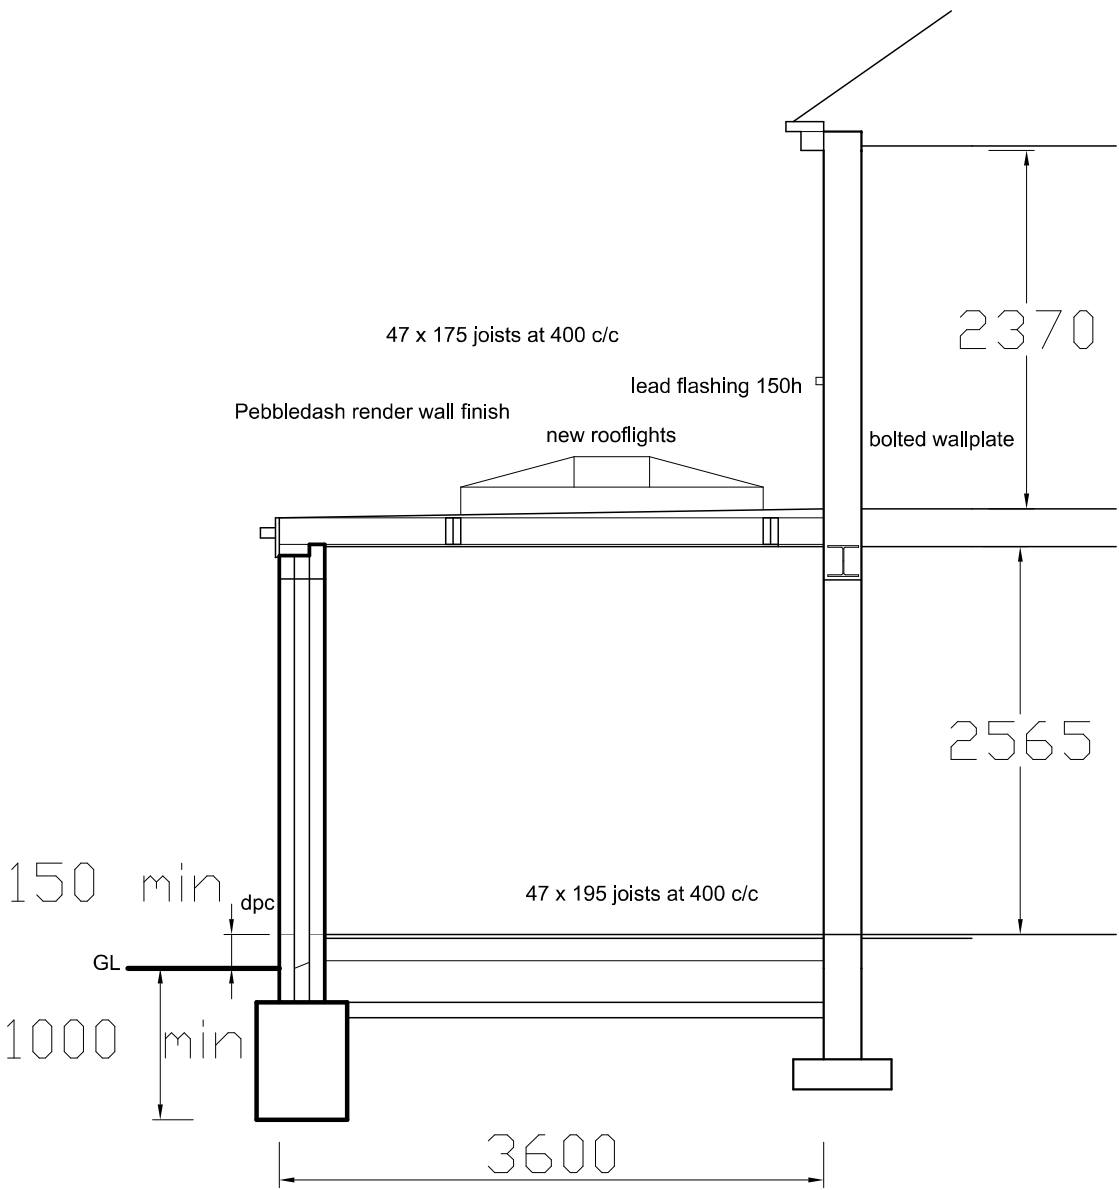

SECTION

Revision	Description	Date
A	Depth reduced, set-in increased	Oct. 14.
This drawing must not be re-issued, loaned or copied without consent of M. Baldwin ©		
www.plansdesigned.co.uk Mark Baldwin (MRIC, MCIOB, MCITAT) CHARTERED SURVEYING & ARCHITECTURAL CONSULTANT Telephone : 01895 254456		
Client:	Mr & Mrs A. Christy.	
Project:	27 SOUTH DRIVE, RUISLIP HA4 8EU.	
Description:	PROPOSED PLANS & ELEVATIONS.	
Scale:	1:50 @ A1	Date: Sept 14.
Project No:	MB / 2031 / 3	Rev. A