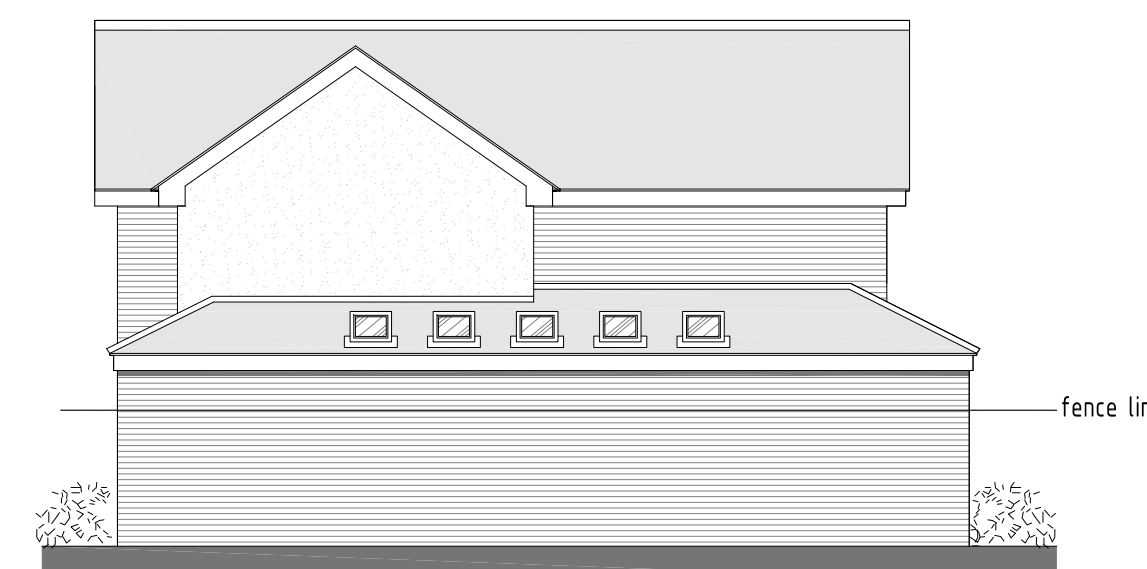
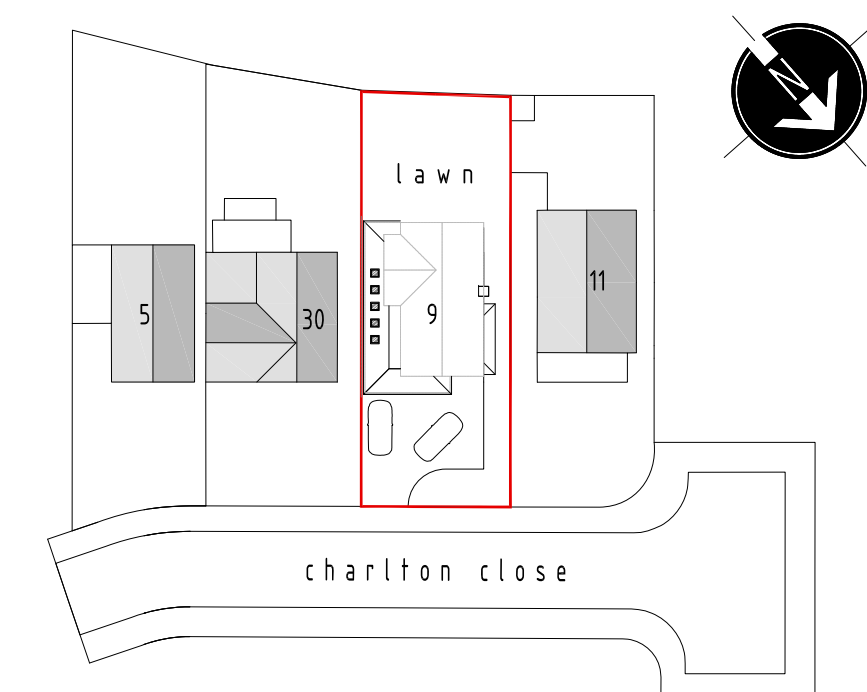
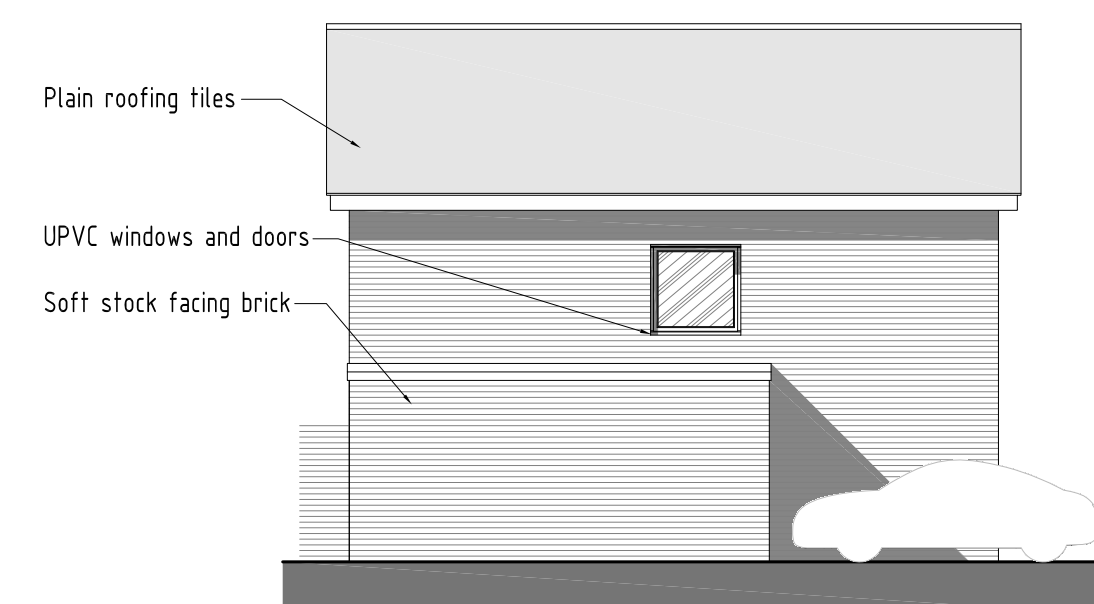
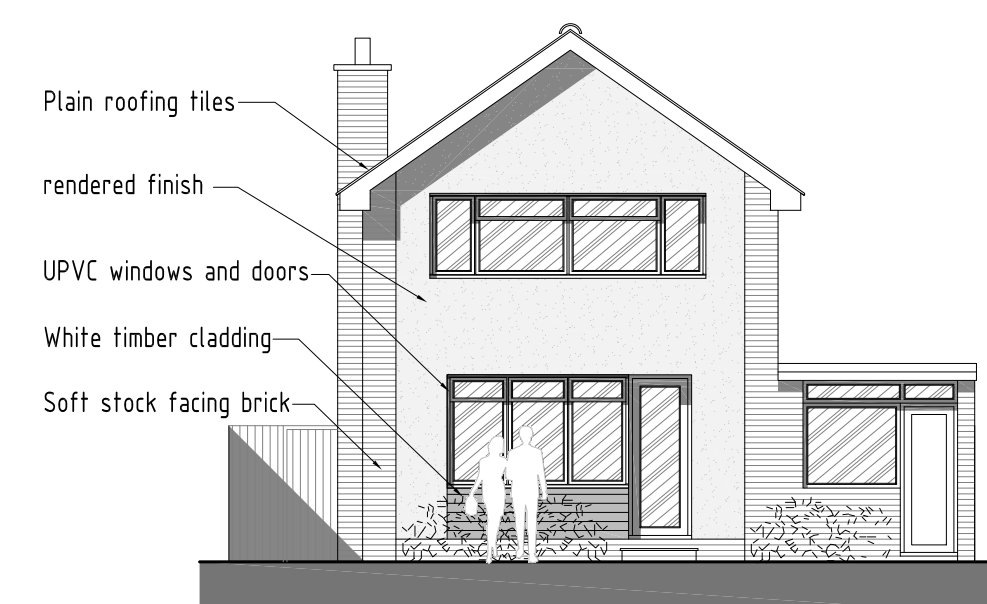
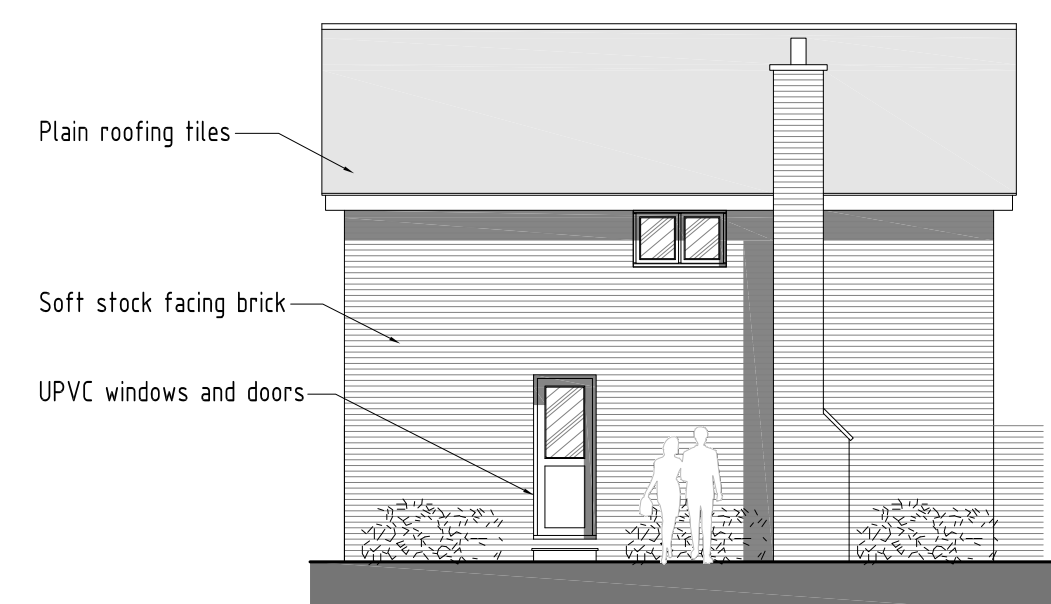
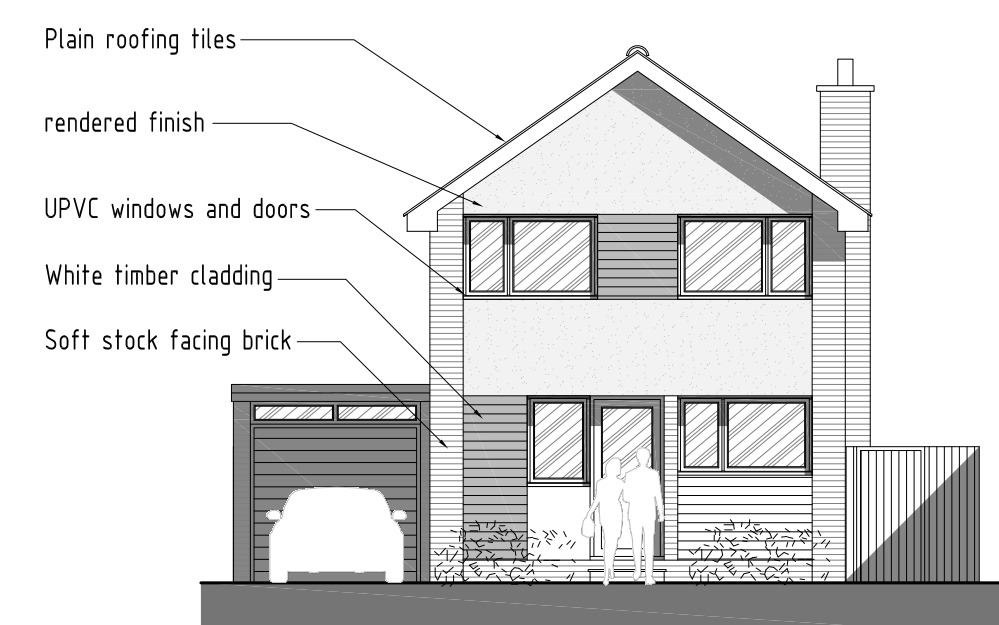
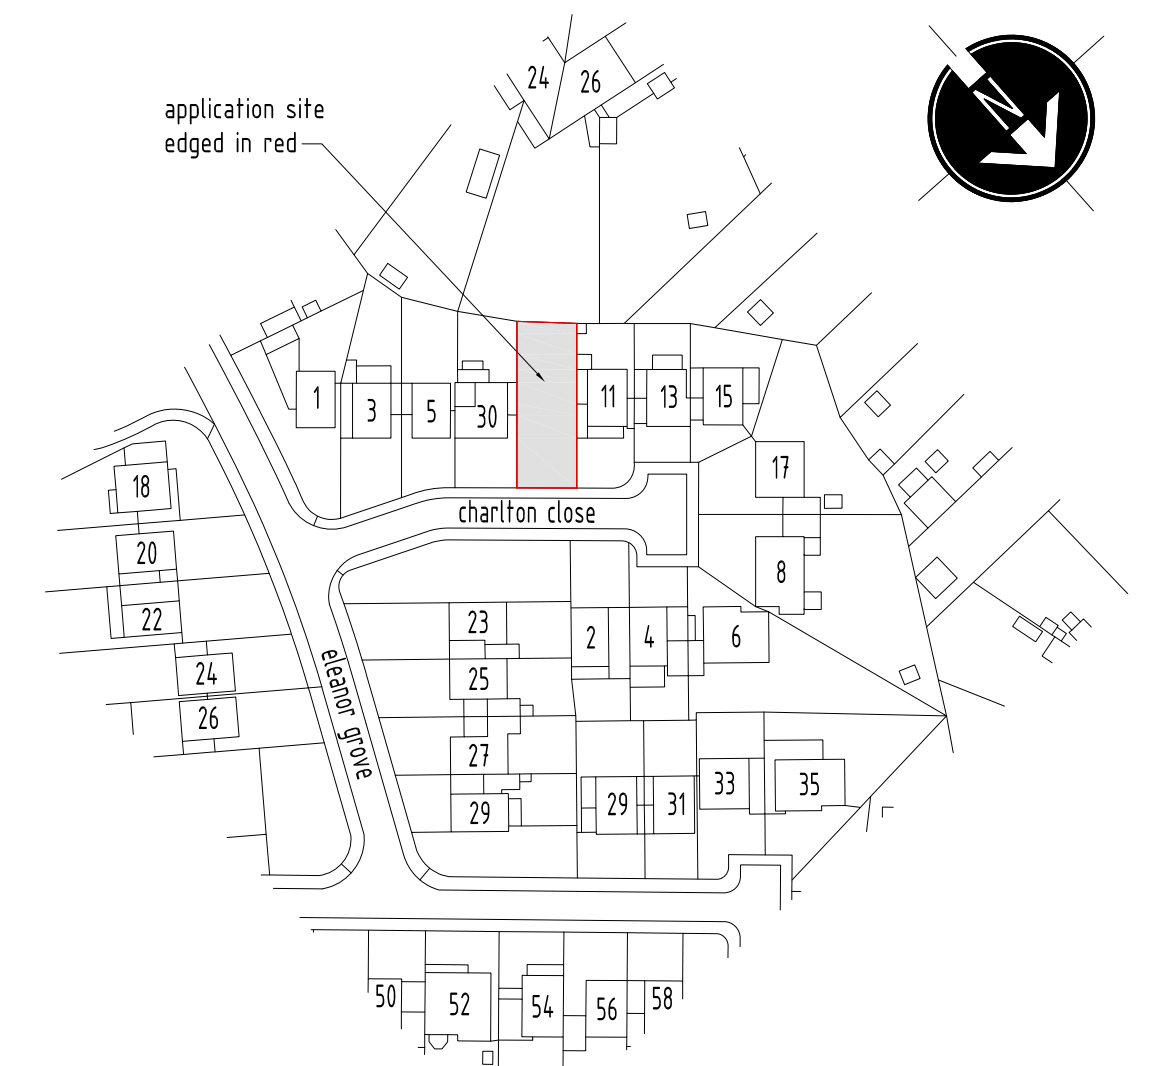
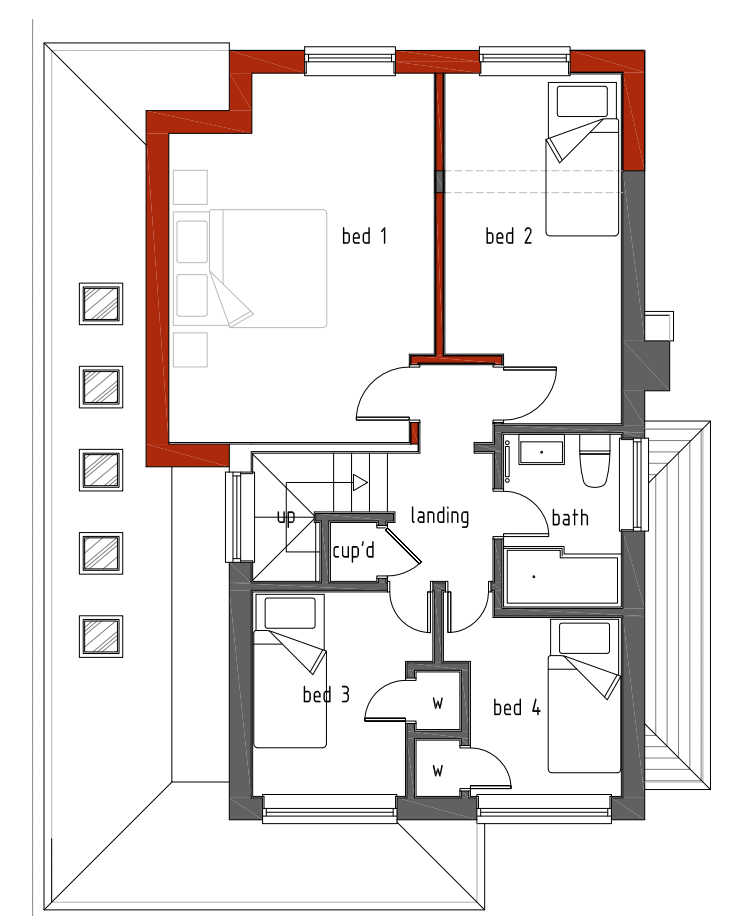
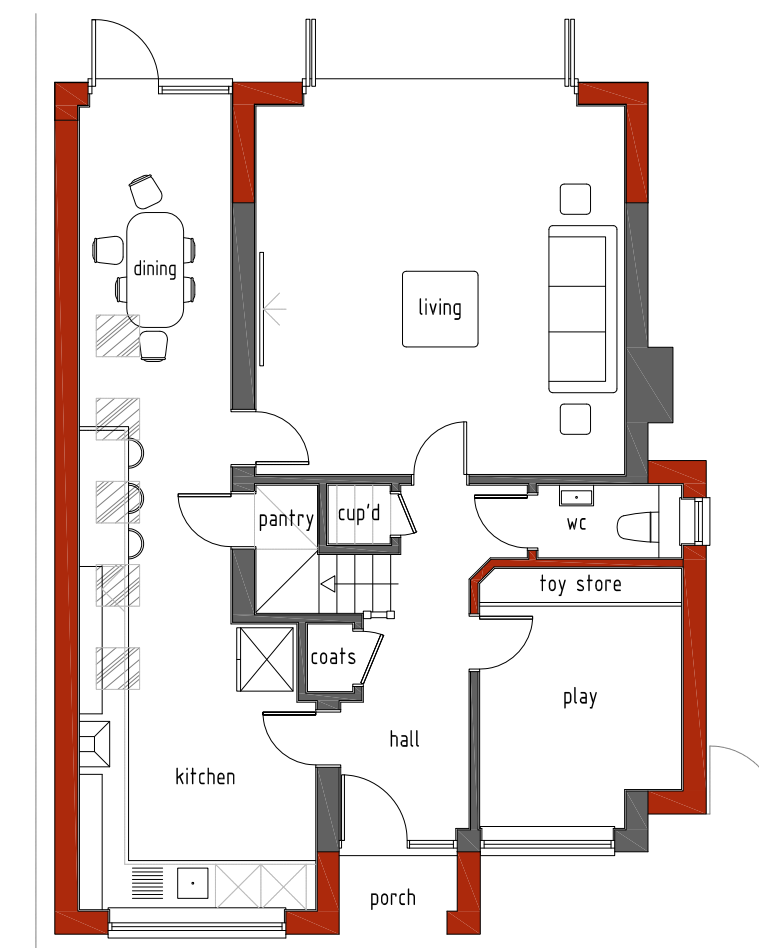
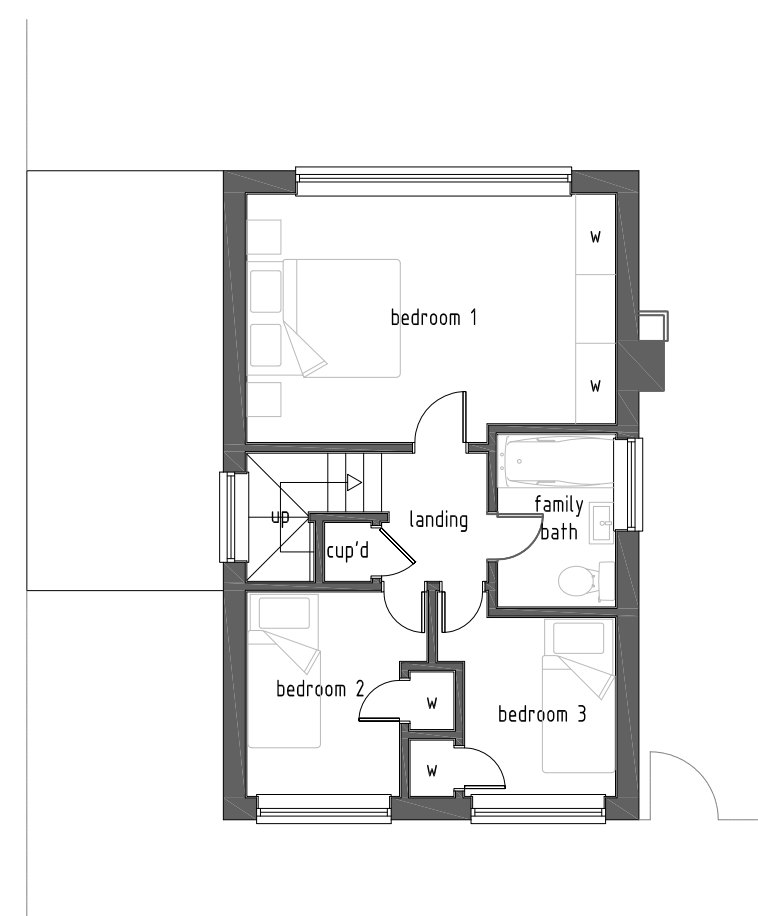
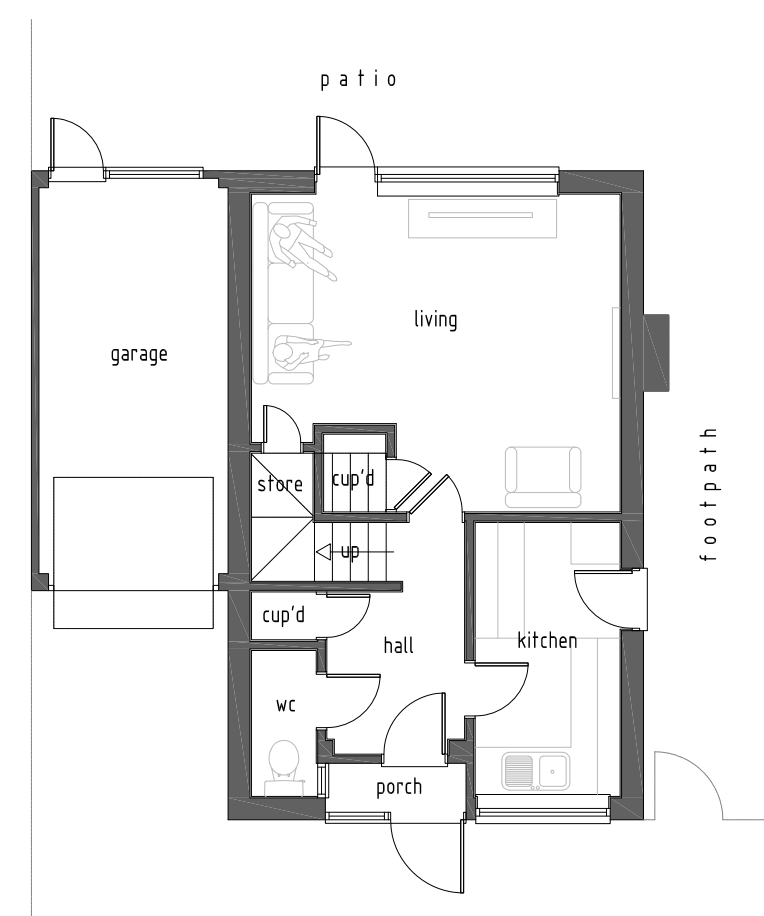


NOTES 1. THIS DRAWING IS TO BE READ IN CONJUNCTION WITH ALL RELEVANT ARCHITECTURAL AND ENGINEERING DWGS 2. ALL MEASUREMENTS TO BE CHECKED ON SITE AND NOT SCALED FROM THIS DRAWING. ANY DISCREPANCIES TO BE REPORTED TO ARCHITECT. PARTY WALL (ETC) ACT 1996 TO BE AGREED WITH ADJOINING NEIGHBOURS PRIOR TO ALL WORK TO THE SATISFACTION OF LOCAL AUTHORITY INSPECTOR.	 RTPI Chartered Town Planner	IMPORTANT NOTE:ALL 1. ALL GUTTERS, FOUNDATIONS AND DOWN PIPES TO REMAIN WITHIN THE BOUNDARY LINES OF THE SUBJECT PROPERTY. 2. ALL PLANS ARE SUBJECT TO FULL PLANS APPROVAL BY BUILDING CONTROL, NOT BUILDING NOTICE.	REVISION	DESCRIPTION	DATE	DESCRIPTION: PART SINGLE STOREY/ PART TWO STOREY SIDE AND REAR EXTENSION	CLIENT / JOB ADDRESS: MRS KYLEY DODD 9 CHARLTON CLOSE, ICKENHAM, MIDDLESEX, UB10 8BW	DRAWING TITLE PLANNING APPLICATION				
					SCALE			1:100,1:500 & 1:1250	@ A1	STATUS	PA	
					DATE			11/11/2020		CHECKED	HM	
					JOB.NO.			9-CC		DRAWN	MTN	
					DWG.NO.			PA-01		REVISION		
THIS DRAWING IS SUBJECT TO COPYRIGHT.DO NOT REPRODUCE THIS DRAWING WITHOUT PRIOR PERMISSION FROM CONSTI												