


For Structural Steelwork refer to Structural Engineer's Drawing. Beams indicated by red dashed lines (see right)

All Steel work to be encased in 2 layers of Fireline Board with staggered joints or fire resisting intumescent paint in accordance with manufacturer's guidance to provide minimum 60min fire resistance

All Steel work to only be ordered once contractor has confirmed dimensions on site and positioning with client. Any discrepancies noted to be discussed with Surveyor prior to ordering any steel work. No responsibility taken by Surveyor for errors or omissions ordered to match site conditions.

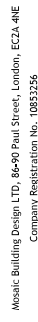

|             |                                  |          |          |   |
|-------------|----------------------------------|----------|----------|---|
| DRAWING No. | 68 Eastbury Ave HA46_PD/SSRE/-02 |          | REV      | A |
|             | CHECKED                          | APPROVED |          |   |
|             | SCALE 1:100 @A3                  | DATE     | JAN 2022 |   |



1 2 3 4 5m

|                              |                                         |                           |                                |    |
|------------------------------|-----------------------------------------|---------------------------|--------------------------------|----|
| 1                            | 2                                       | 3                         | 4                              | 5m |
| SUBJECT TO PLANNING APPROVAL |                                         |                           |                                |    |
| CLIENT<br>Mr Visram          | PROJECT<br>Single storey rear extension | DRAWING<br>Existing Plans | STAGE<br>Permitted Development |    |