


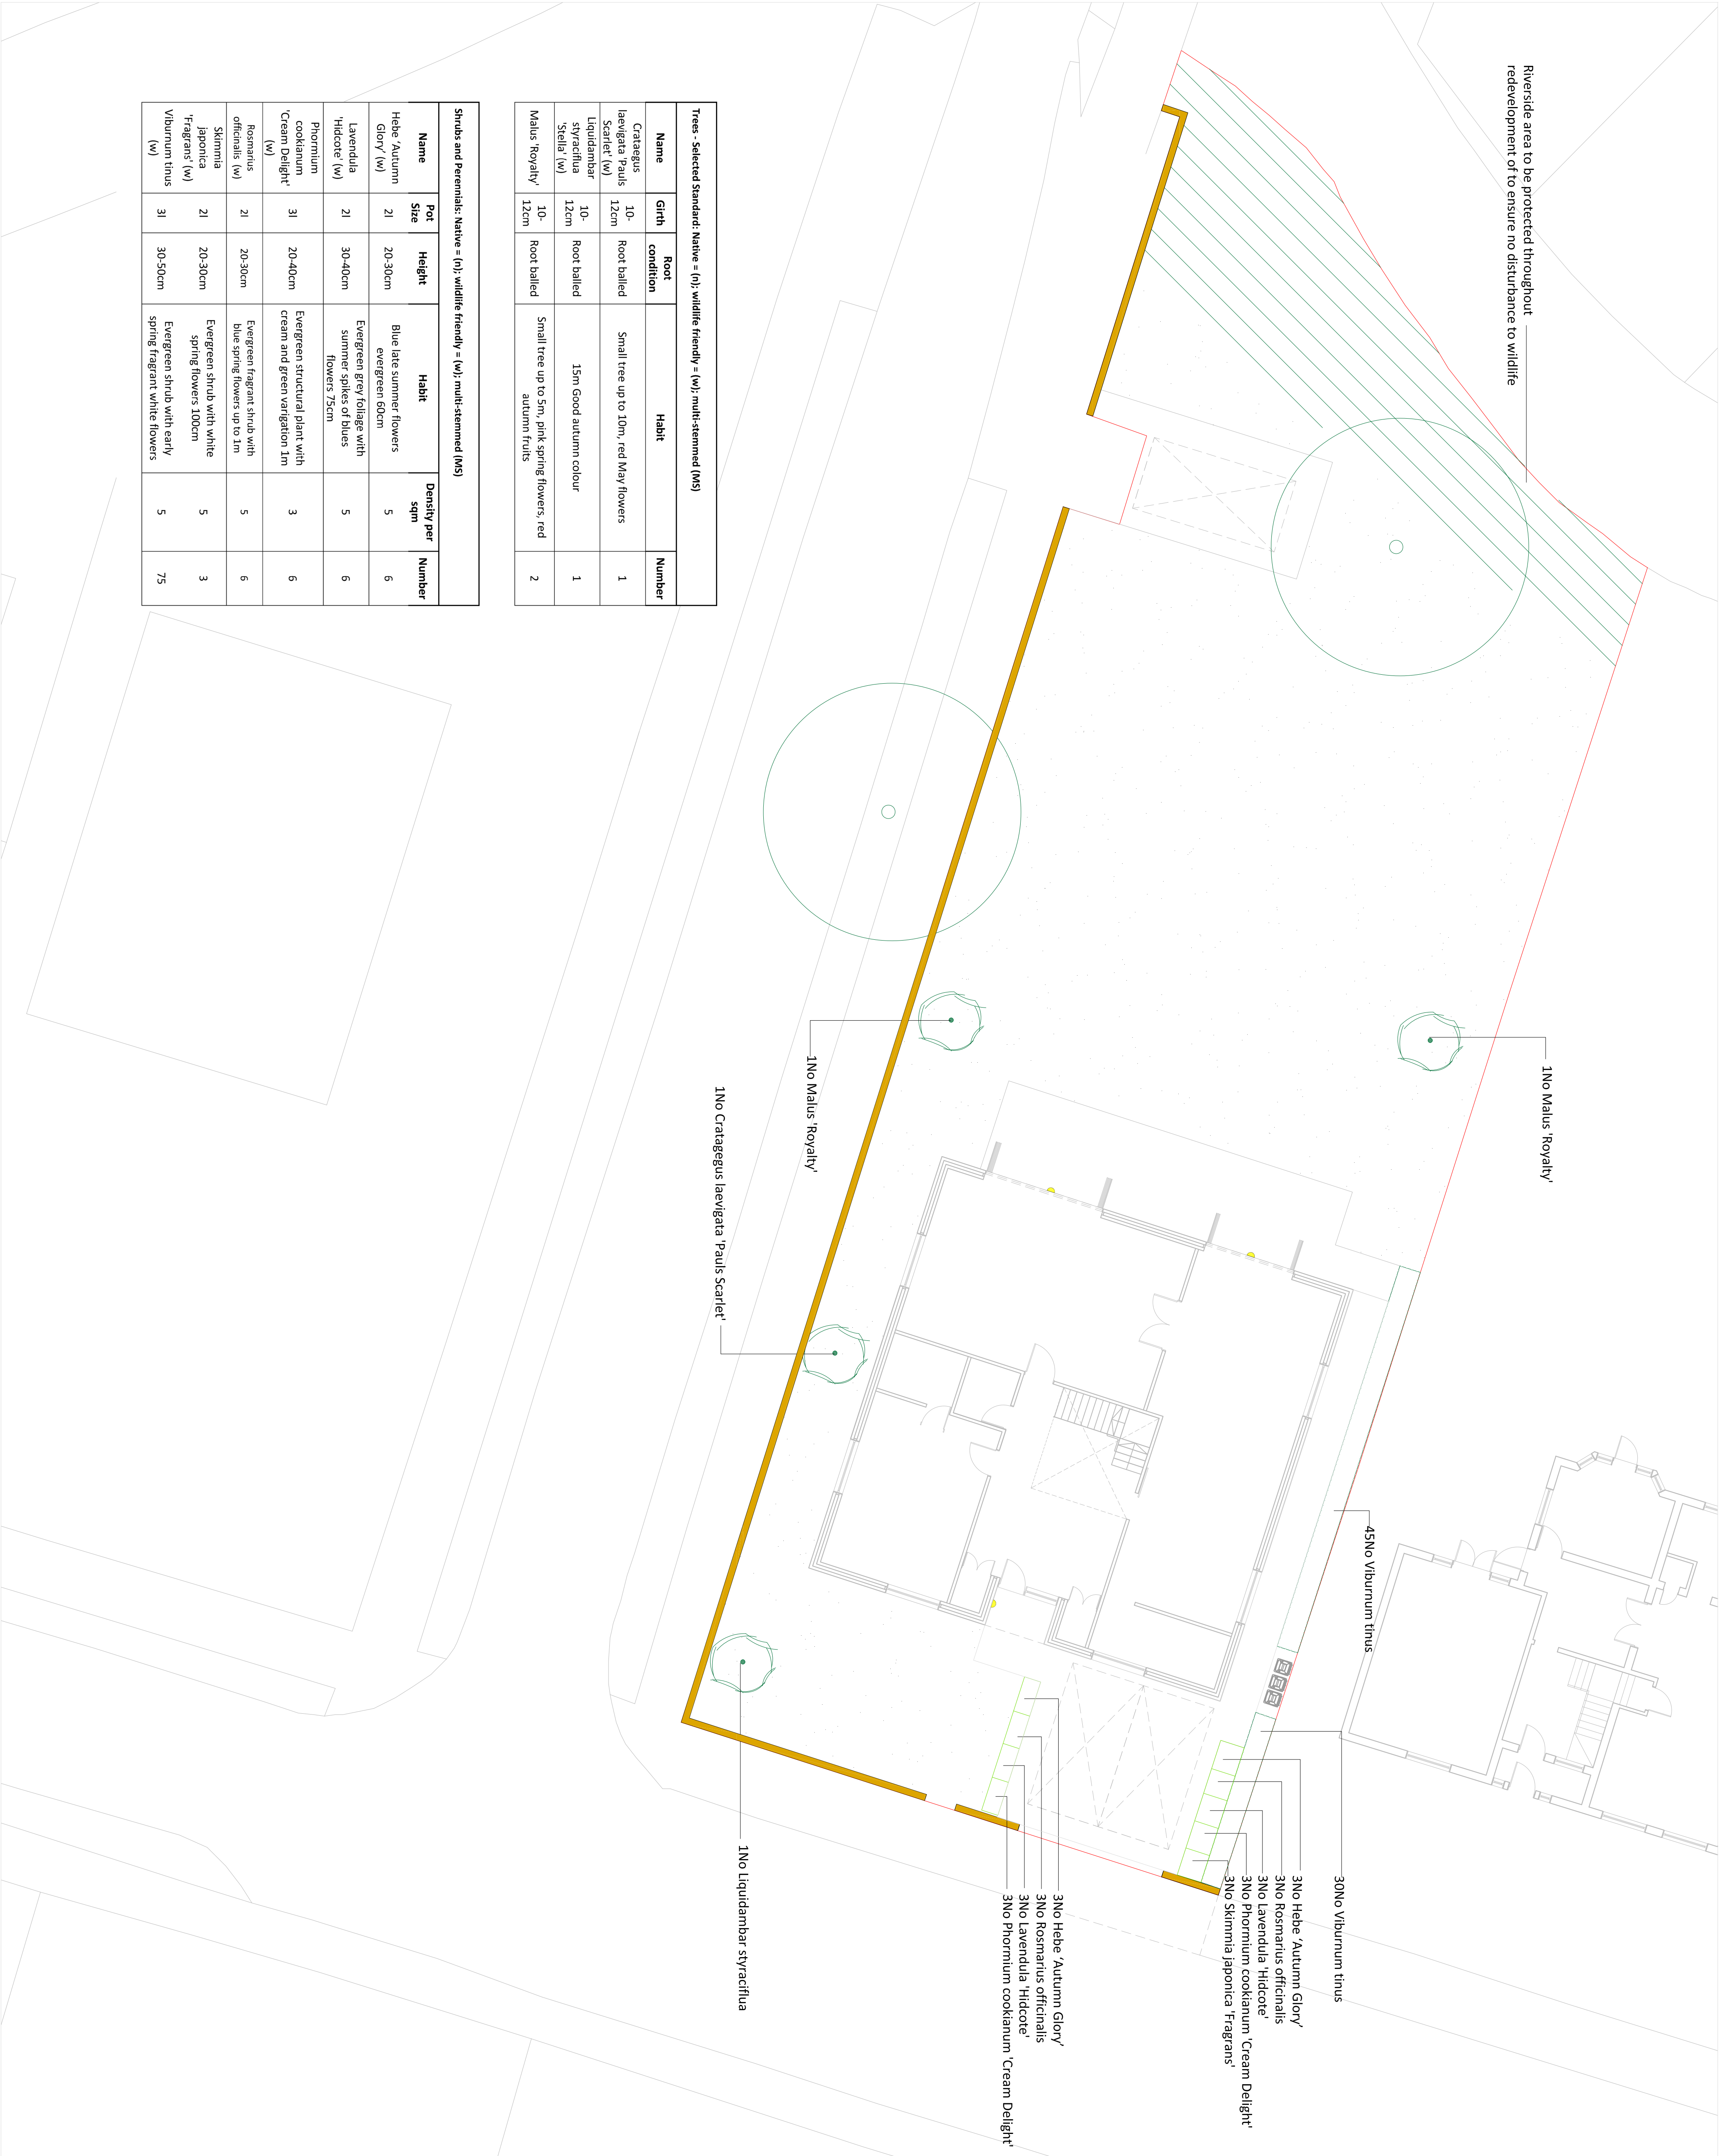

The planting shall be carried out in the first planting (seeding) season following completion of the development (between December and March inclusive).

All plant stock, plant handling and planting to be undertaken in accordance with the following British Standard Specifications and Code of Practice:

- BS 3396:1992 Part 1 Nursery Stock - Specification for trees and shrubs;
- BS 3396:1998 Part 10 Nursery Stock - Specification for ground cover plants;
- BS 4428:1989 - Code of Practice for General Landscaping Operations (excluding hard surfaces);
- BS 8545:2014 Trees from Nursery to Independence in the Landscape;
- The Code of Practice for Plant Handling 2002 (Horticultural Trades Association).

LEGEND (SOFT WORKS)

- Retained trees and hedgerows
- Heavy standard tree
- Shrubs and perennials
- Mown amenity grass-Boston Seeds (or similar)
- New hedgerow

Notes

Plan to be read in conjunction with the engineer and landscape drawings.

No measurements to be scaled off drawing. Worked from figured dimensions only.

All dimensions shown on drawing are shown in millimetres unless otherwise stated.

All dimensions and levels to be checked on site. Landscape Architect to be notified immediately of any discrepancies prior to the commencement of works.

Skilled Ecology Consultancy Ltd.

Date	Reason for revisions	By
16.04.2021	Reduce paving	JW

Client: Mr Tim Cooper

Project: 16 Frays Avenue, West Drayton, UB7 7AF

Drawing Title: Soft works

Scale: 1:100 @ A1

Drawing Number: 1245-01

Date: January 2021

Revision Number: B