
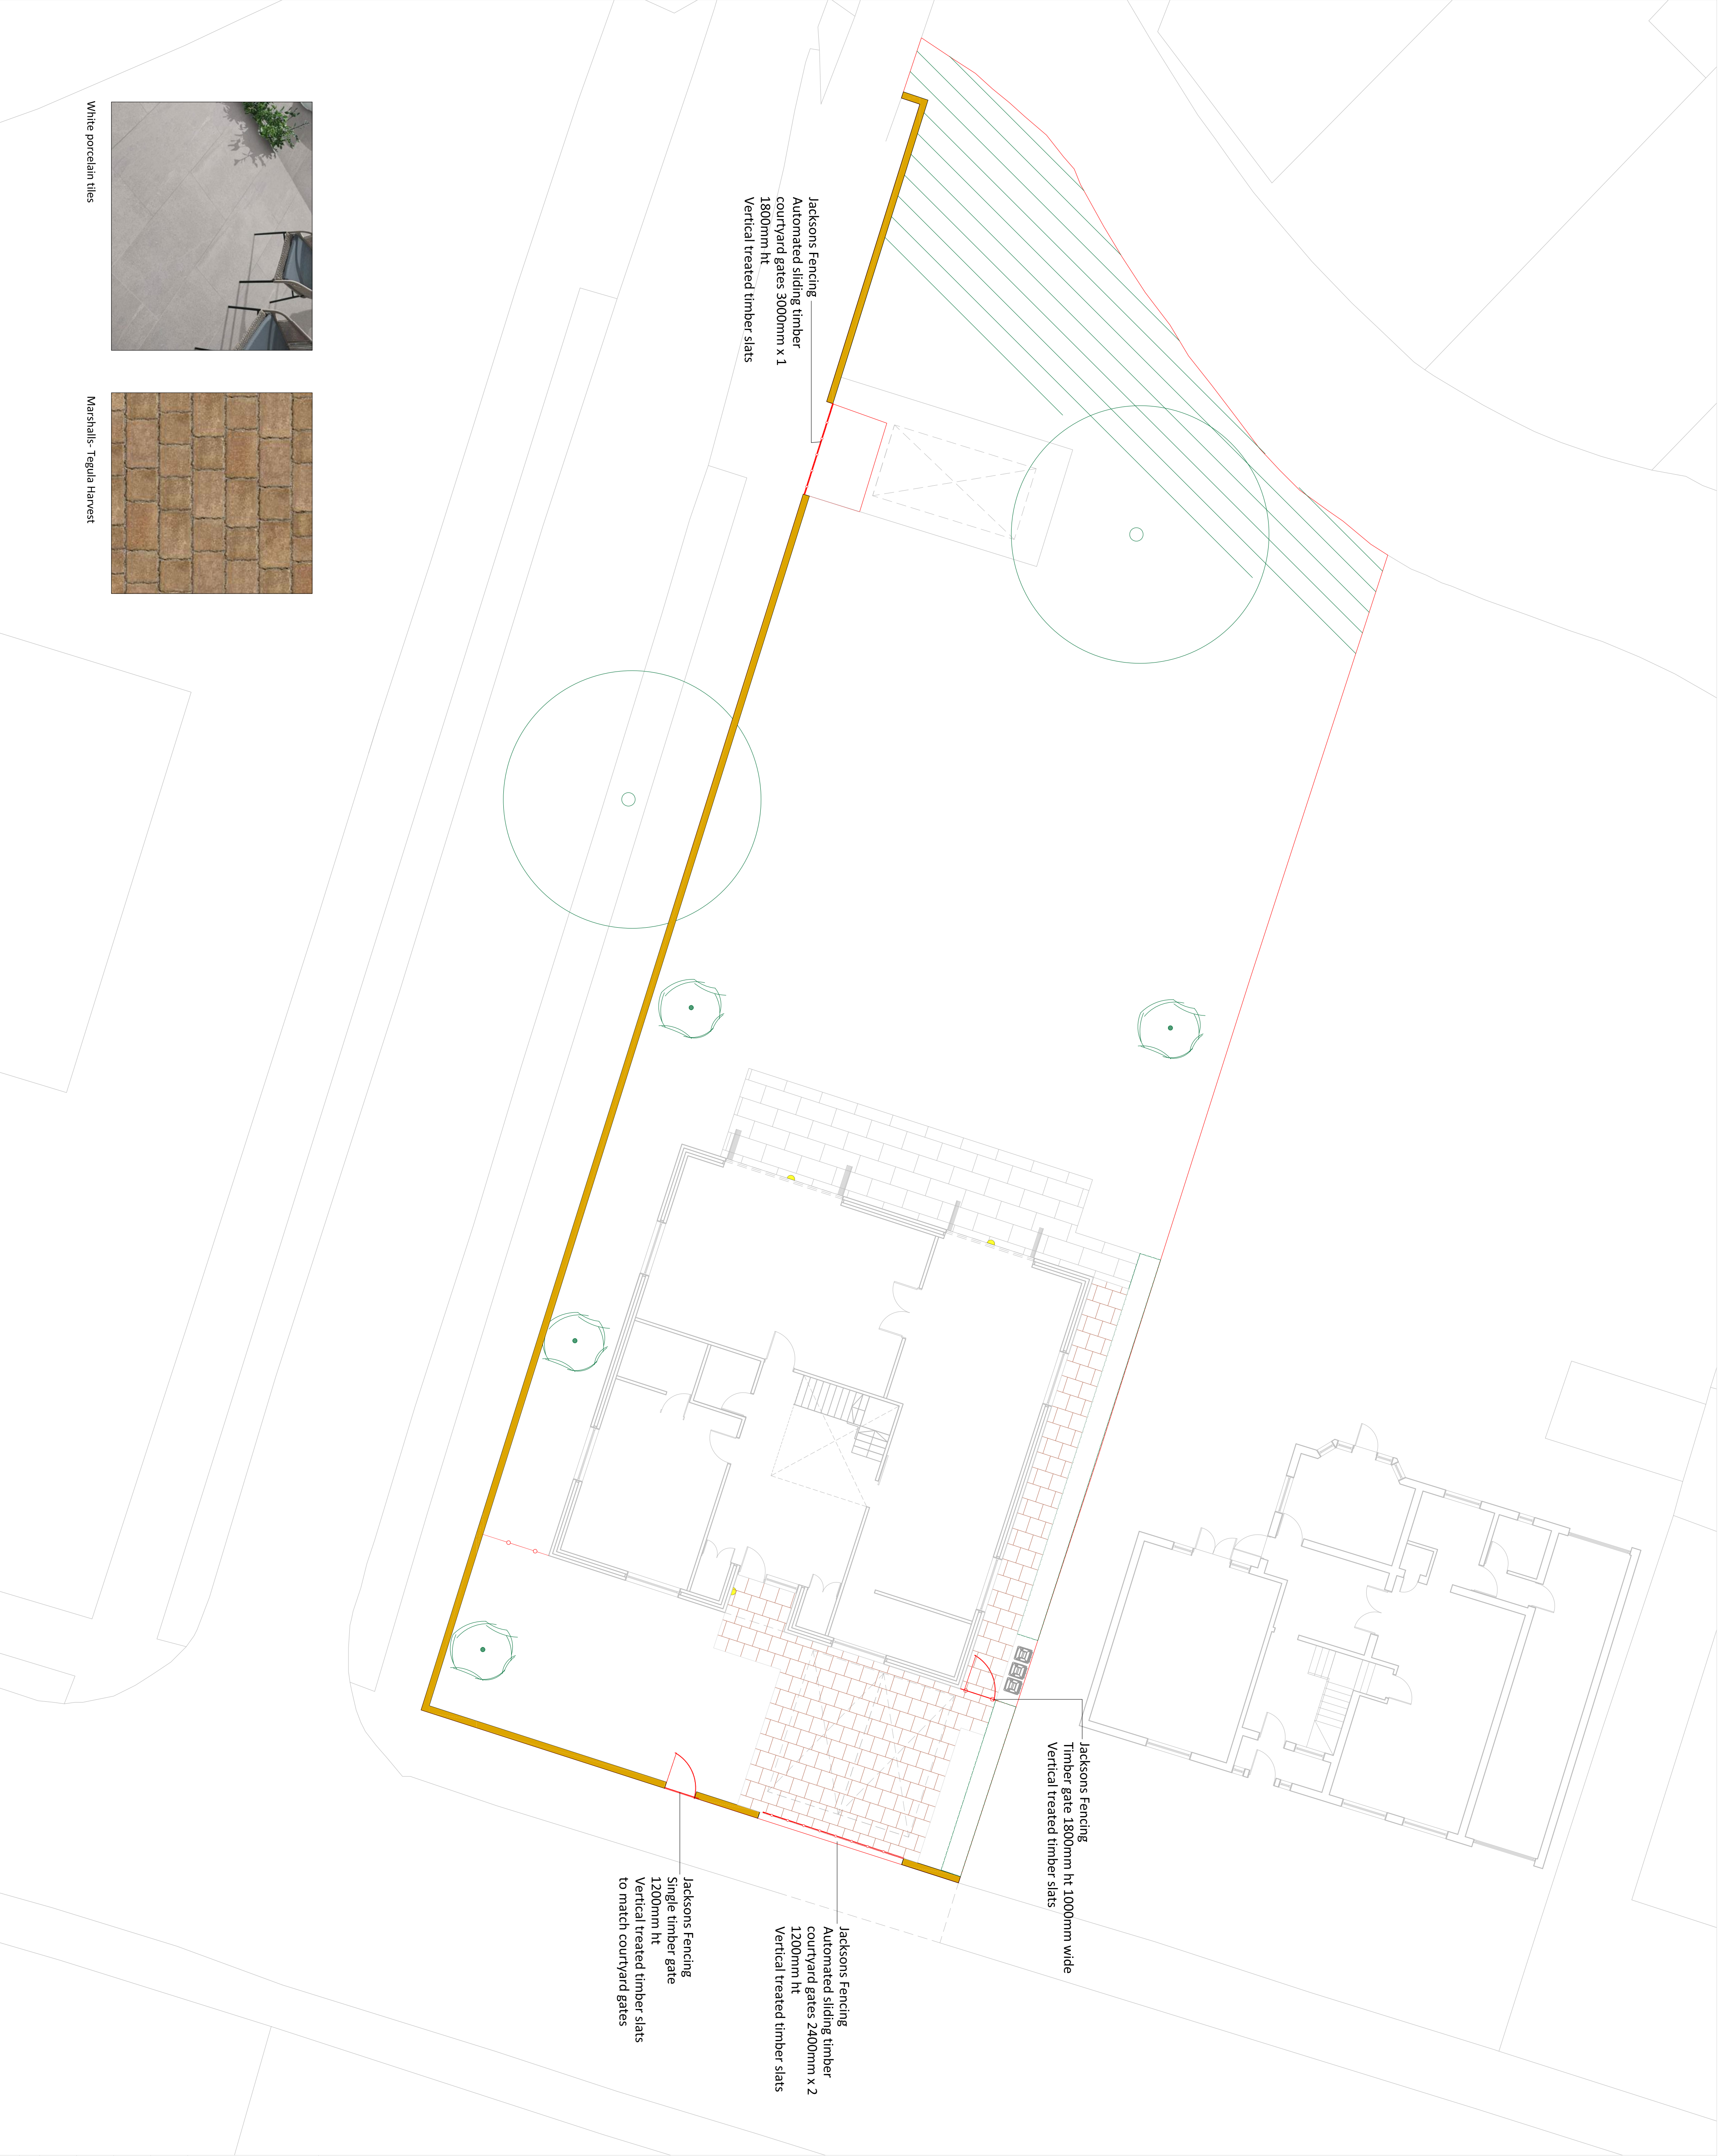


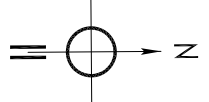

LEGEND (HARD WORKS)

- Marshall's - Tegula Priora 'Harvest' concrete block permeable paving 80mm deep, 160 x 240, 160 x 160, 120 x 160mm, random pattern
- Porcelain tiles 'White'
- Timber single gate, 1800mm height and 1000mm width
- Timber close board fence, 1800mm height
- Existing boundary wall retained
- Jacksons Fencing timber automated gates 1200mm ht
- Bega wall mounted LED downlight (or similar)

Notes
Plan to be read in conjunction with the engineer and landscape drawings.

No measurements to be scaled off drawing. Worked from figured dimensions only.

All dimensions shown on drawing are shown in millimetres unless otherwise stated.

All dimensions and levels to be checked on site. Landscape Architect to be notified immediately of any discrepancies prior to the commencement of works.



Date	Reason for revisions	By
16.04.2021	Reduce paving	JW
Client		
Mr Tim Cooper		
Project		
16 Frays Avenue, West Dargton, UBR 7AF		
Drawing Title:		
Hard Works		
Scale:	1:100 @ A1	Date: January 2021
Drawing Number:	124E-02	Revision Number: C



White porcelain tiles



Marshall's - Tegula Harvest