



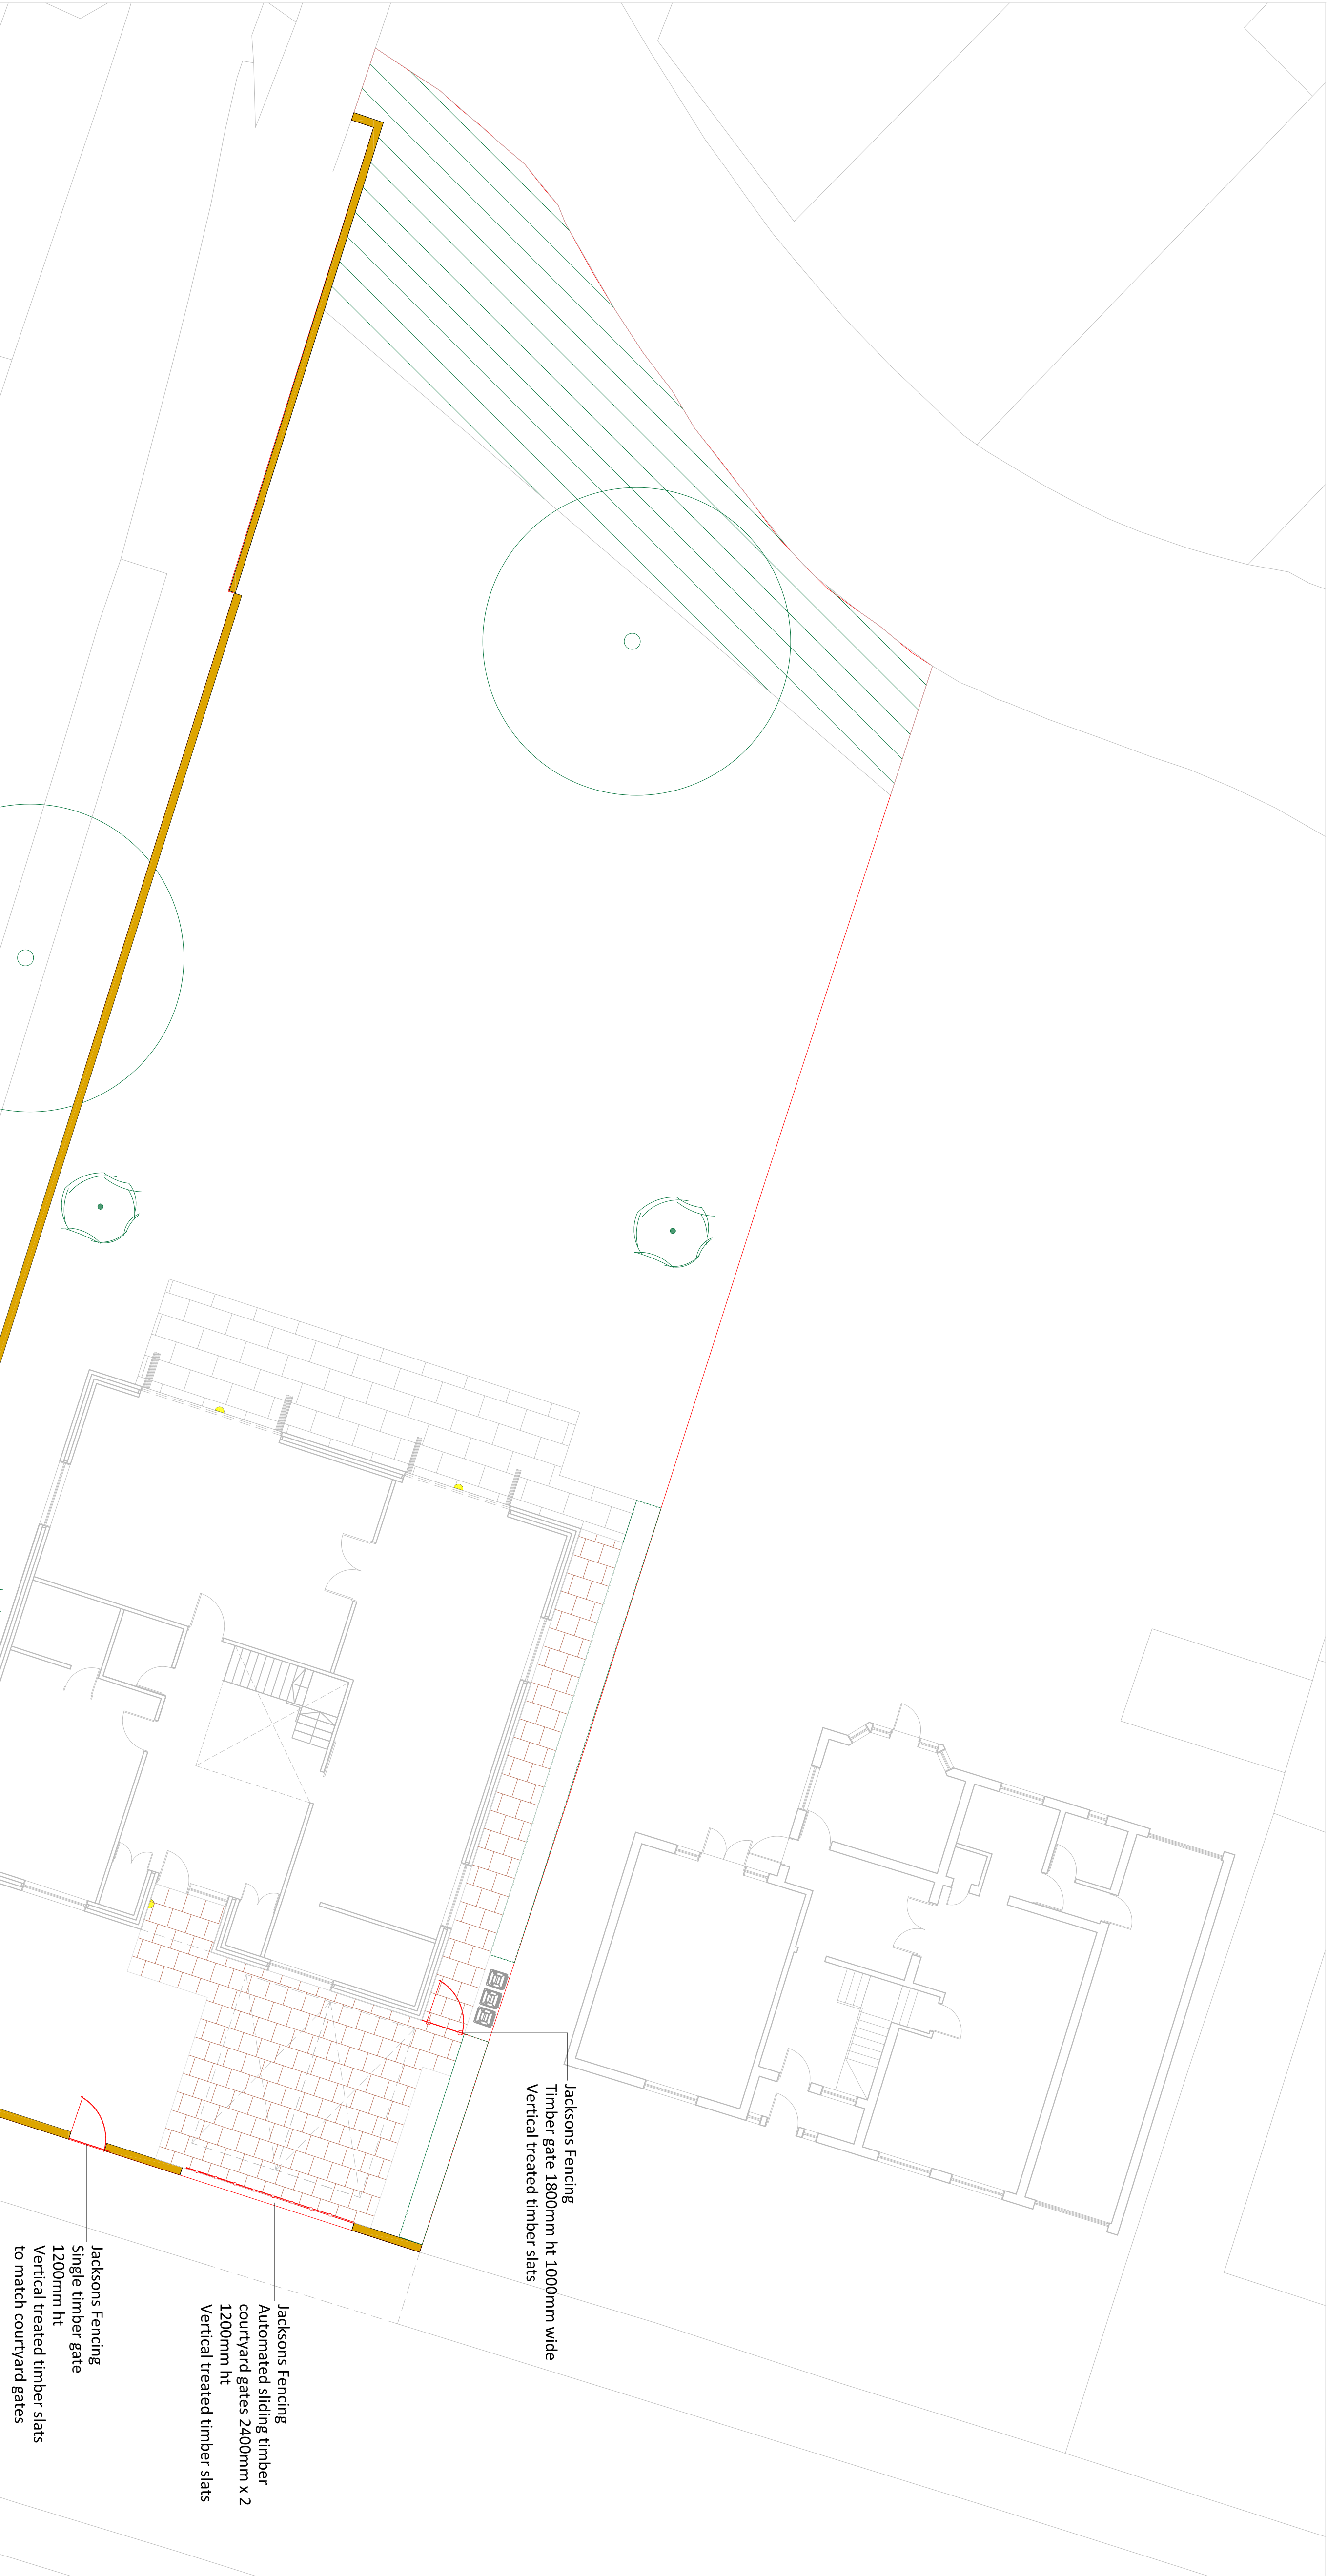

Marshall's - Tegula Priora 'Harvest'  
concrete block permeable paving  
80mm deep, 160 x 240, 160 x 160, 120  
x 160mm, random pattern

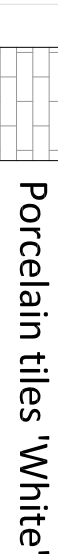

Timber close board fence, 1800mm height

Jacksons Fencing timber automated gates 1200mm ht



Plan to be read in conjunction with the engineer and landscape drawings.

No measurements to be scaled off drawing. Worked from figured dimensions only.

All dimensions shown on drawing are shown in millimetres unless otherwise stated.

All dimensions and levels to be checked on site. Landscape Architect to be notified immediately of any discrepancies prior to the commencement of works.



Mr Tim Cropper

Mr Tim Cropper

---

Project:  
16 Frays Avenue, West Drayton, UB7 7AF

Scale: 1:100 @ A1 Date: January 2021

|                 |         |                  |  |
|-----------------|---------|------------------|--|
| Drawing Number: | 1245-02 | Revision Number: |  |
|-----------------|---------|------------------|--|