



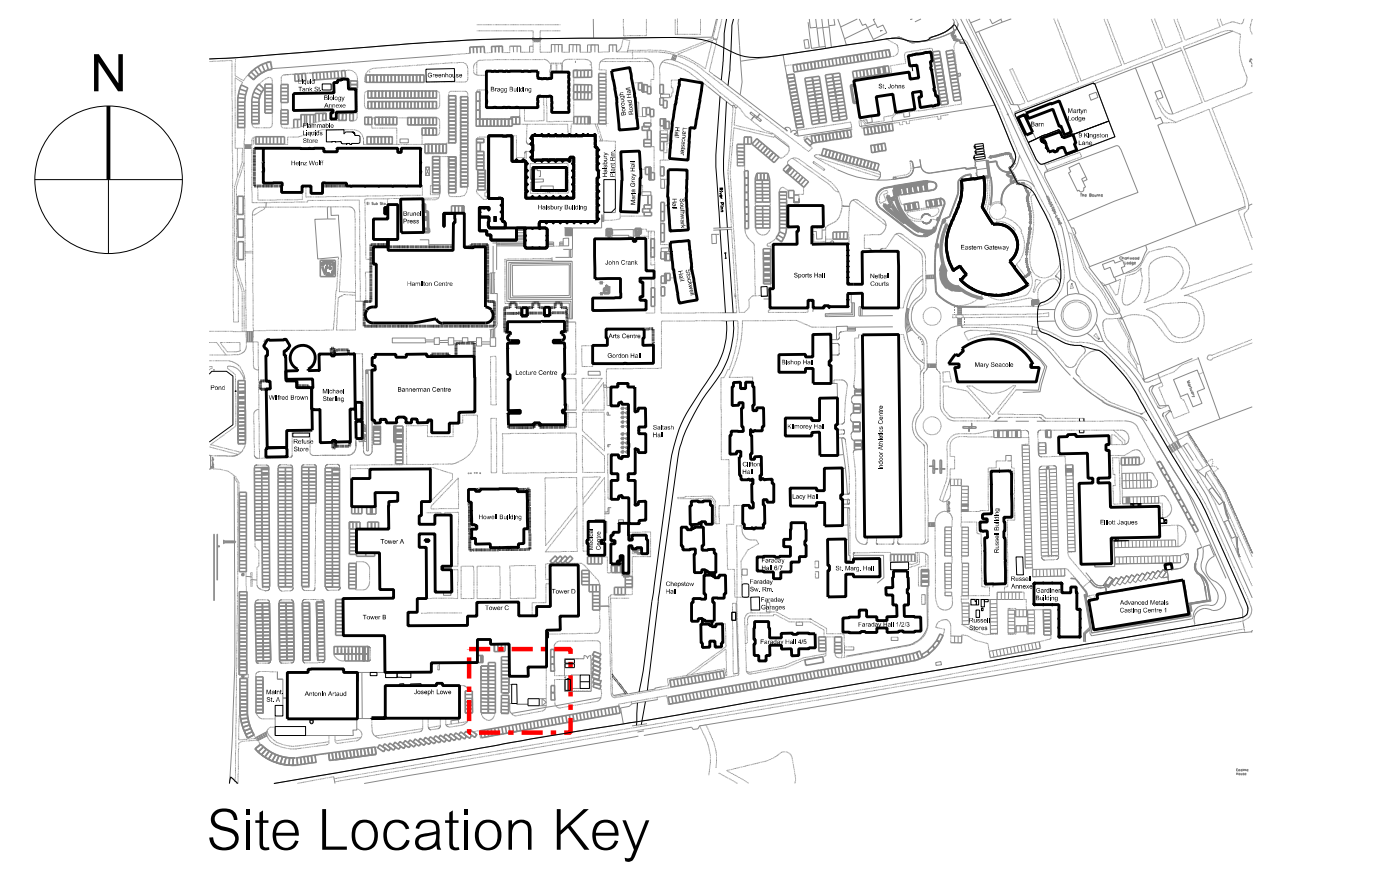

- Notes
- *This survey information is taken from topological survey dated Aug 2006 & Dec 2015, a tree survey dated 2001, a campus map dated October 2015 and is an amalgam of this data and therefore could contain inaccuracies.
 - * All Dimensions to be checked on site prior to setting out & construction.
 - * Site service positions to be checked on site prior to setting out & construction.
 - * Levels assumed from information supplied and to be checked on site prior to construction
 - * All parking areas within the Brunel site are accessed via barriers with key code authorisation.
 - * Bay sizes are 4800x2400. N.B. this may be unsuitable for larger light cars (eg. off road/high build post 2005).
 - *Signage to car park entrances/exits/payment procedures not shown.
 - * Any new barrier positions NOT shown

Existing Site in I/P4B

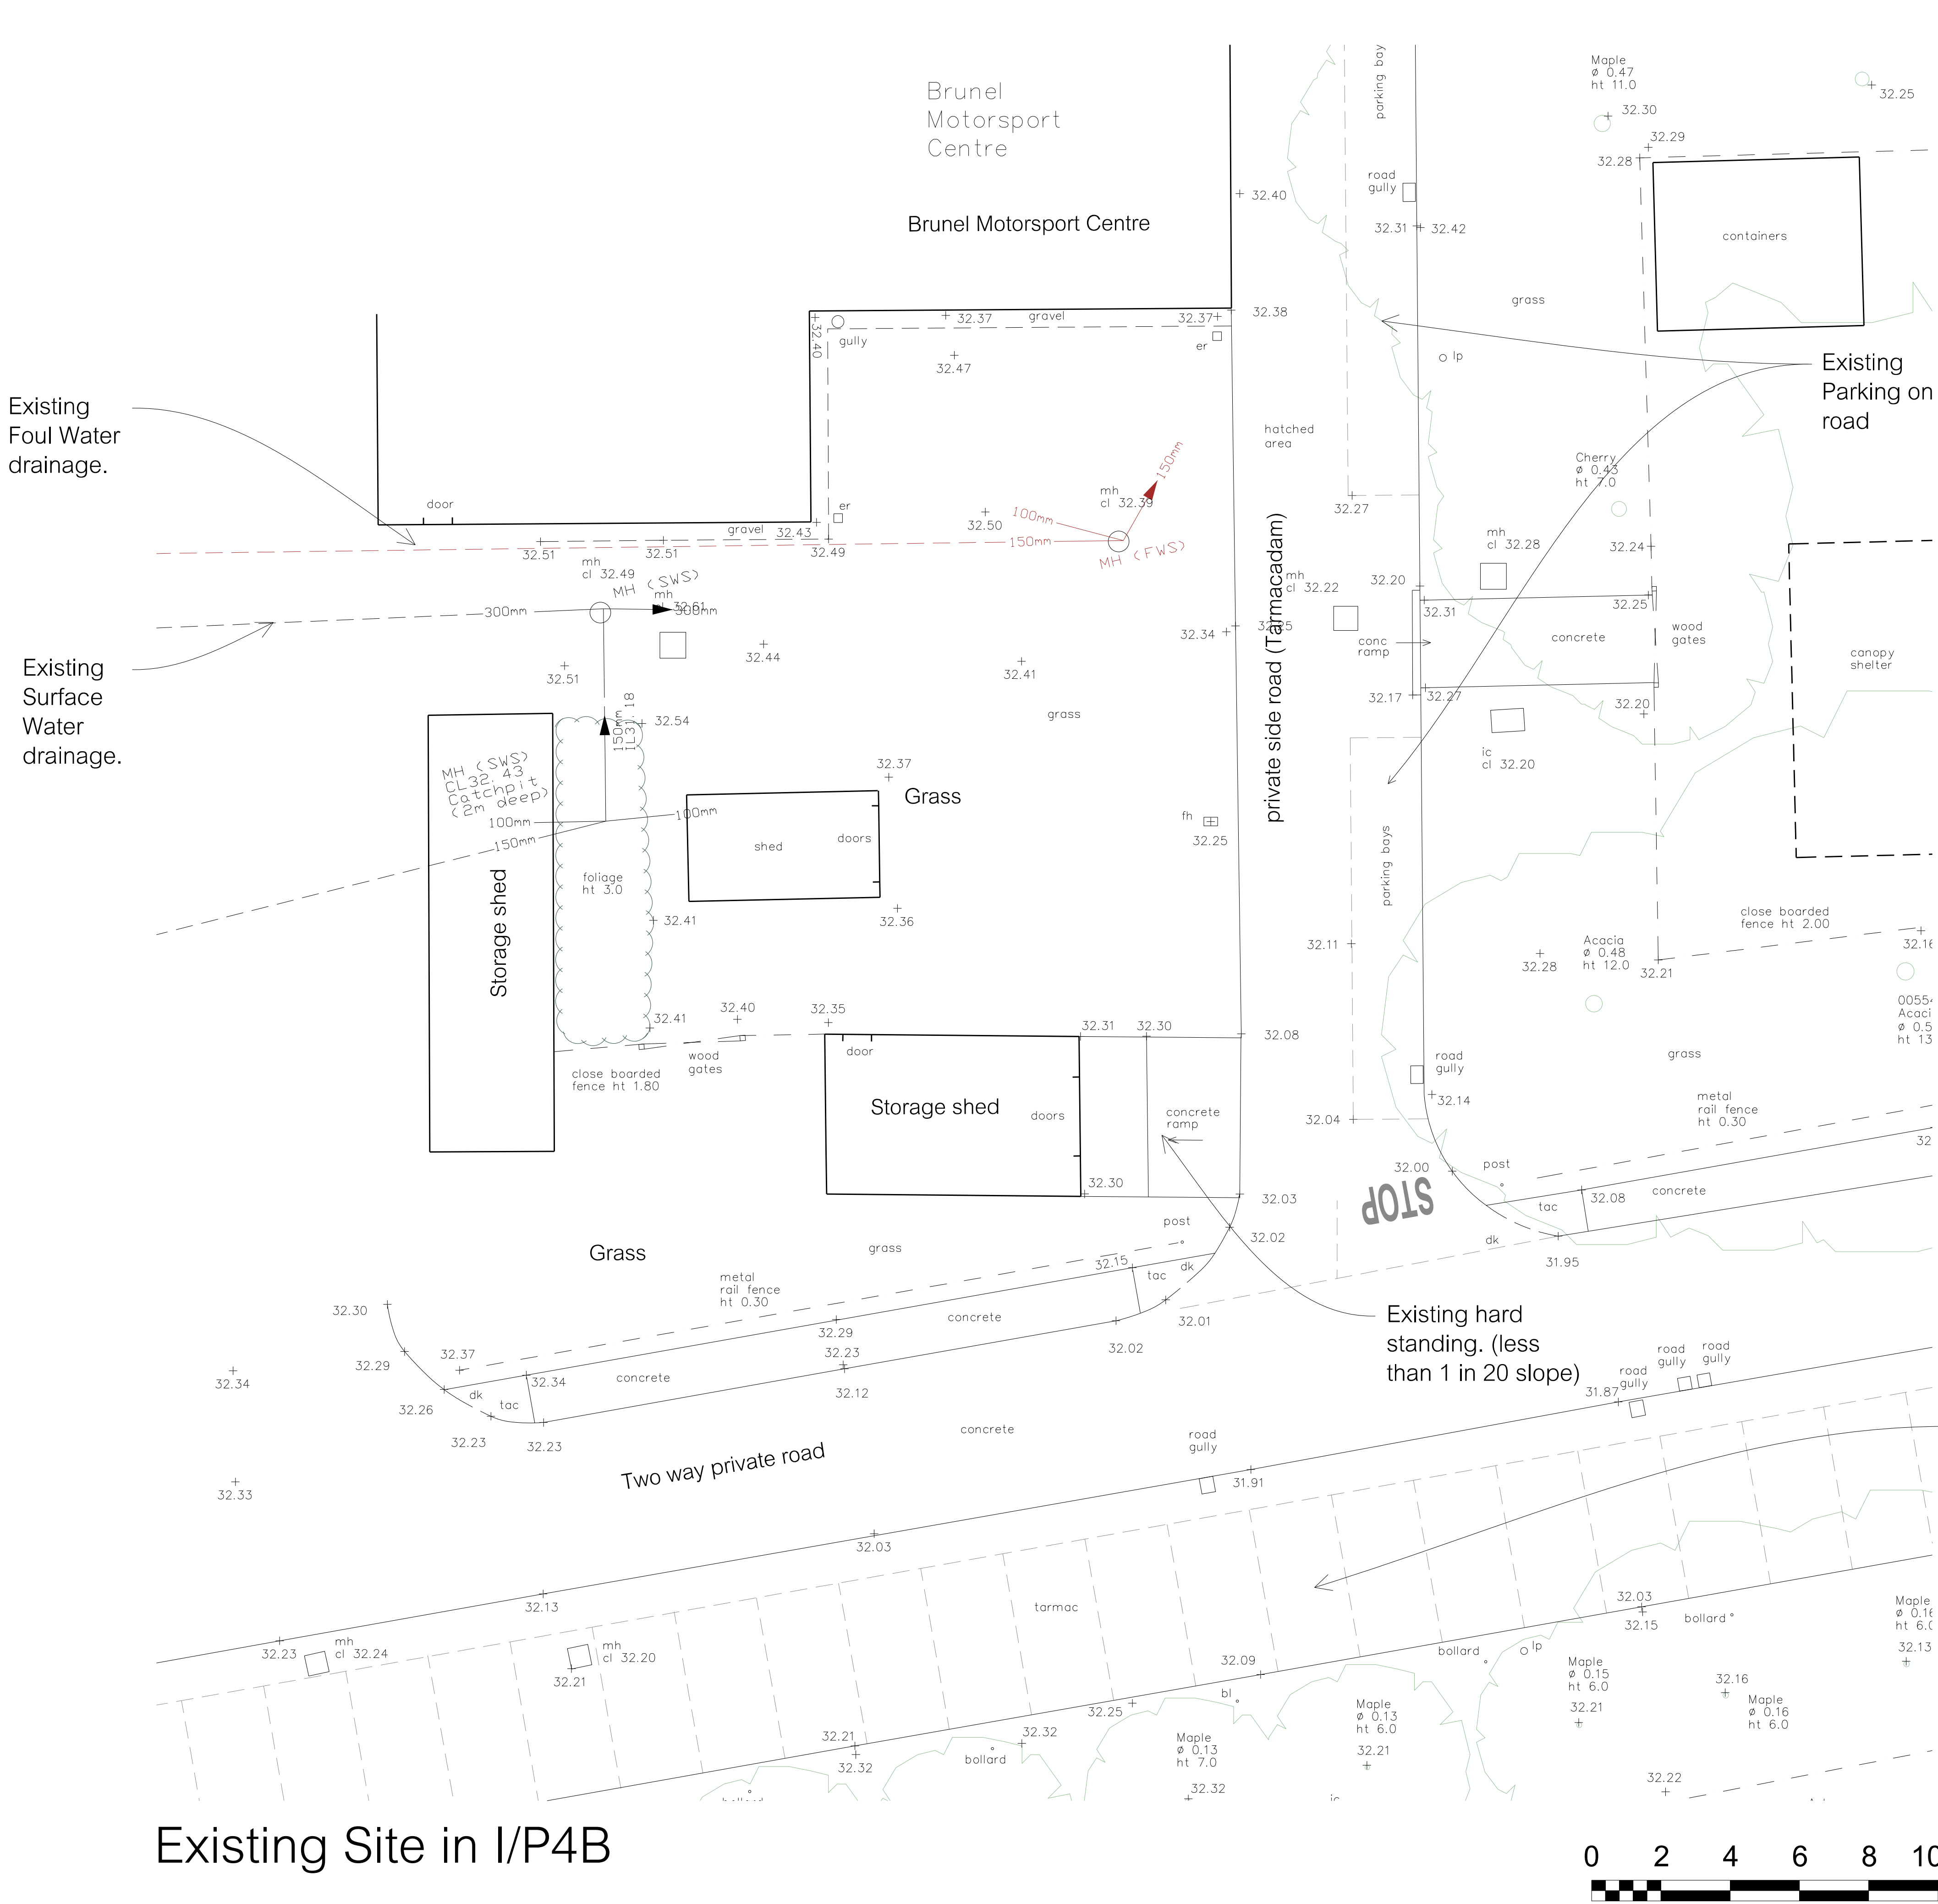

Drawing updated following new topographical information

Building outline colour altered

Parking bay note altered

revision

TS	Dec '15	C
TS	Dec '15	B
TS	Nov '15	A
by	date	index

Parking Proposal

Brunel University

Kingston Lane, Hillingdon

Existing Site in I/P4B

GRAY BAYNES + SHEW

ARCHITECTS • SURVEYORS • CONSULTANTS • SINCE 1953

St Thomas House • 6 Becket Street • Oxford OX1 1PP

t: 01865 305150 • f: 01865 246424 • e: info@gbarchitects.co.uk • w: gbarchitects.co.uk