

GENERAL NOTES FOR MAIN CONTRACTOR

[illegible]

Additional Notes

- The Chief and Northwest Coastwork shall provide all necessary steps to accept packaging and removed from the catalog area to C.D.S. William nominated **Inspector**.

- To mitigate the potential for damage the area must be clear of all other tracks and the area must be secure i.e. lockable.

- **All** wall surfaces to be finished and strengthened accordingly, to accept wall fast equipment such as wall capcoverts, wall shelves, wall hand holds etc.

Catkins

- All Catkins gifts, lighting and this to be complete.

Places

- All four floor surfaces are left with narrow method. All four floors to be covered.

Mc, Pan sales, & Pipe-wash sales should pass through a bold ground-groove trap unless otherwise stated.

16. Any discrepancies between this drawing and any other project drawings or the conditions should be referred to the supervising engineer.


164. The nature of existing equipment **will** be subject to approval after workshop inspection.

MO. Hides requires in roof and walls for cobblestone masonry.
Walls amended as detailed on drawings.
A stone found floor in the basement located at the rear of the building.

accessed by U.S. Customs travelers.
M2. Canister **is** for carbon compressors (if floor mounted).
M3. Carbon requires painting in when necessary.
M4. Carbon requires painting in when necessary.

MA. A DeFevo access route is required with doorways having 1100mm structural ceiling with a 1000mm clear door ceiling to be

GENERAL NOTES FOR MAIN CONTRACTOR

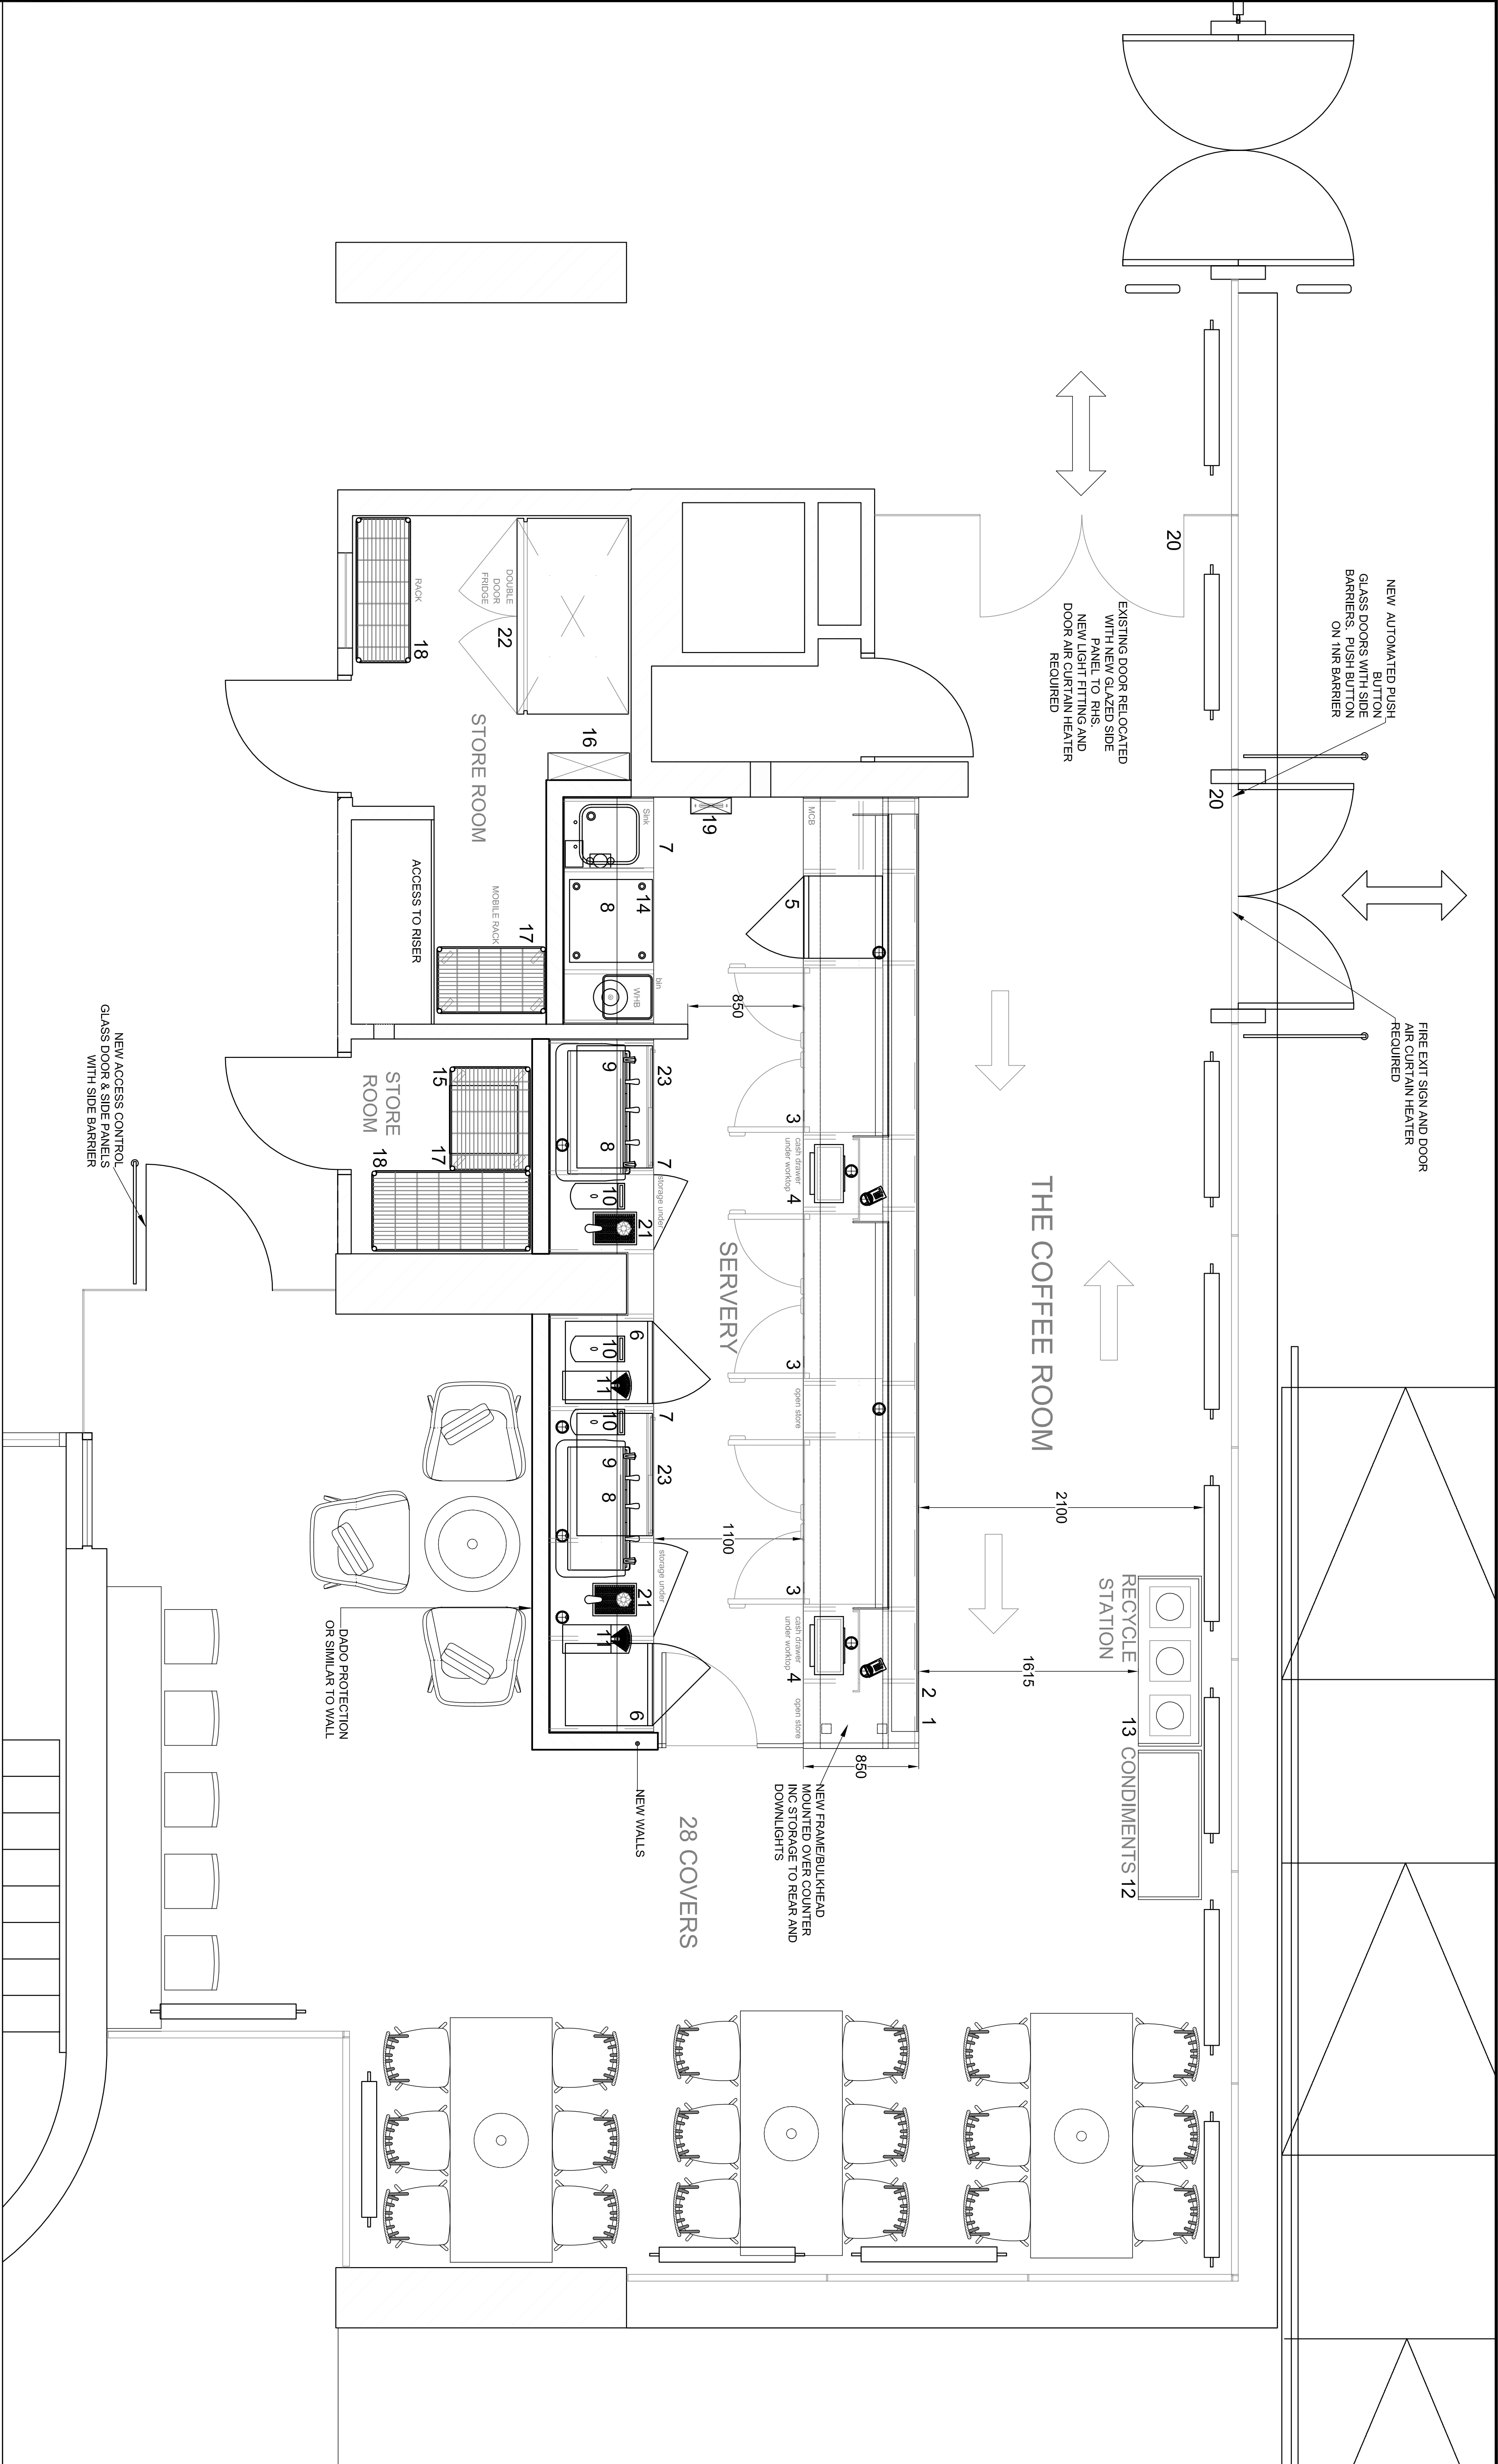

- ## EQUIPMENT SCHEDULE
- 1 New front service counter comprising a solid surface ambient workshop suitable for DDA at 850mm with timber fascias. CW impulse display, to front, 2 illi stations, service points in top for ancillary equipment & glass box substructure to top. Voids under for cutlery drawers and freezer plus lockable storage under tills, ambient open storage to rear/inside.
 - 2 Stopholder frame/aluminum shelving over counter cw integrated lighting
 - 3 3m Undercounter double door fridge Williams HX250
 - 4 3m Undercounter double door freezer Williams LA135
 - 5 Undercounter freezer Williams LA135 by Others
 - 6 2m Undercounter fridges Fosters H150
 - 7 Sections of stainless steel topped back counter 1m cw 1No inset sink bowl & hand wash basin including taps & hot under. Remainder of workshop to be plain ambient strengthened to accept equipment (by others). Part voids under for equipment TBC (by others) and cupboard storage under to the rear/inside.
 - 8 3m Storage cupboard/shelves cw hinged doors, with spot lights under and to accept chalk menu boards/signage (by others)
 - 9 2m Coffee machines and associated equipment By Others: Nuova Simonelli Alpha II - Three group
 - 10 1m 2m Water boilers: Mazzo T10 combi One
 - 11 2m Water bottles: Mazzo T10 combi
 - 12 Confinement counter with lockable storage cupboard under
 - 13 Recycle counter with lockable storage cupboard under and 3m scrapping bins in top. Cw 3m waste bins
 - 14 Ice Machine - Ico-Matic 225M, air cooled unit with filter & external drain pump
 - 15 Safe By Others SPEC TBC BY CLIENT
 - 16 Localised water heater SPEC TBC BY CLIENT
 - 17 2m Mobile storage rack
 - 18 2m Storage racks
 - 19 2m Storage racks
 - 20 2m Electric Air Curtain Door Heaters SPEC TBC
 - 21 2m MIMMABLE units
 - 22 Upright double door fridge Fosters XRI 300
 - 23 2m Undercounter double door low height bottle fridge with sliding doors Gamco Maxglass Iwerra LG225SD5094

Rev	Date	Amendments	By
A	14/02/2017	Plan changed to reflect decisions made in project meeting & draft intent Rev B	DJB
B	02/03/2017	Plan changed to reflect design	DJB
C	15/03/2017	Plan changed to reflect tender pack	DJB
D	07/04/2017	Added item 22 & 23	DJB


a division of Ulliman Universal Industries Limited

cdds-wilman

4 Wawanesa Commerce Park, Trindad Park, Maricaostrer | M77 MD
Tel +44 (0)161 846 300 | Fax +44 (0)161 846 301
Email info@cdds-wilman.com | Web www.cdds-wilman.com

Chartwells-Brunel University
Lecture Centre Grid Ffr: The Coffee Room
General Arrangement

Scale	1:25 @ A1		
Date	03.02.2017		
Drawn by	DJB	Designed by	DJB
Checked by	-	Approved by	-
Status	Tender		
Project no.	PJN1612885	Revision	D
Drawing no.	DWG/G03/22-01		