CEILING AND LIGHTING KEY

- (hatched box) New shop-fitted frame/bulkhead shelving over counter c/w integrated lighting. Structure supported on 70 x 70 S/Steel box frame posts concealed within counter, bolt fixed to existing plaster board wall and top frame sub structure bolt fixed to concrete ceiling with M10 rawl bolts
- A — 3no. Industrial pendant hung 1800mm FFL
  Supplier: Chantelle
  Coliur: Sulphur blue
  Dims: 400mm dia
- B — 1no. Single Cage Pendant hung 1800mm FFL
  Supplier: Chantelle
  Colour: Antique black
  Dims: 500mm dia
- E — Fixed position downlighters recessed within frame/bulkhead shelving (Under 75mm dia)
  Supplier: Phillips
- F — Cable tray fitted fixed position downlighters (under 150mm dia)
  Supplier: Phillips. Tray provided by electrician. Tray fixed to concrete ceiling with M6 eye bolts
- G — Cable tray fitted directional downlighters (under 150mm dia)
  Supplier: Phillips. Tray provided by electrician. Tray fixed to concrete ceiling with M6 eye bolts

Cable Tray size TBC on site

NOT:
- All light fitting symbols are indicative only.
- All pendants drop height to be confirmed.
- Lighting/M&E consultant to confirm the number of fittings require to ensure correct lux level has been achieved.
- All services to be check by specialists
- All dimensions to be checked on site, any discrepancies to be reported to CDS designer prior to installation.
- Do not scale from this drawing

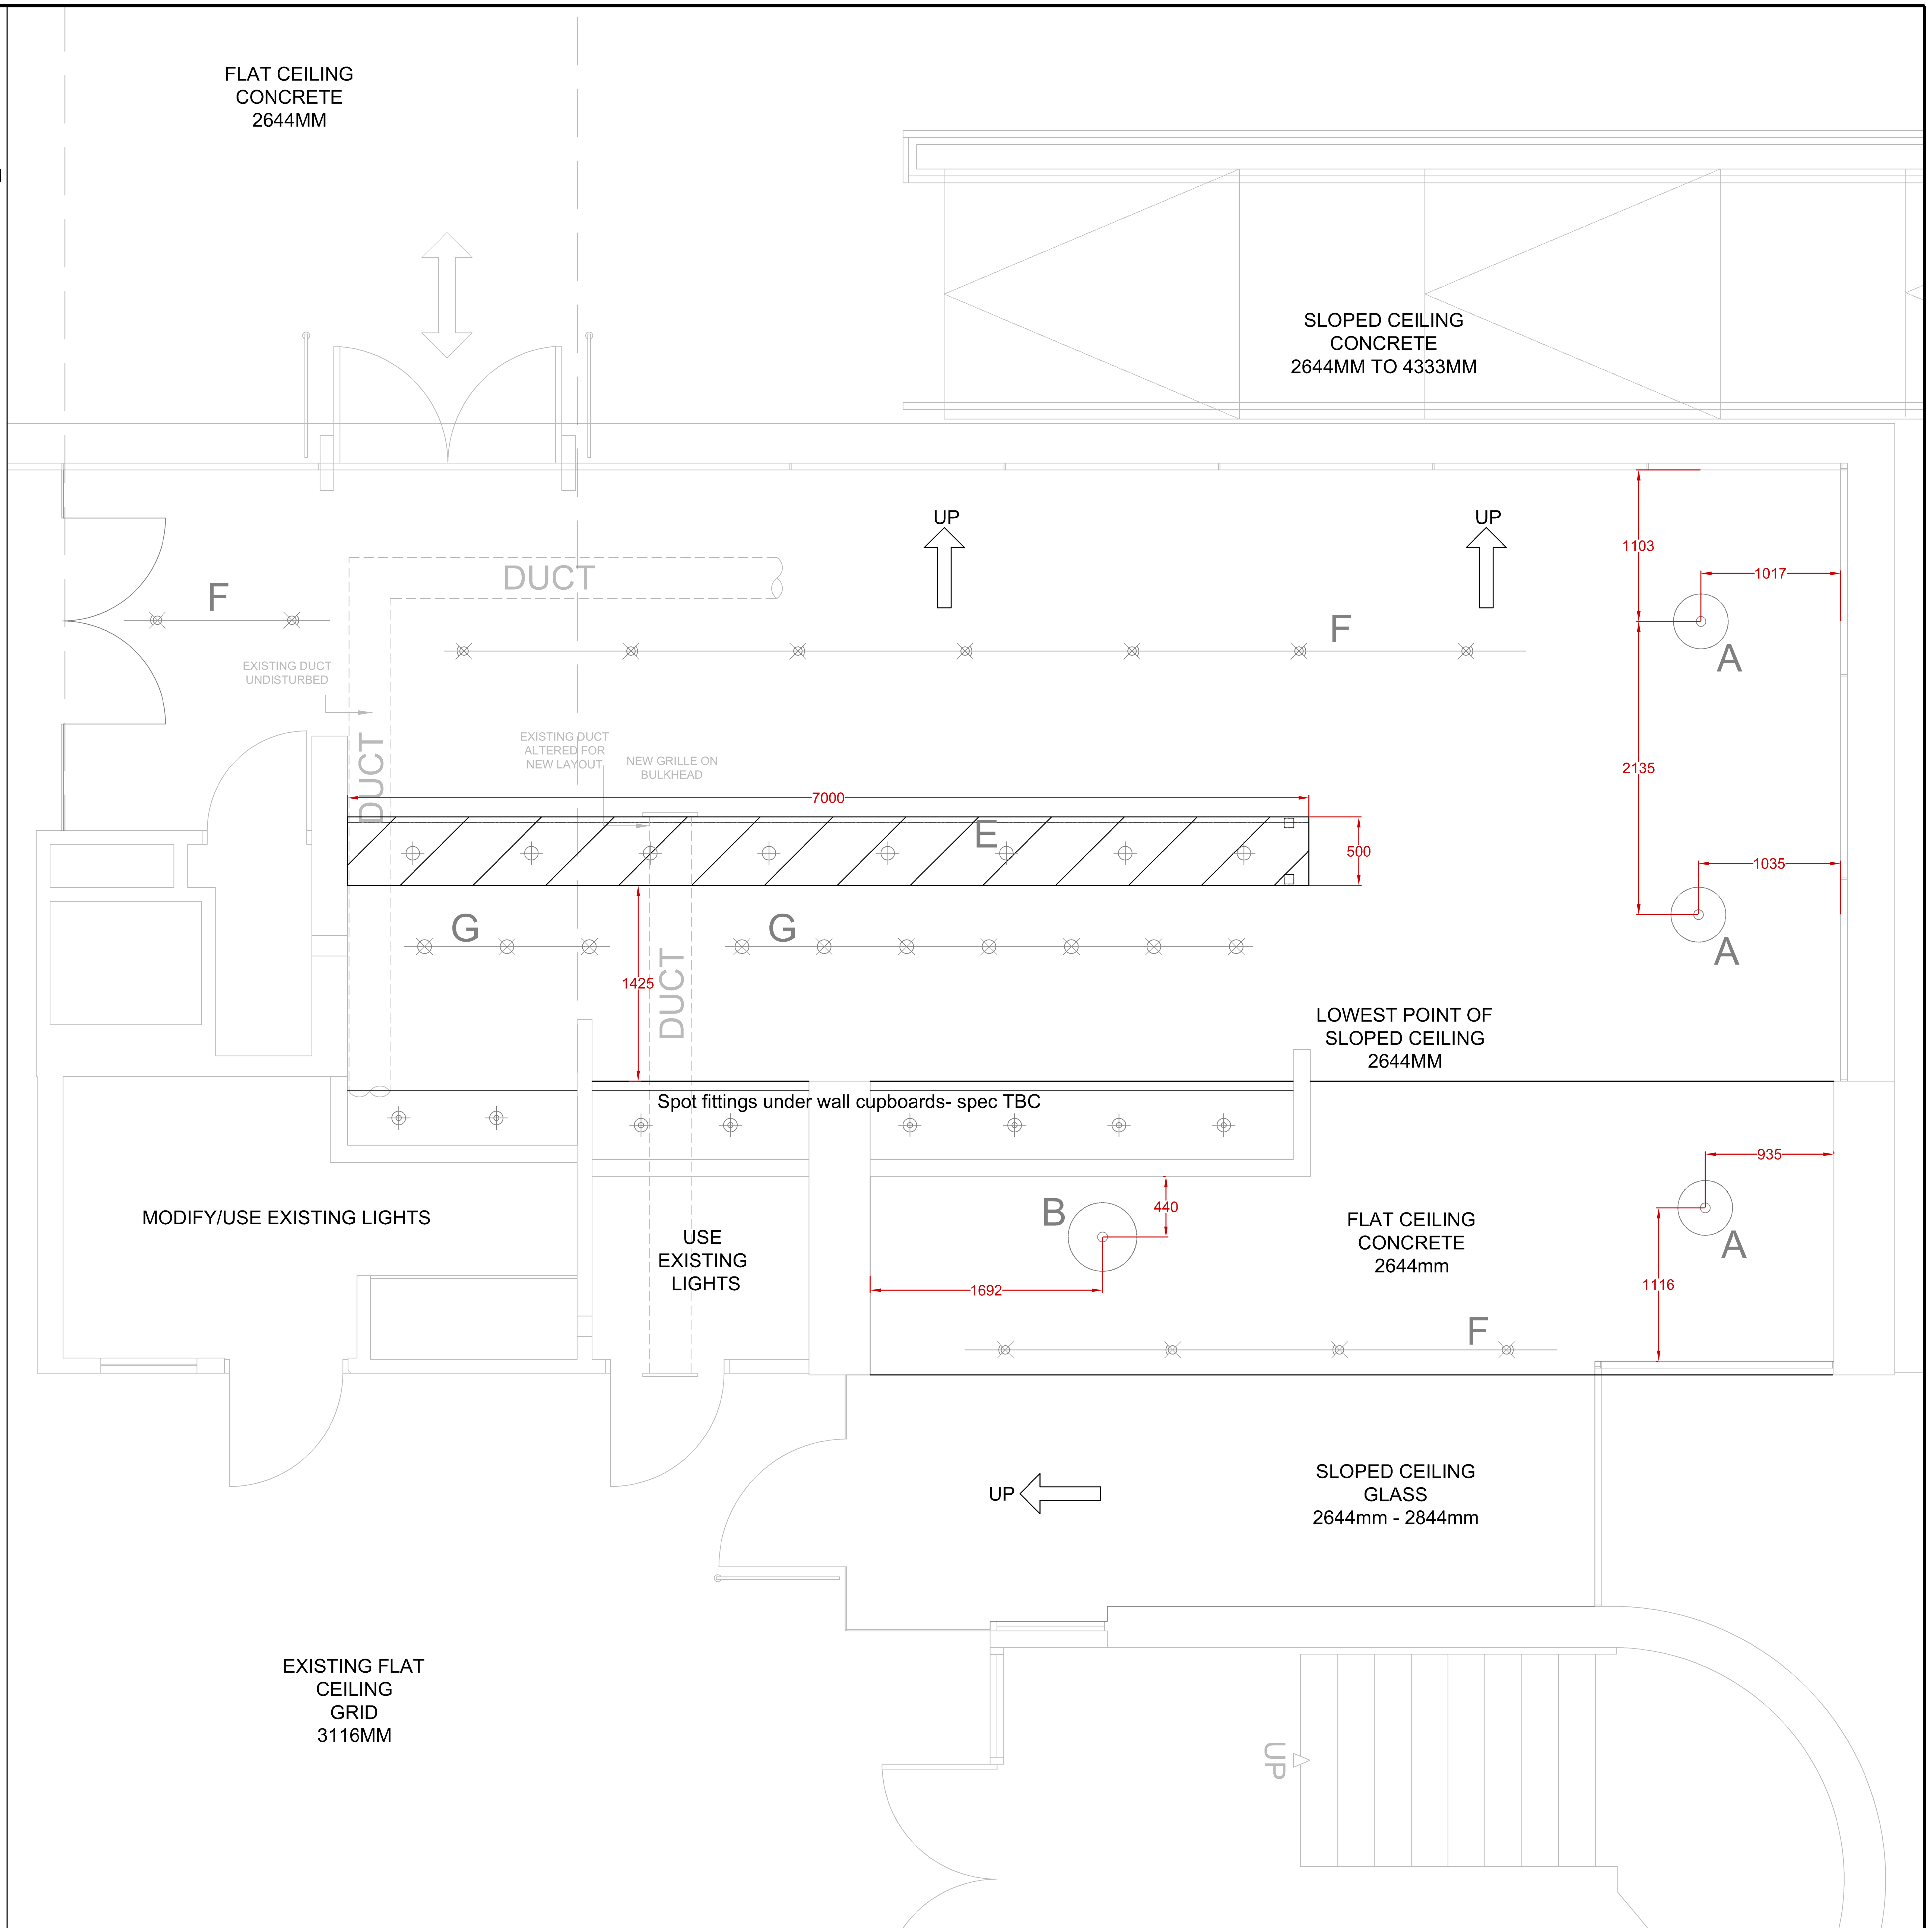

PLAN - SCALE 1:25

GENERAL NOTES FOR MAIN CONTRACTOR

MA. A Delivery access route is required with doorways having 1100mm structural opening with a 1000mm Clear door opening to be advised by C.D.S Contracts Manager.
MB. Concrete plinth for coldroom compressors (If floor mounted).
MC. Coldrooms require panelling in where necessary.
MD. Holes required in roof and walls for coldroom pipework.
ME. Walls amended as detailed on drawing.
MF. A clean level floor to the agreed height is required with all walls finished to accept coldrooms unless otherwise stated.
MG. All walls, floors, and ceilings are to be Non-Combustible.
MH. The reuse of existing equipment will be subject to approval after workshop inspection.
MI. Any discrepancies between this drawing and any other project drawings or site conditions should be referred to the supervising officer and the C.D.S contracts manager immediately.
MJ. Dimensions given for pipework sizes etc, are those of the connection point on the equipment & not the size of the incoming supply which may vary.
MK. Pan sinks, & Pre-wash sinks should pass through a below ground grease trap unless otherwise stated.

Floors
- All vinyl floor surfaces are laid with seams welded. All tiled floors to be grouted.

Ceiling
- All Ceiling grids, lighting and tiles to be complete.

Walls
- All wall surfaces to be finished and strengthened accordingly to accept wall fixed equipment such as wall cupboards, wall shelves, wash hand basins etc.

Protection
- C.D.S Wilman will make provision for the protection of the catering equipment during the installation period only.

Contractors walking/standing on the equipment will not be tolerated, any cost incurred to rectify damage will not be the responsibility of C.D.S Wilman.
- To minimize the potential for damage the area must be clear of all other trades and the area must be secure i.e. lockable.

Refuse
- The Client and/Or Nominated Contractor shall provide all necessary skips to accept packaging etc removed from the catering area by C.D.S Wilman nominated Installers.

Additional Notes

EA Unless otherwise stated, C.D.S Wilman cannot accept responsibility for existing equipment failure due to faulty parts following disconnection/re-installation unless it has been serviced by a fully qualified engineer. All parts and Labour will be charged as an extra cost.
EB Unless otherwise stated, all plumbing, electrical, carpentry, ironmongery shall NOT be the responsibility of C.D.S Wilman, but shall remain the responsibility of the Client and/or the Nominated contractor or respective trades.
EC Unless Otherwise Stated, all dimensions shown are from fixed points to the centre of the service point.
ED Unless otherwise stated, it is the responsibility of the Client and/or Nominated Architect/Contractor to submit C.D.S Wilman drawings for any Statutory Approvals (EHO, Building Control, Fire Officer etc).

Note:
Due to continued product development by our manufacturers, services shown may change. CDS therefore reserve the right to alter any of the services indicated without notice.

Rev	Date	Amendments	By
A	03.04.17	Removed store room lights- use existing	djb

Chartwells

cds-wilman
a division of Wilman Universal Industries Limited
4 Waterside Commerce Park | Trafford Park | Manchester | M17 1WD
Tel +44 (0)161 848 3900 Fax +44 (0)161 848 3901
Email info@cds-wilman.com Web www.cds-wilman.com

Title
Chartwells-Brunel University
Lecture Centre Grd Flr:The Coffee Room
Reflective Ceiling Plan & Details

Scale	1:25/100 @ A1		
Date	17.03.2017		
Drawn by	CA	Designed by	DJB
Checked by	-	Approved by	-
Status	Tender		
Project no.	PJN162885	Revision	A
Drawing no:	DWG003224-18		