





PROP REAR ELEV

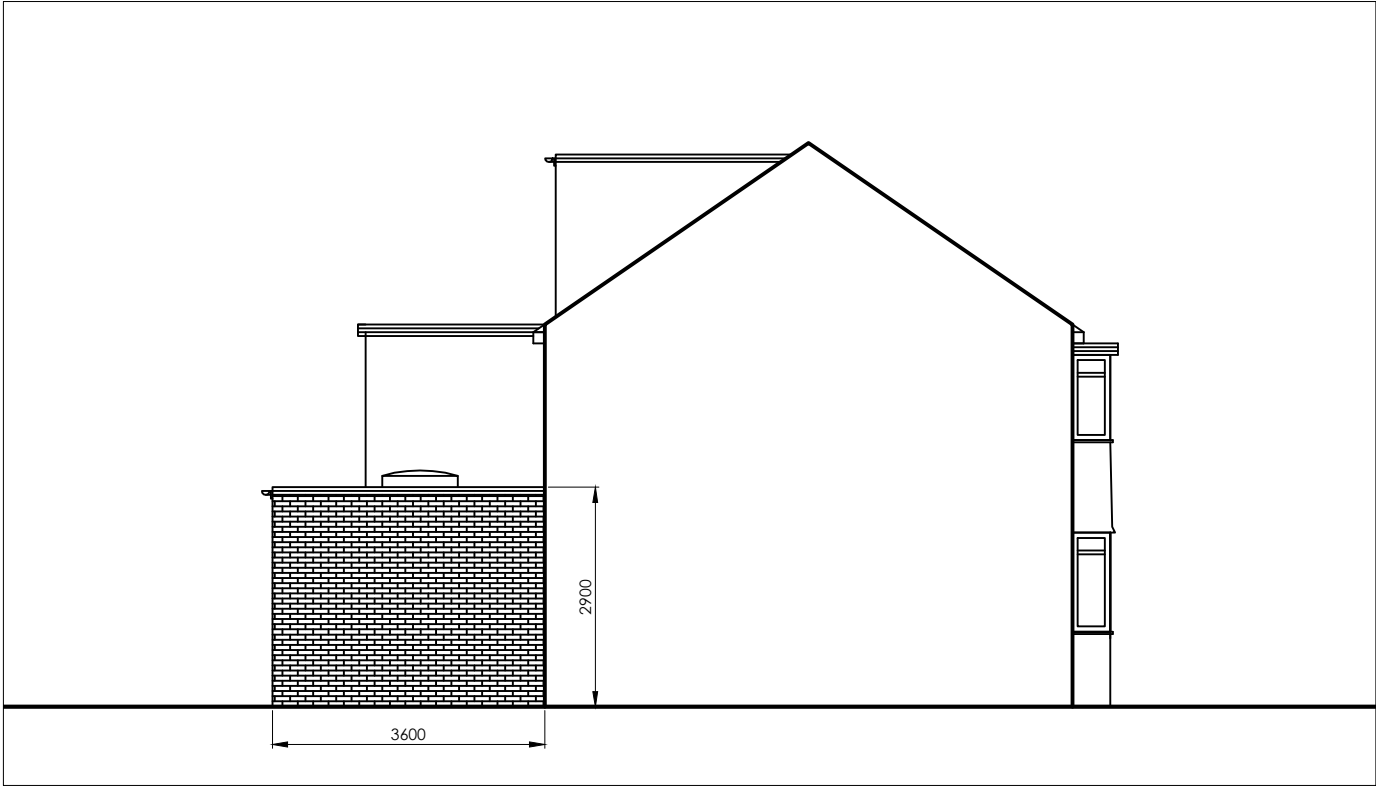

PROP SIDE ELEV

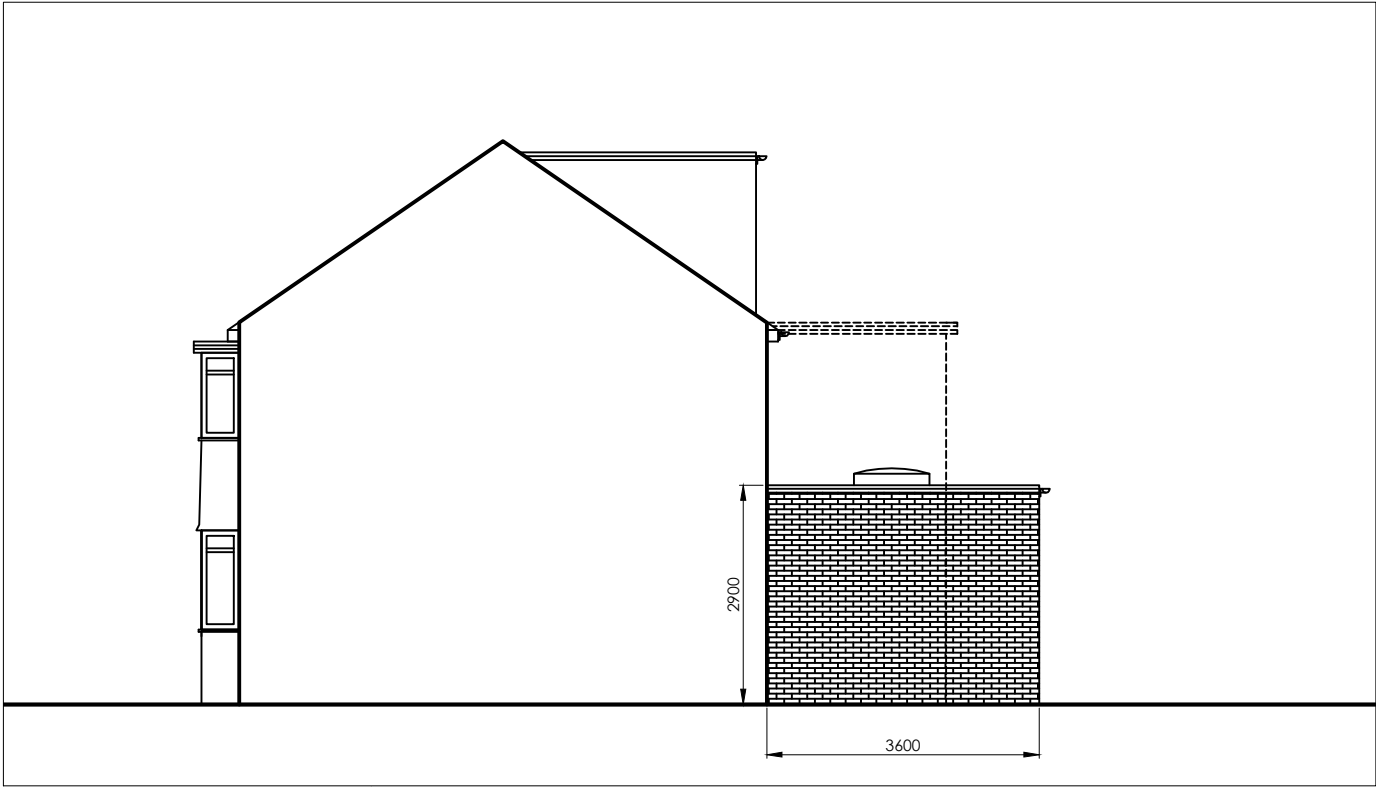

PROP OTHER SIDE ELEV

COPYRIGHT DO NOT SCALE FROM THIS DRAWING. CONTRACTOR MUST CONFIRM SITE DIMENSIONS BEFORE COMMENCEMENT OF WORK.		
THIS DRAWING OR DESIGN IS THE COPYRIGHT OF 'DESIGN 169' AND MAY NOT BE REPRODUCED WITHOUT WRITTEN CONSENT.		
CONTRACTOR RESPONSIBLE FOR CORRECT SETTING OUT ON SITE. ANY DISCREPANCIES TO BE NOTED TO THE DESIGNER IMMEDIATELY.		
MARKED	REVISION	DATE
A	ROOF LIGHT ADDED	06 06 21

SCALE BAR — METRES © A3
0 1.0 2.0 3.0 4.0 5.0

DESIGN 169[©]
ARCHITECTURAL AND STRUCTURAL
DESIGN CONSULTANTS



PROJECT:
**42 LYNHURST CRES
UXBRIDGE
UB10 9EG**

DRAWING TITLE:
**PROPOSED
ELEVATIONS**

CHECKED: PARRY	DATE: MAR 21
DRAWN: PARVINDER	SCALE: 1/100 1/200
DRAWING NUMBER: 2109 / P / 20A	