

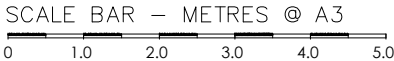
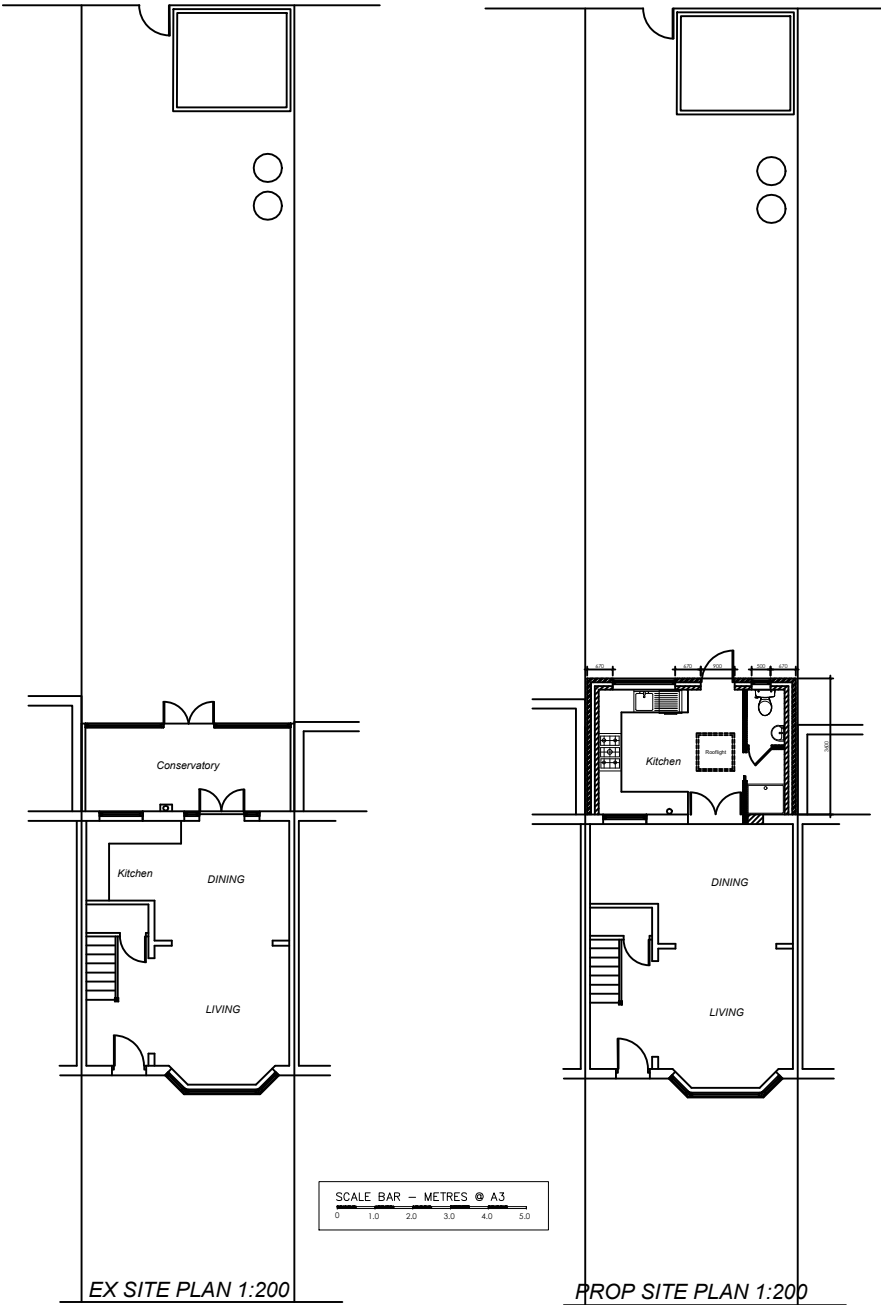


COPYRIGHT DO NOT SCALE FROM THIS DRAWING. CONTRACTOR MUST CONFIRM SITE DIMENSIONS BEFORE COMMENCEMENT OF WORK.		
THIS DRAWING OR DESIGN IS THE COPYRIGHT OF 'DESIGN 169' AND MAY NOT BE REPRODUCED WITHOUT WRITTEN CONSENT.		
CONTRACTOR RESPONSIBLE FOR CORRECT SETTING OUT ON SITE. ANY DISCREPANCIES TO BE NOTED TO THE DESIGNER IMMEDIATELY.		
MARKED	REVISION	DATE
A	SHOWER ADDED	06.06.21

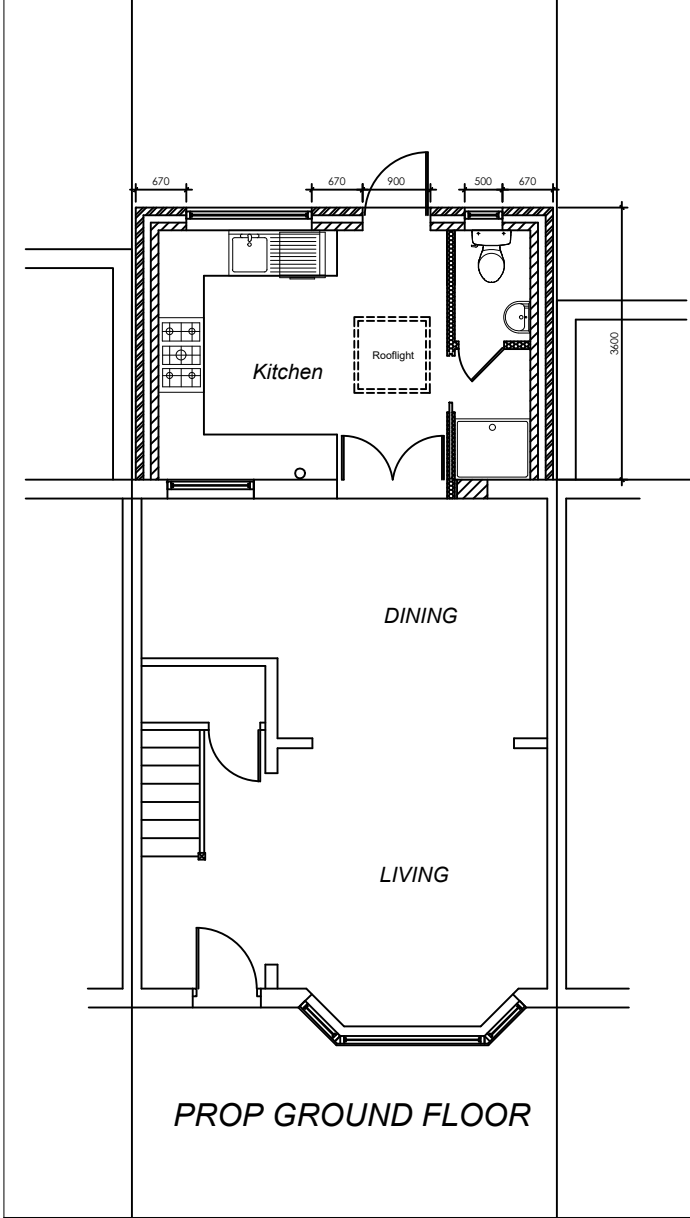

DESIGN 169[©]
ARCHITECTURAL AND STRUCTURAL
DESIGN CONSULTANTS

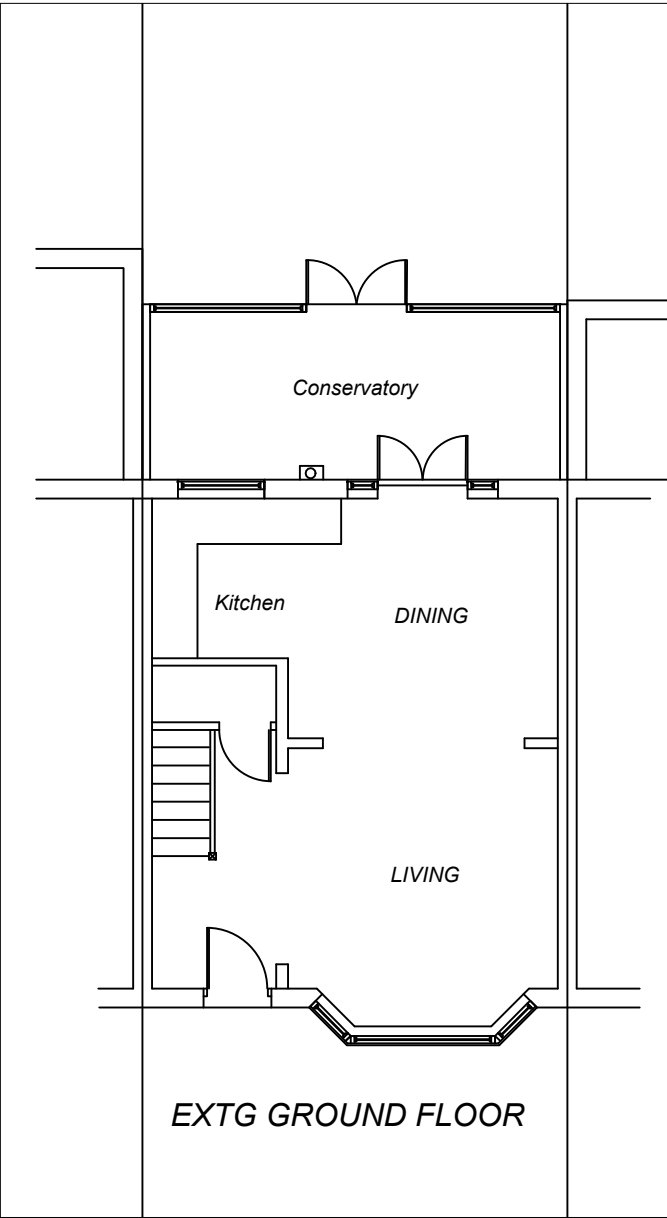

PROJECT:
**42 LYNHURST CRES
UXBRIDGE
UB10 9EG**

DRAWING TITLE:
**EXTG & PROP
GROUND FLOOR PLAN
& SITE PLANS**

CHECKED: **PARRY** DATE: **MAR 21**
DRAWN: **PARVINDER** SCALE: **1/100 1/200**
DRAWING NUMBER:
2109 / P / 30A

A3