




6 Bike Cycle Shelter | Broughton Slimline with Sheffield Stands

Specification :

The Cycle Rack is manufactured with 50 mm diameter tube and is also fully galvanised to BS EN ISO 1461:1999.
Back panel Petguv (will not go misty over time) Clear
Size: Including Base plates 2150 mm Front opening x 2088 mm deep x 2100 mm High at front
Complete with flanges for bolting directly to suitable ground surface.
Easy to fit and supplied as a full section so no assembly other than ground fixing

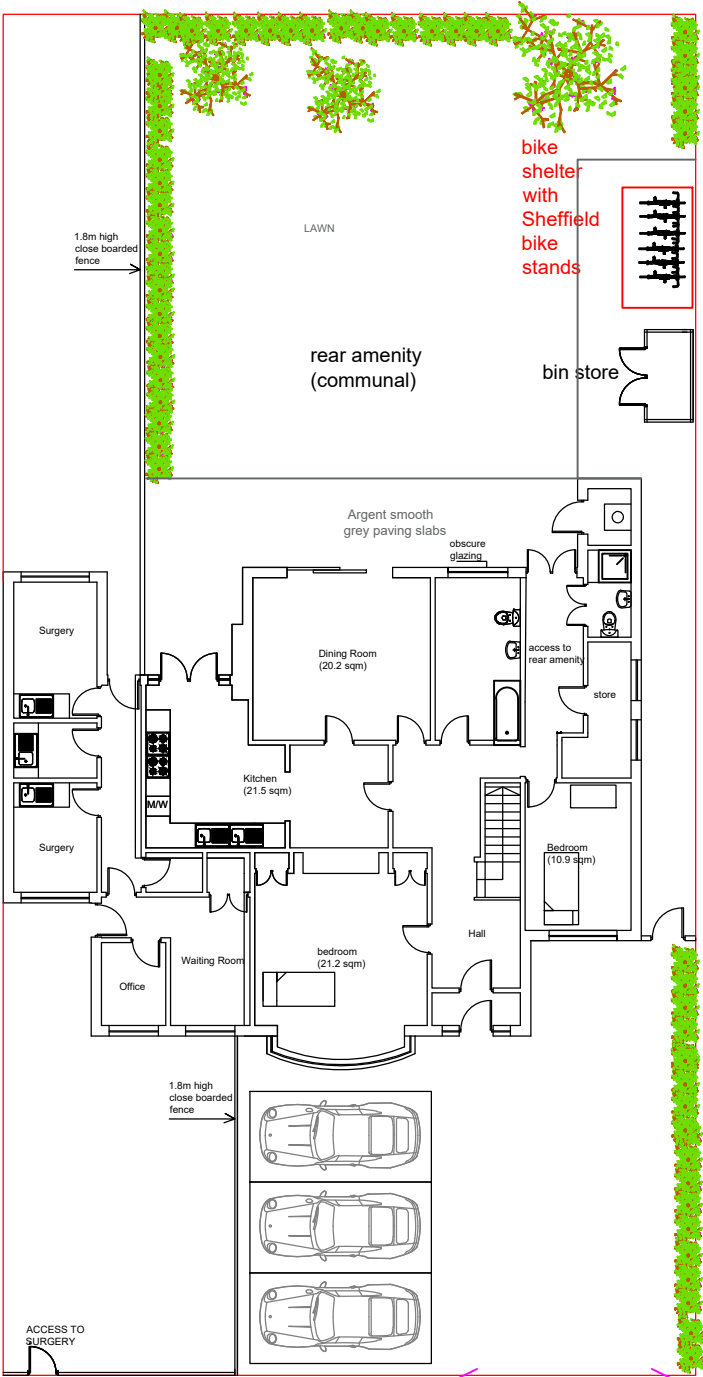

BLOCK PLAN SHOWING LOCATION OF BIKE SHELTER (1:200)

M C S DESIGN Architectural Services Millennium Creative Services Design Rivendell, 8A PRIORY Lane, Bracknell, RG42 2JU mob: 07989319224 tel: 0333 006 5529 fax: 0333 006 5529 www.mcdesignservices.co.uk email: info@mcdesignservices.co.uk	client THREE VALLEYS PROPERTIES LTD	site 138 COLDHARBOUR LANE, HAYES, MIDDLESEX, UB3 3HG	project CONVERSION OF EXISTING DETACHED DWELLING HOUSE INTO HOUSE OF MULTIPLE OCCUPATION FOR 6 PERSONS.	title 6 BIKE CYCLE SHELTER AND BLOCK PLAN	status: APPROVAL OF DETAILS RESERVED BY PLANNING CONDITION 9 drawing number: THREE VALLEYS/COND-PLAN/003	scale 1:200 @ A3 date 1st October 2026	drawn Kaleem Janjua B.Arch. revision
---	---	--	---	---	---	---	--