



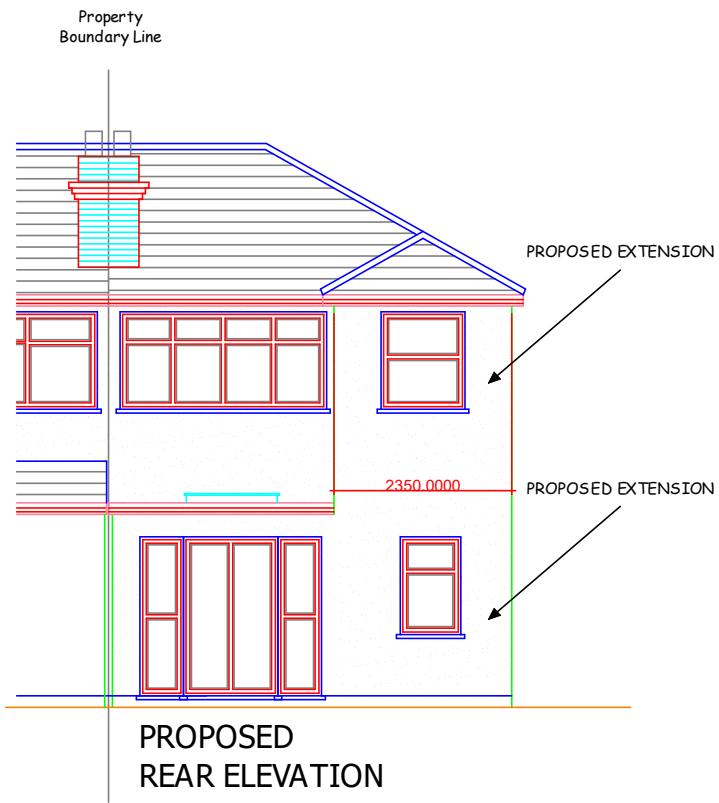


KEY		
SCALE 1:100 @A3		
0 1cm 2cm 3cm 4cm 5cm 0 1m 2m 3m 4m 5m		
B		
A		
Rev	Description	Init.
Client		
Ms Taran Kaur Sehmi		
Project Title		
Proposed Ground Floor Rear & Pat First Floor Extension		
Site address		
79 FAIRHOLME CRESCENT, HAYES, UB4 8QU BRICKS AND MORTAR ENTERPRISES 52 ALLENDALE AVENUE, SOUTHALL, UB1 2SW Mobile: 07956 959418 Email: info@bricksandmortarenterprises.com website www.bricksandmortarenterprises.com		
All dimensions must be checked on site before commencing work. Do not scale from these drawings. Any deviations from plans or structural alterations are to be notified immediately. Any building works undertaken before all necessary Local Authority approvals have been obtained are at clients own risk. Any revised drawing or additional structural designs required after Local Authority approvals have been gained will form an additional cost to the client.		
PLANNING ISSUE		




EXISTING
SIDE ELEVATION

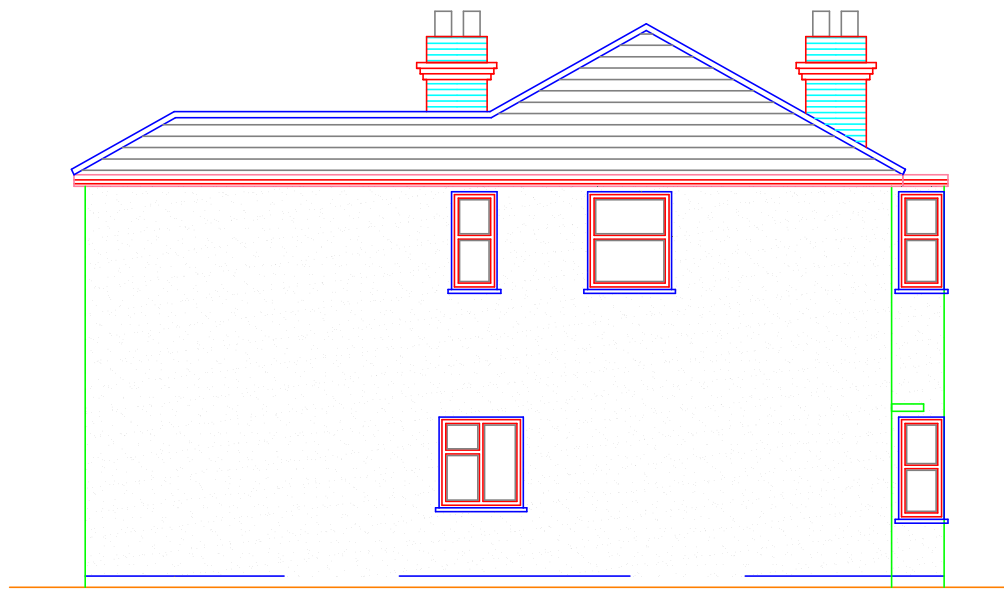

PROPOSED
SIDE ELEVATION

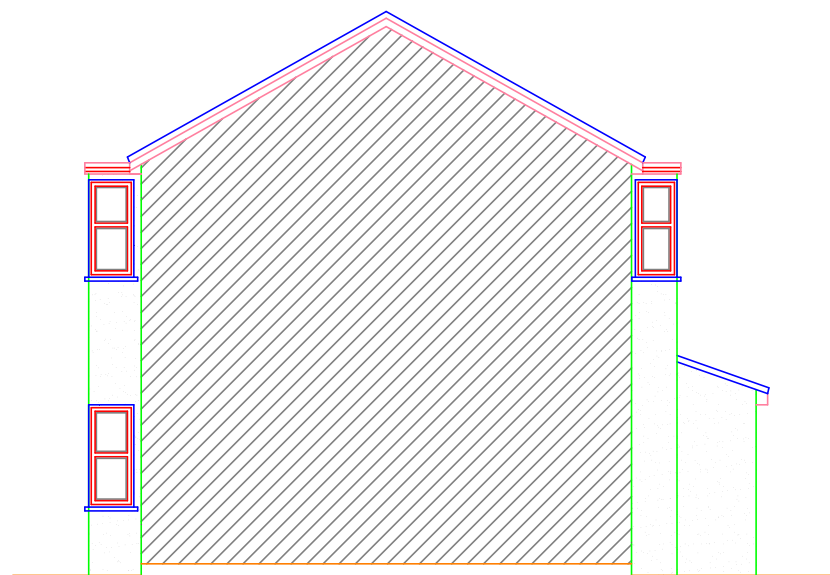


EXISTING
SECTIONAL ELEVATION

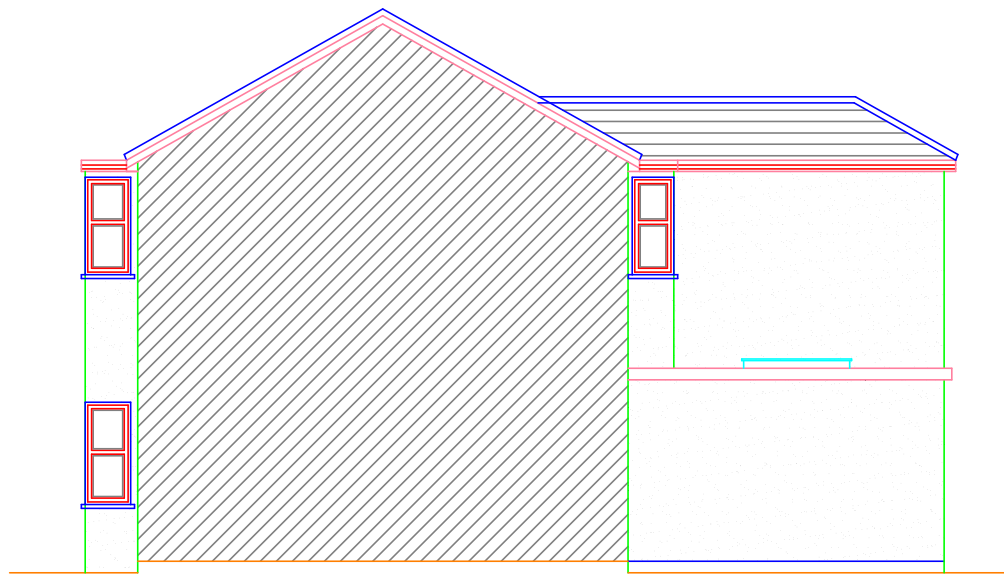


PROPOSED
SECTIONAL ELEVATION


KEY		
SCALE 1:100 @A3		
0 1cm 2cm 3cm 4cm 5cm 0 1m 2m 3m 4m 5m		
B		
A		
Rev.	Description	Init.
Client		
Ms Taran Kaur Sehmi		
Project Title		
Proposed Ground Floor Rear & Pat First Floor Extension		
Site address		
79 FAIRHOLME CRESCENT, HAYES, UB4 8QU BRICKS AND MORTAR ENTERPRISES 52 ALLENDALE AVENUE, SOUTHALL, UB1 2SW Mobile: 07956 959418 Email: info@bricksandmortarenterprises.com website www.bricksandmortarenterprises.com		
All dimensions must be checked on site before commencing work. Do not scale from these drawings. Any deviations from plans or structural alterations are to be notified immediately. Any building works undertaken before all necessary Local Authority approvals have been obtained are at clients own risk. Any revised drawing or additional structural designs required after Local Authority approvals have been gained will form an additional cost to the client.		
PLANNING ISSUE		

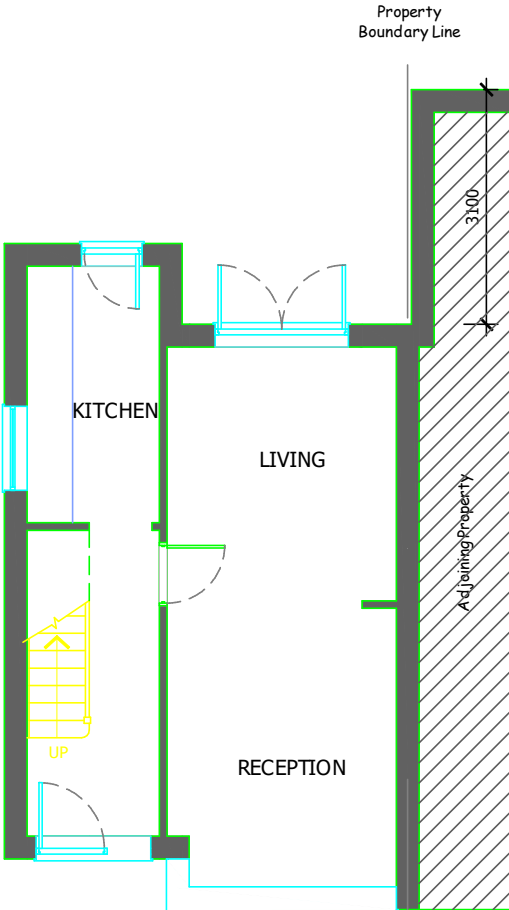


EXISTING
GROUND FLOOR PLAN

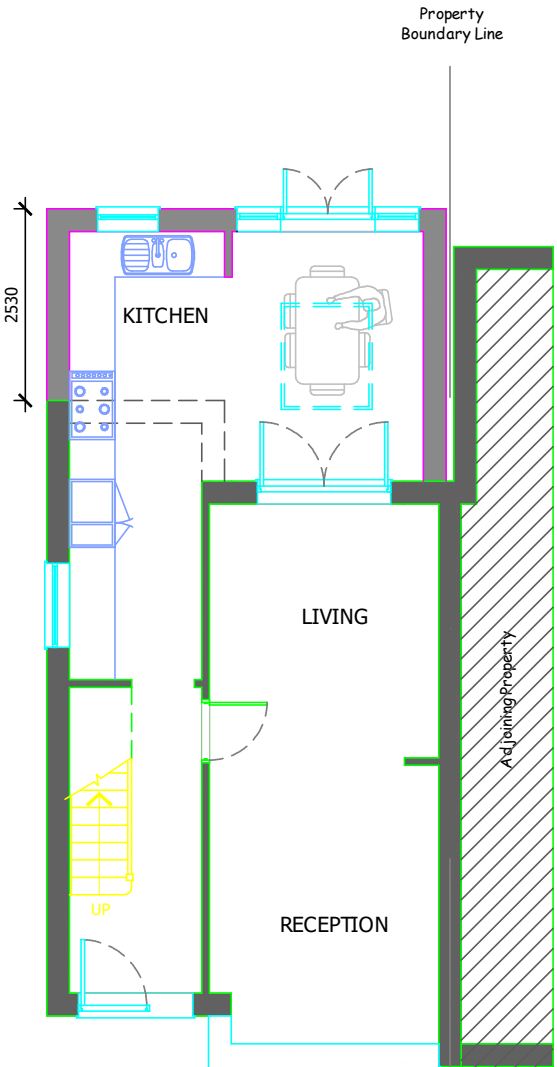

PROPOSED
GROUND FLOOR PLAN

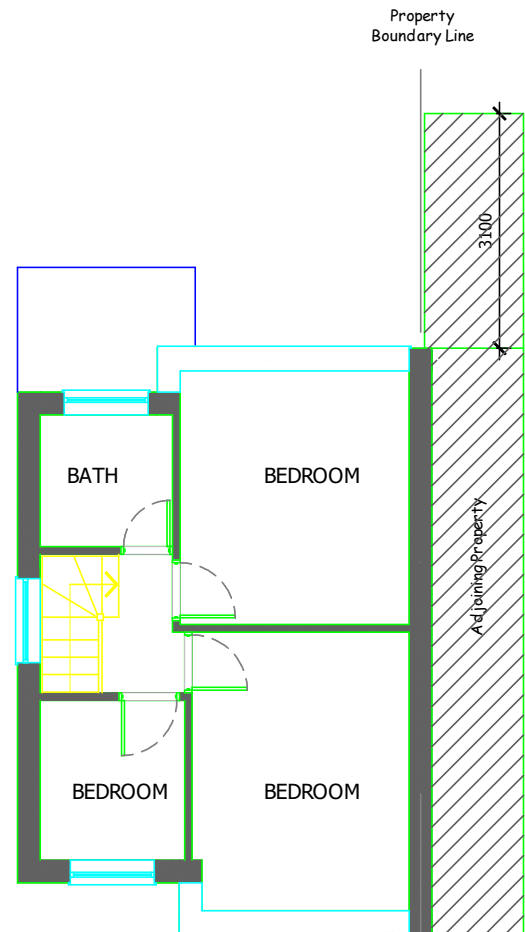


EXISTING
FIRST FLOOR PLAN

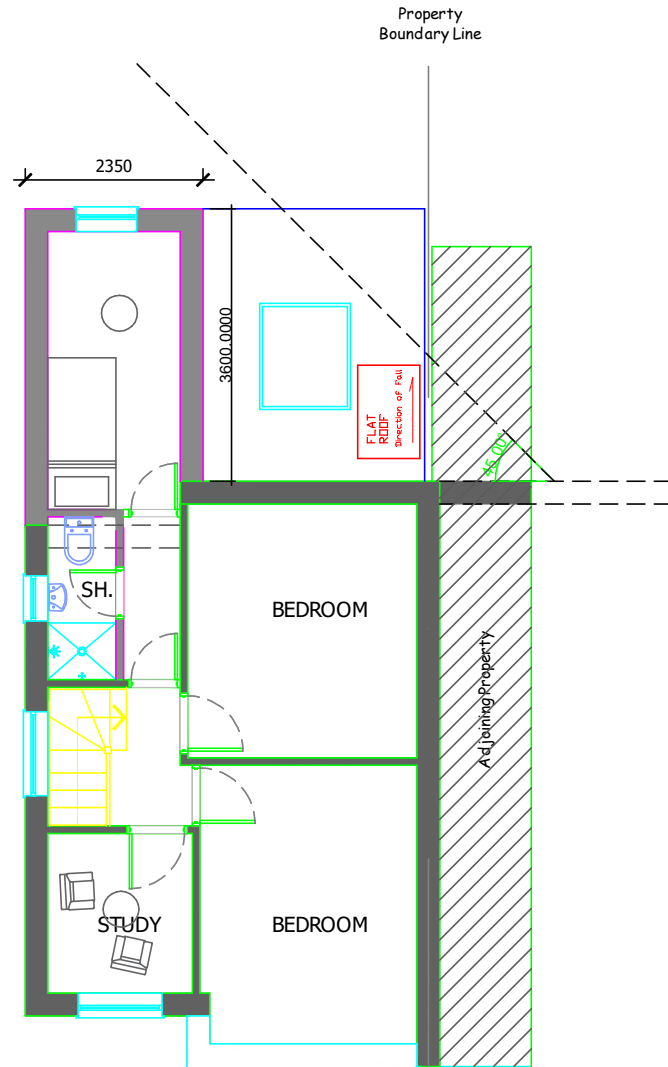


PROPOSED
FIRST FLOOR PLAN

KEY		
SCALE 1:100 @A3		
01cm2cm3cm4cm5cm 01m2m3m4m5m		
B		
A		
Rev.	Description	Init.
Client		
Ms Taran Kaur Sehmi		
Project Title		
Proposed Ground Floor Rear & Pat First Floor Extension		
Site address		
79 FAIRHOLME CRESCENT, HAYES, UB4 8QU BRICKS AND MORTAR ENTERPRISES 52 ALLENDALE AVENUE, SOUTHALL, UB1 2SW Mobile: 07956 959418 Email: info@bricksandmortarenterprises.com website www.bricksandmortarenterprises.com		
All dimensions must be checked on site before commencing work. Do not scale from these drawings. Any deviations from plans or structural alterations are to be notified immediately. Any building works undertaken before all necessary Local Authority approvals have been obtained are at clients own risk. Any revised drawing or additional structural designs required after Local Authority approvals have been gained will form an additional cost to the client.		
PLANNING ISSUE		

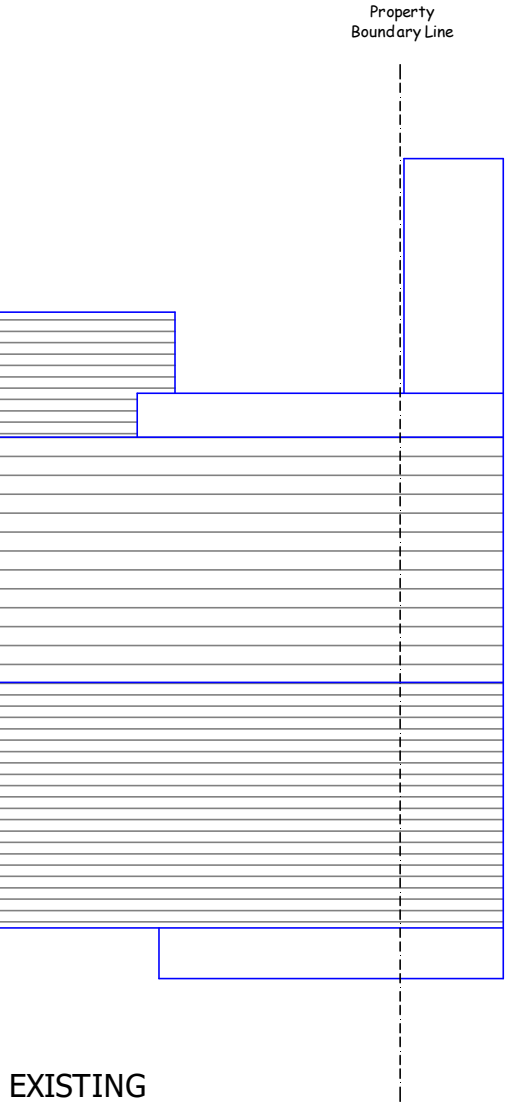

EXISTING
ROOF PLAN

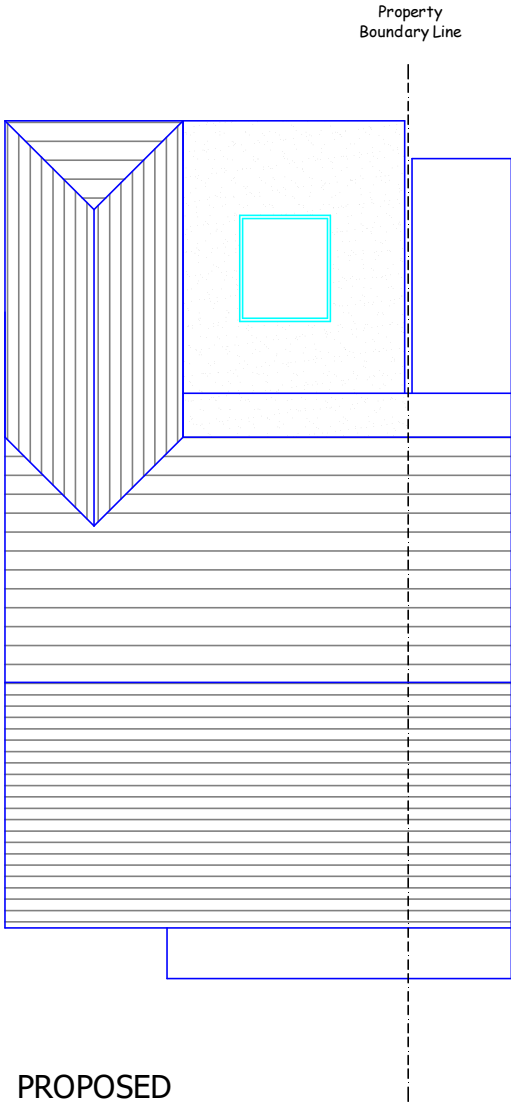

PROPOSED
ROOF PLAN

KEY		
SCALE 1:100 @A3		
0 1cm 2cm 3cm 4cm 5cm 0 1m 2m 3m 4m 5m		
B		
A		
Rev.	Description	Init.
Client		
Ms Taran Kaur Sehmi		
Project Title		
Proposed Ground Floor Rear & Pat First Floor Extension		
Site address		
79 FAIRHOLME CRESCENT, HAYES, UB4 8QU BRICKS AND MORTAR ENTERPRISES 52 ALLENDALE AVENUE, SOUTHALL, UB1 2SW Mobile: 07956 959418 Email: info@bricksandmortarenterprises.com website www.bricksandmortarenterprises.com		
All dimensions must be checked on site before commencing work. Do not scale from these drawings. Any deviations from plans or structural alterations are to be notified immediately. Any building works undertaken before all necessary Local Authority approvals have been obtained are at clients own risk. Any revised drawing or additional structural designs required after Local Authority approvals have been gained will form an additional cost to the client.		
PLANNING ISSUE		