



2
A106

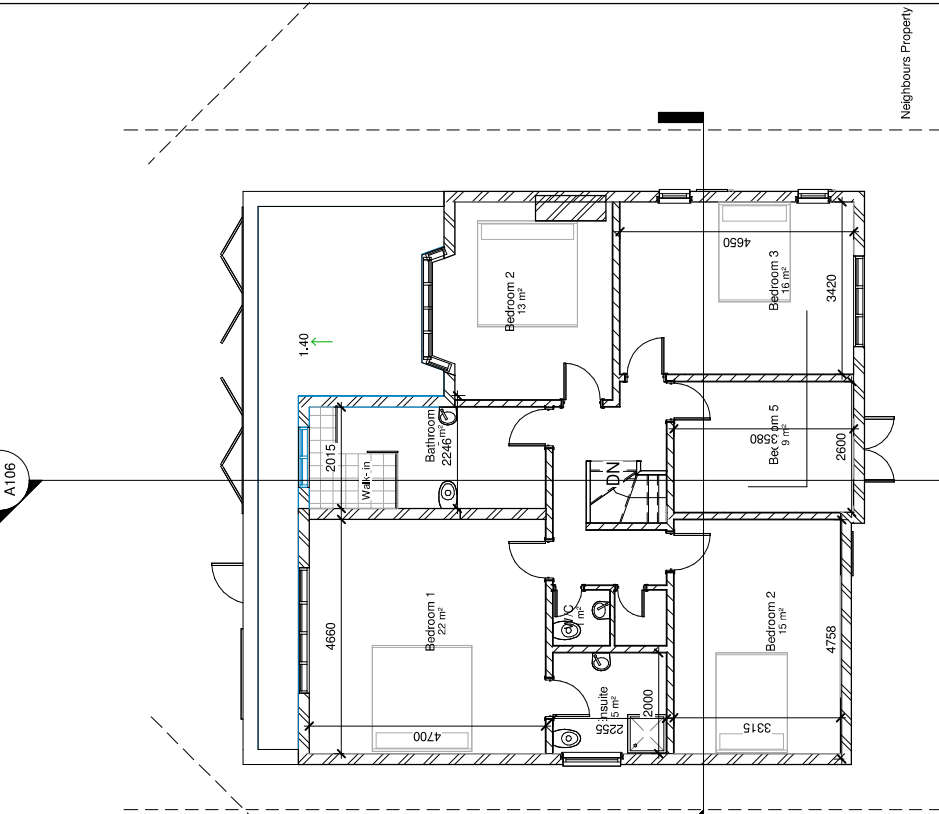

01- Existing
1
1 : 100

2
A106

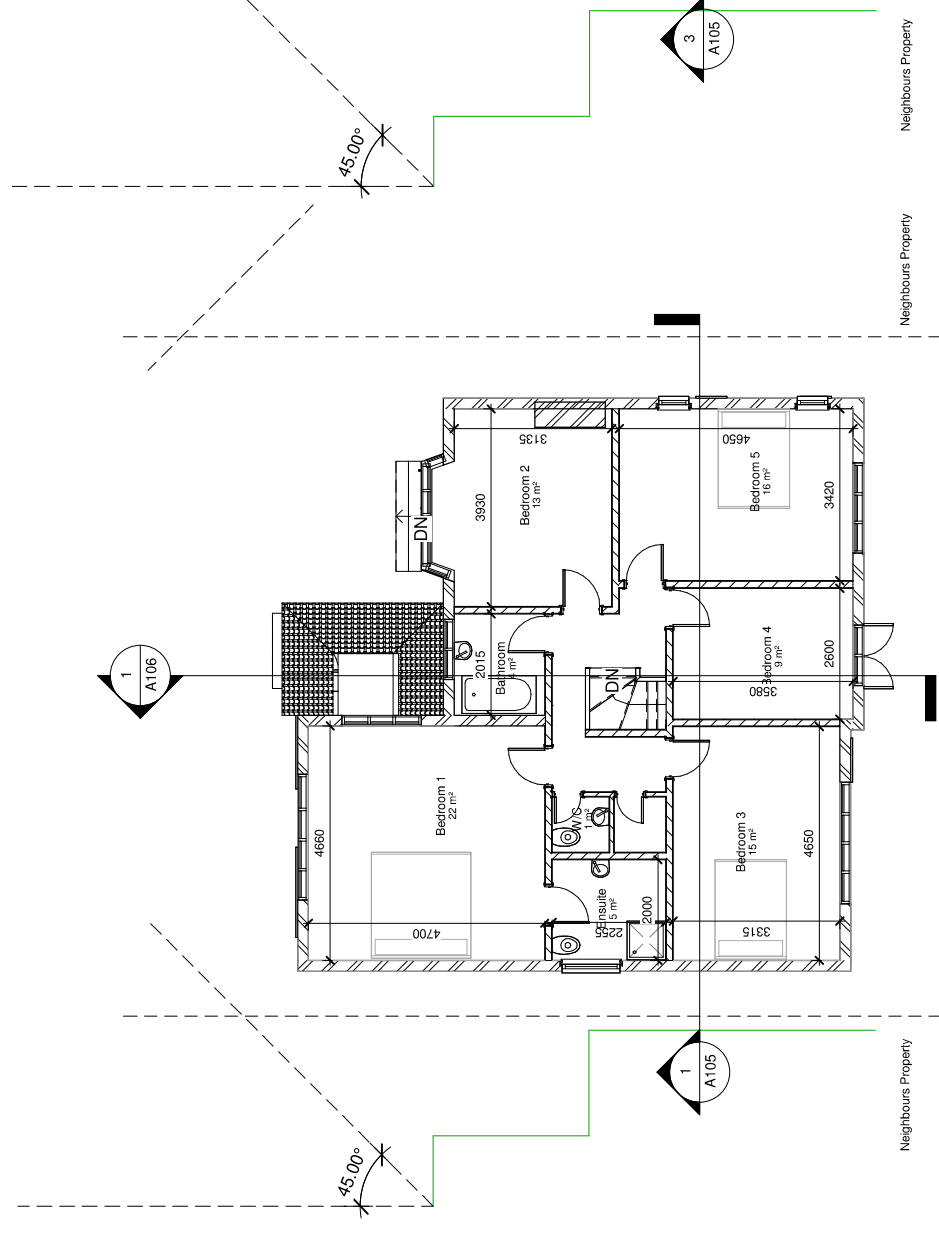

01- Proposed
2
1 : 100