

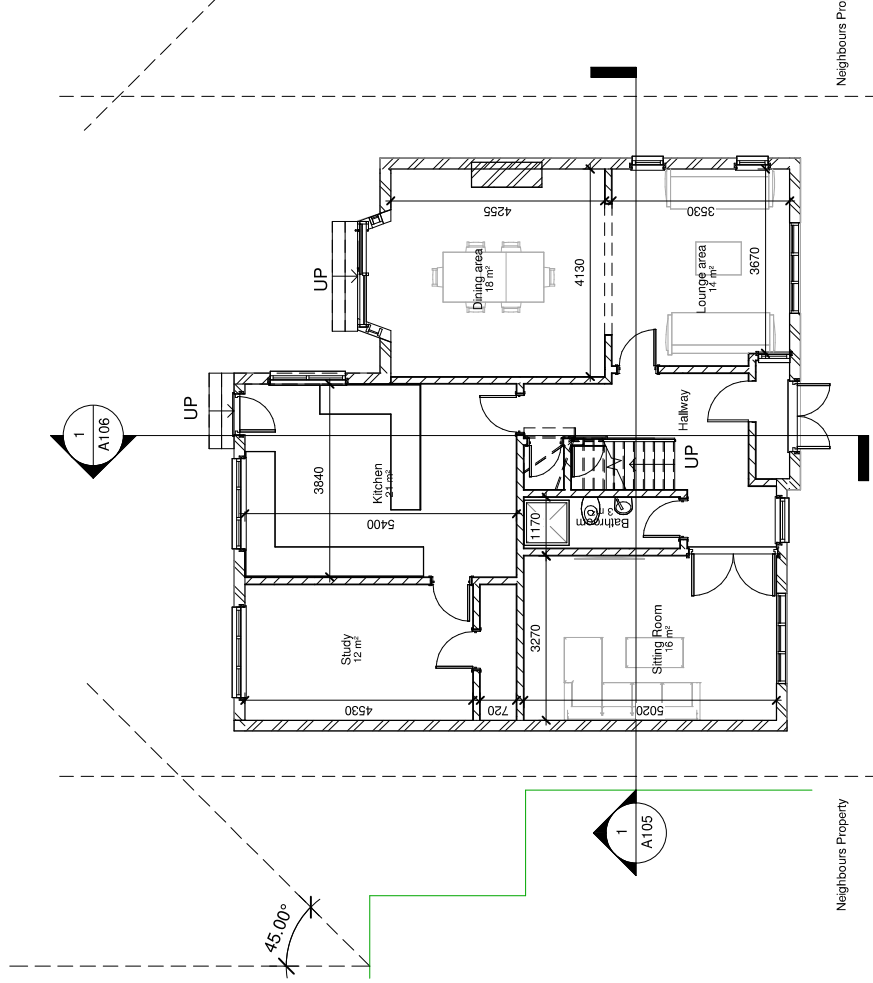


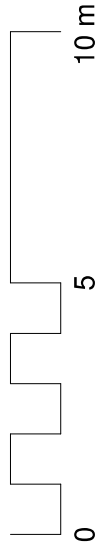

00 - Existing
1 : 100

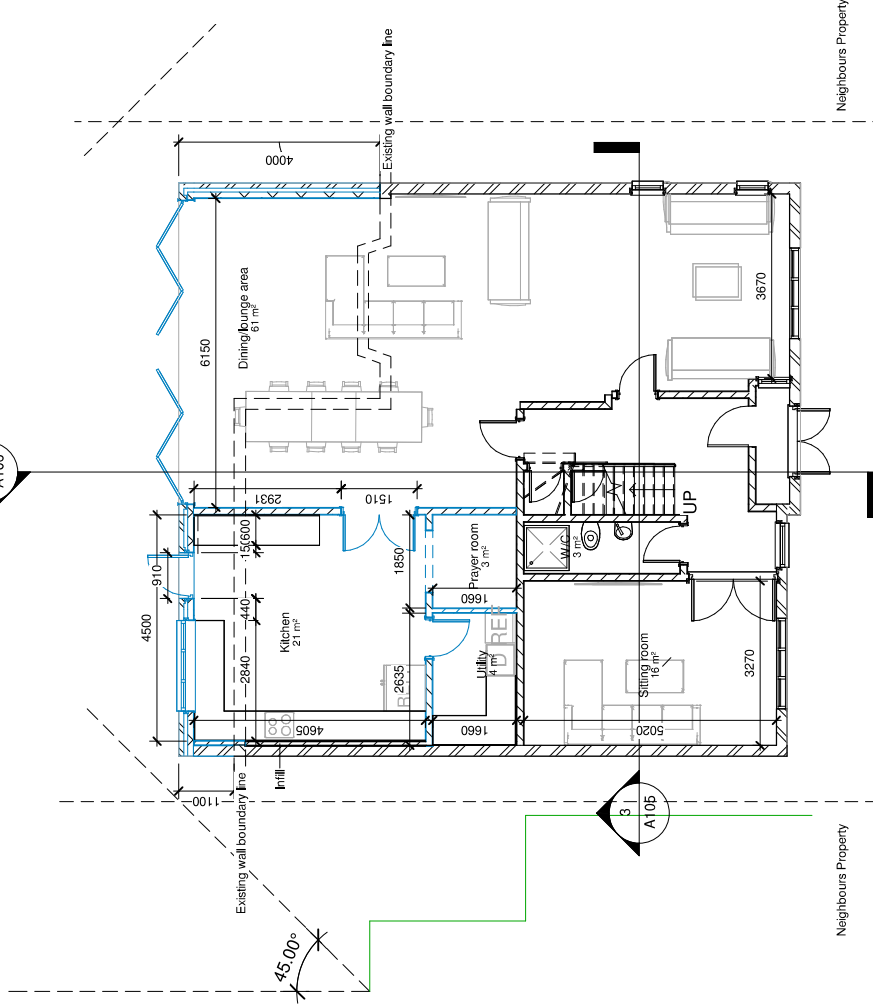

00 - Proposed
2 : 1 : 100