


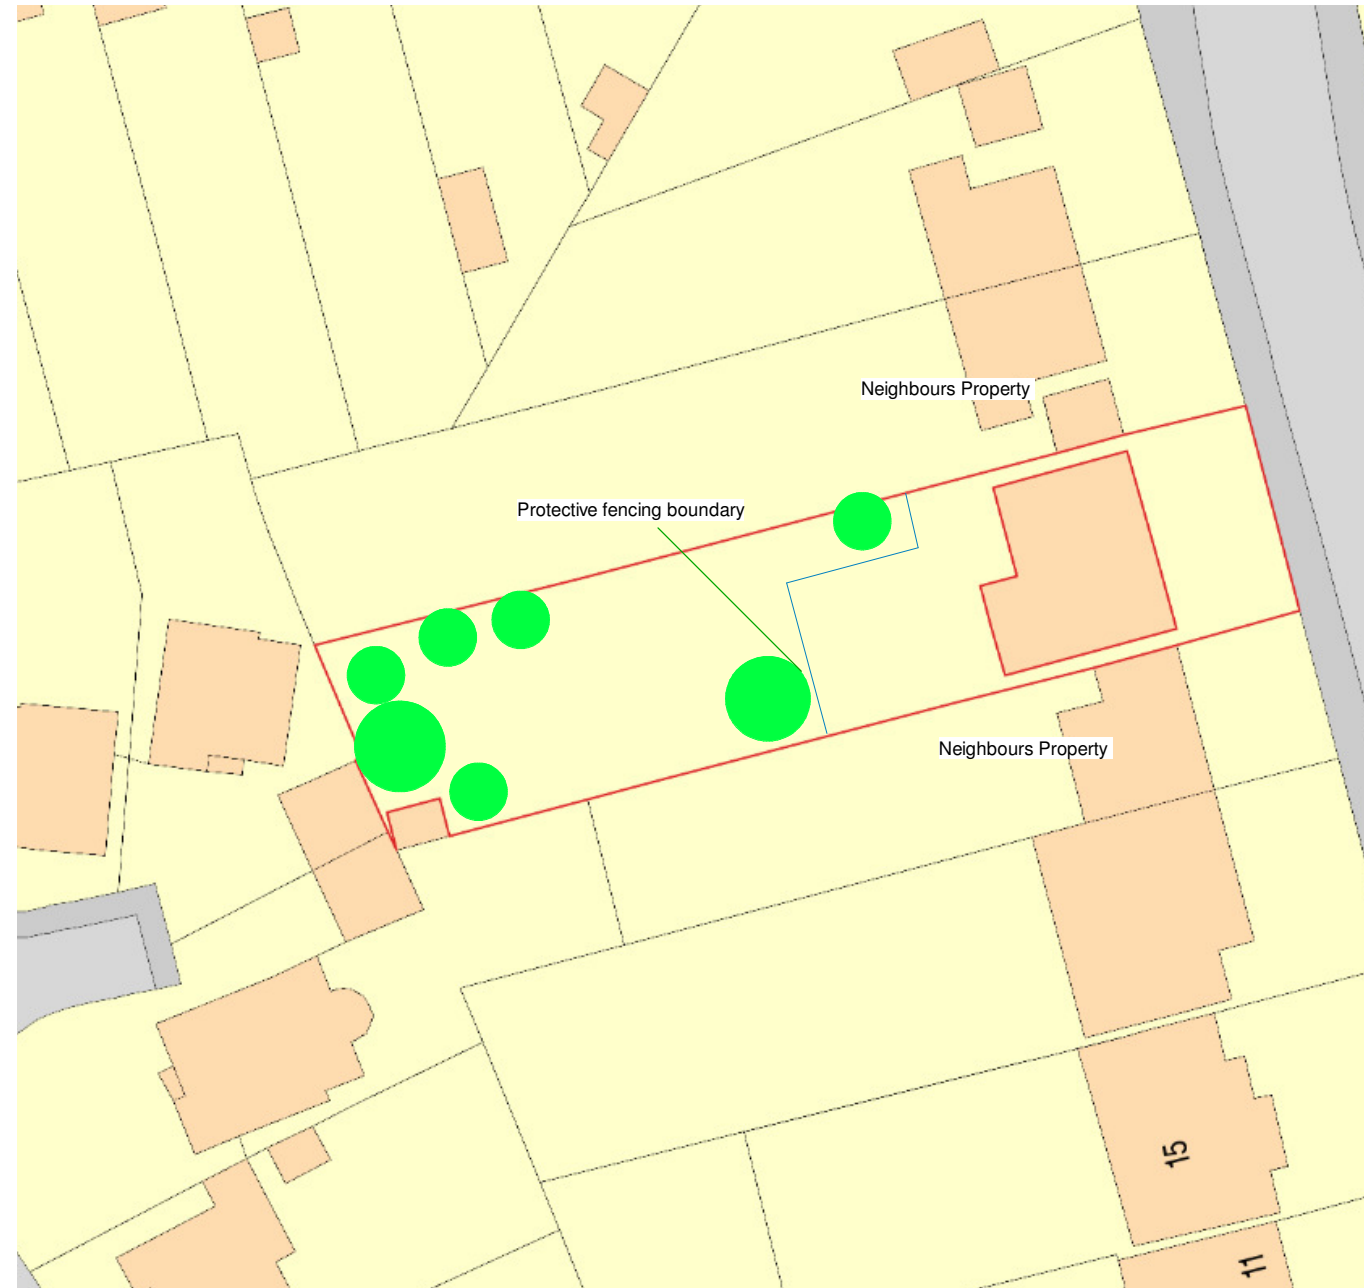


3 Existing Block Plan

1 : 500

- KEY
- Tree location
 - Site boundary
 - Proposed fenced area

- Notes
- Protective fencing to be min. 1.5m high and to be erected before commencement of works.
 - The fencing will be 18mm shuttering ply supported by 3x2 timber supports made into a triangle wedged into the soil and screwed into the shuttering ply

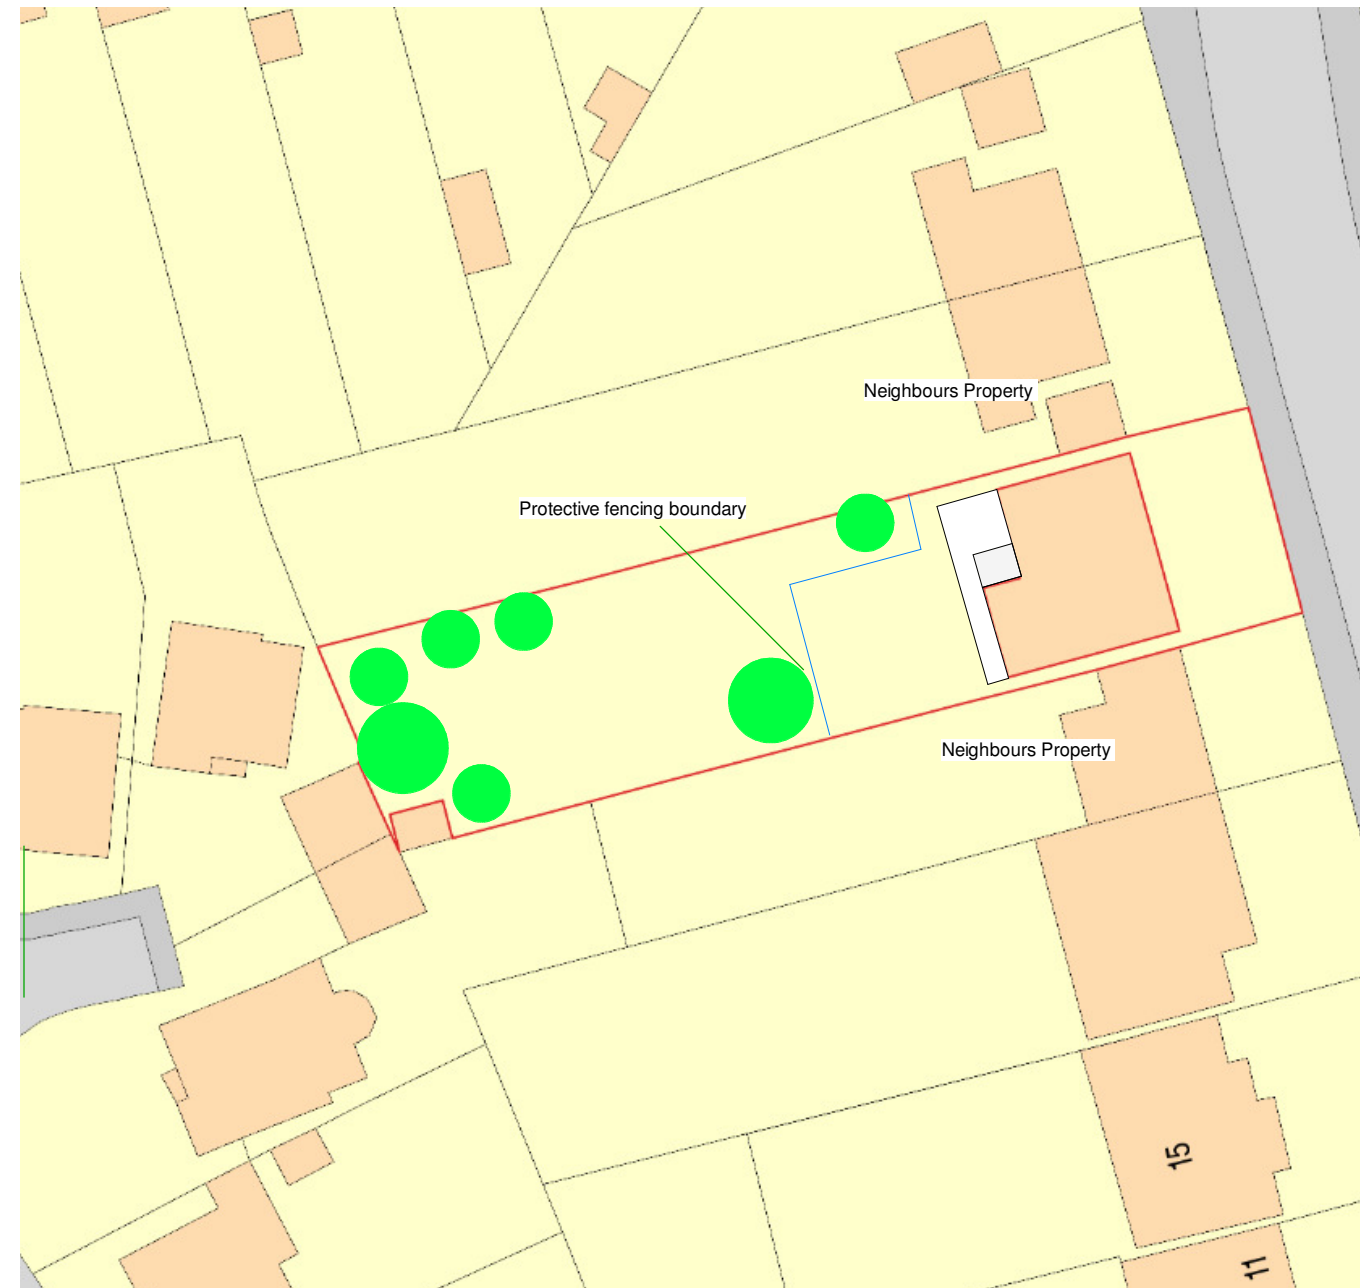

1 Proposed Block Plan

1 : 500

- Condition 6.2.**
- Detailed drawings showing the position and type of fencing to protect the entire root areas/crown spread of trees, hedges and other vegetation to be retained shall be submitted to the Local Planning Authority for approval. No site clearance works or development shall be commenced until these drawings have been approved and the fencing has been erected in accordance with the details approved. Unless otherwise agreed in writing by the Local Planning Authority. Such fencing should be a minimum height of 1.5 metres.
- Thereafter, the development shall be implemented in accordance with the approved details. The fencing shall be retained in position until development is completed.
- The area within the approved protective fencing shall remain undisturbed during the course of the works and in particular in these areas:
- 2.a There shall be no changes in ground levels;
 - 2.b No materials or plant shall be stored;
 - 2.c No buildings or temporary buildings shall be erected or stationed.
 - 2.d No materials or waste shall be burnt; and
 - 2.e No drain runs or other trenches shall be dug or otherwise created, without the prior written consent of the Local Planning Authority