


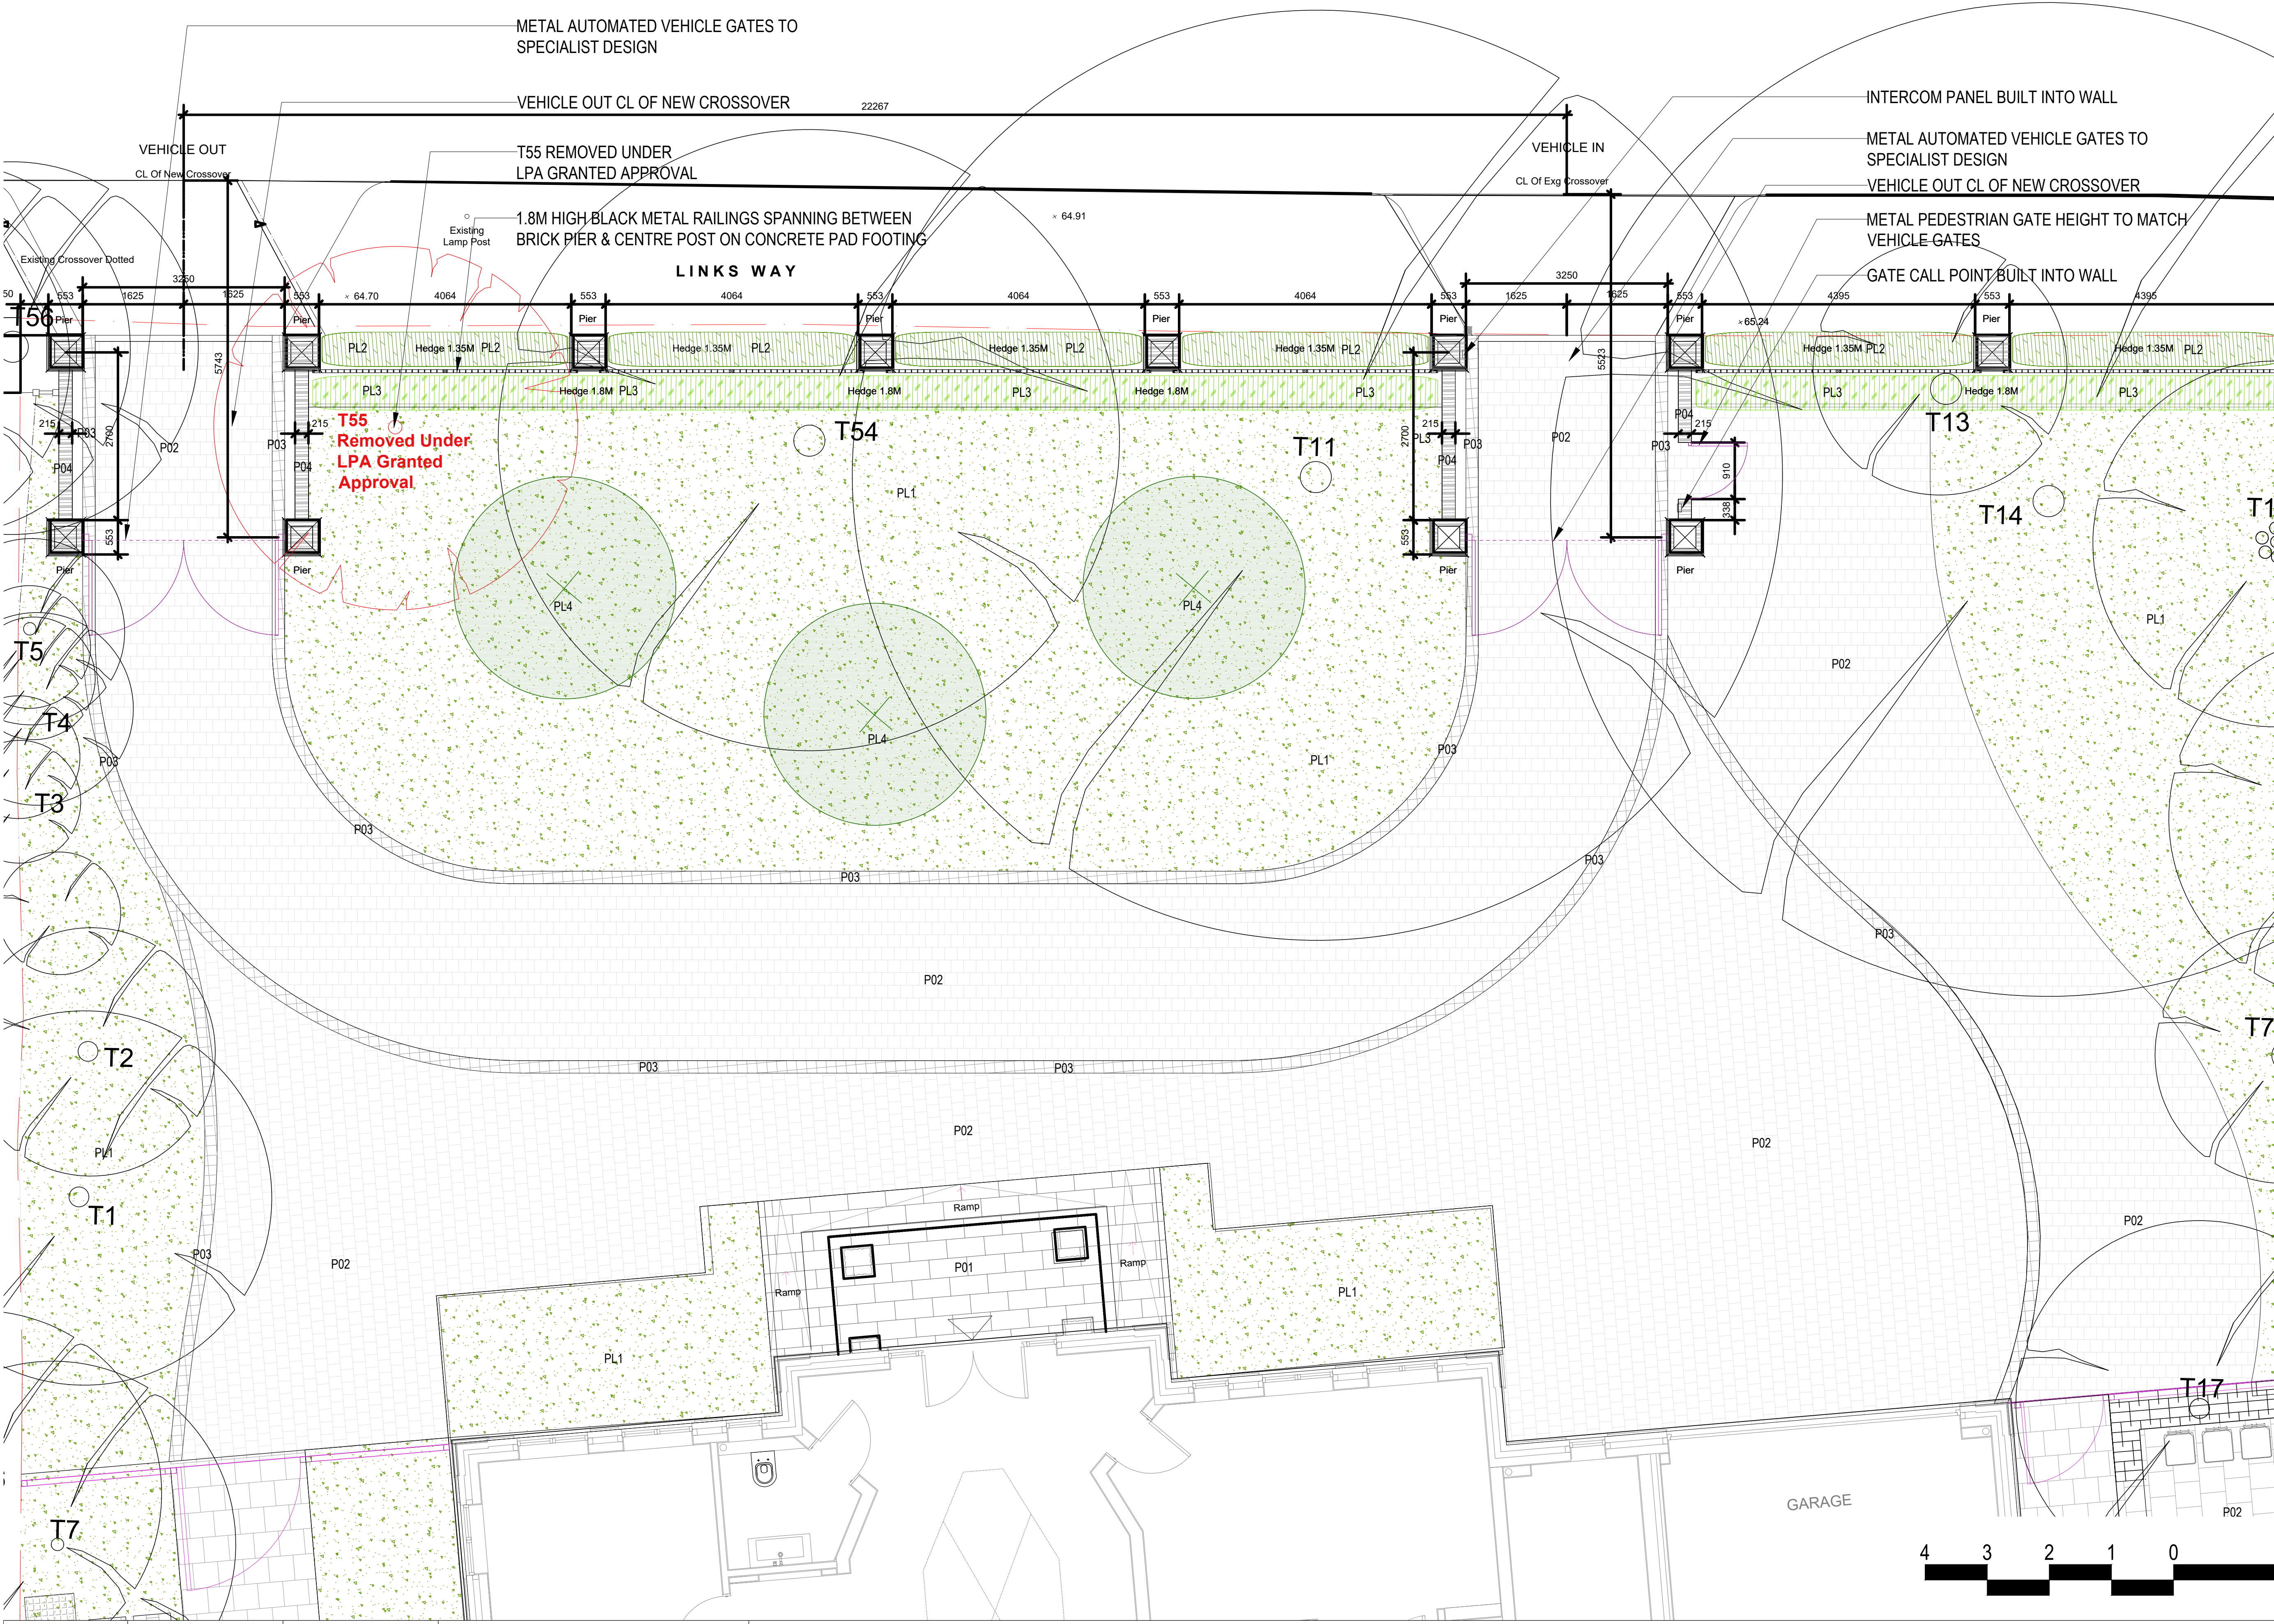

- ### LEGEND
- Site Boundary
 - PAVING
 - P01. Porcelain Tile Always Beige
 - P02. Block Paving Buff Sandstone
 - P03. Sett Edging Sandstone
 - P04. Brick Wall To match House
 - P05. Stone Cpoing Portland
 - P06. Gate and Railing Metal
 - PLANTING
 - PL1. Planting Area
 - PL2. Screening Hedge Thuja hedge
 - PL3. Screening Hedge Photinia x fraseri
 - PL4. Proposed Tree Prunus Kanzan
 - Existing Tree