


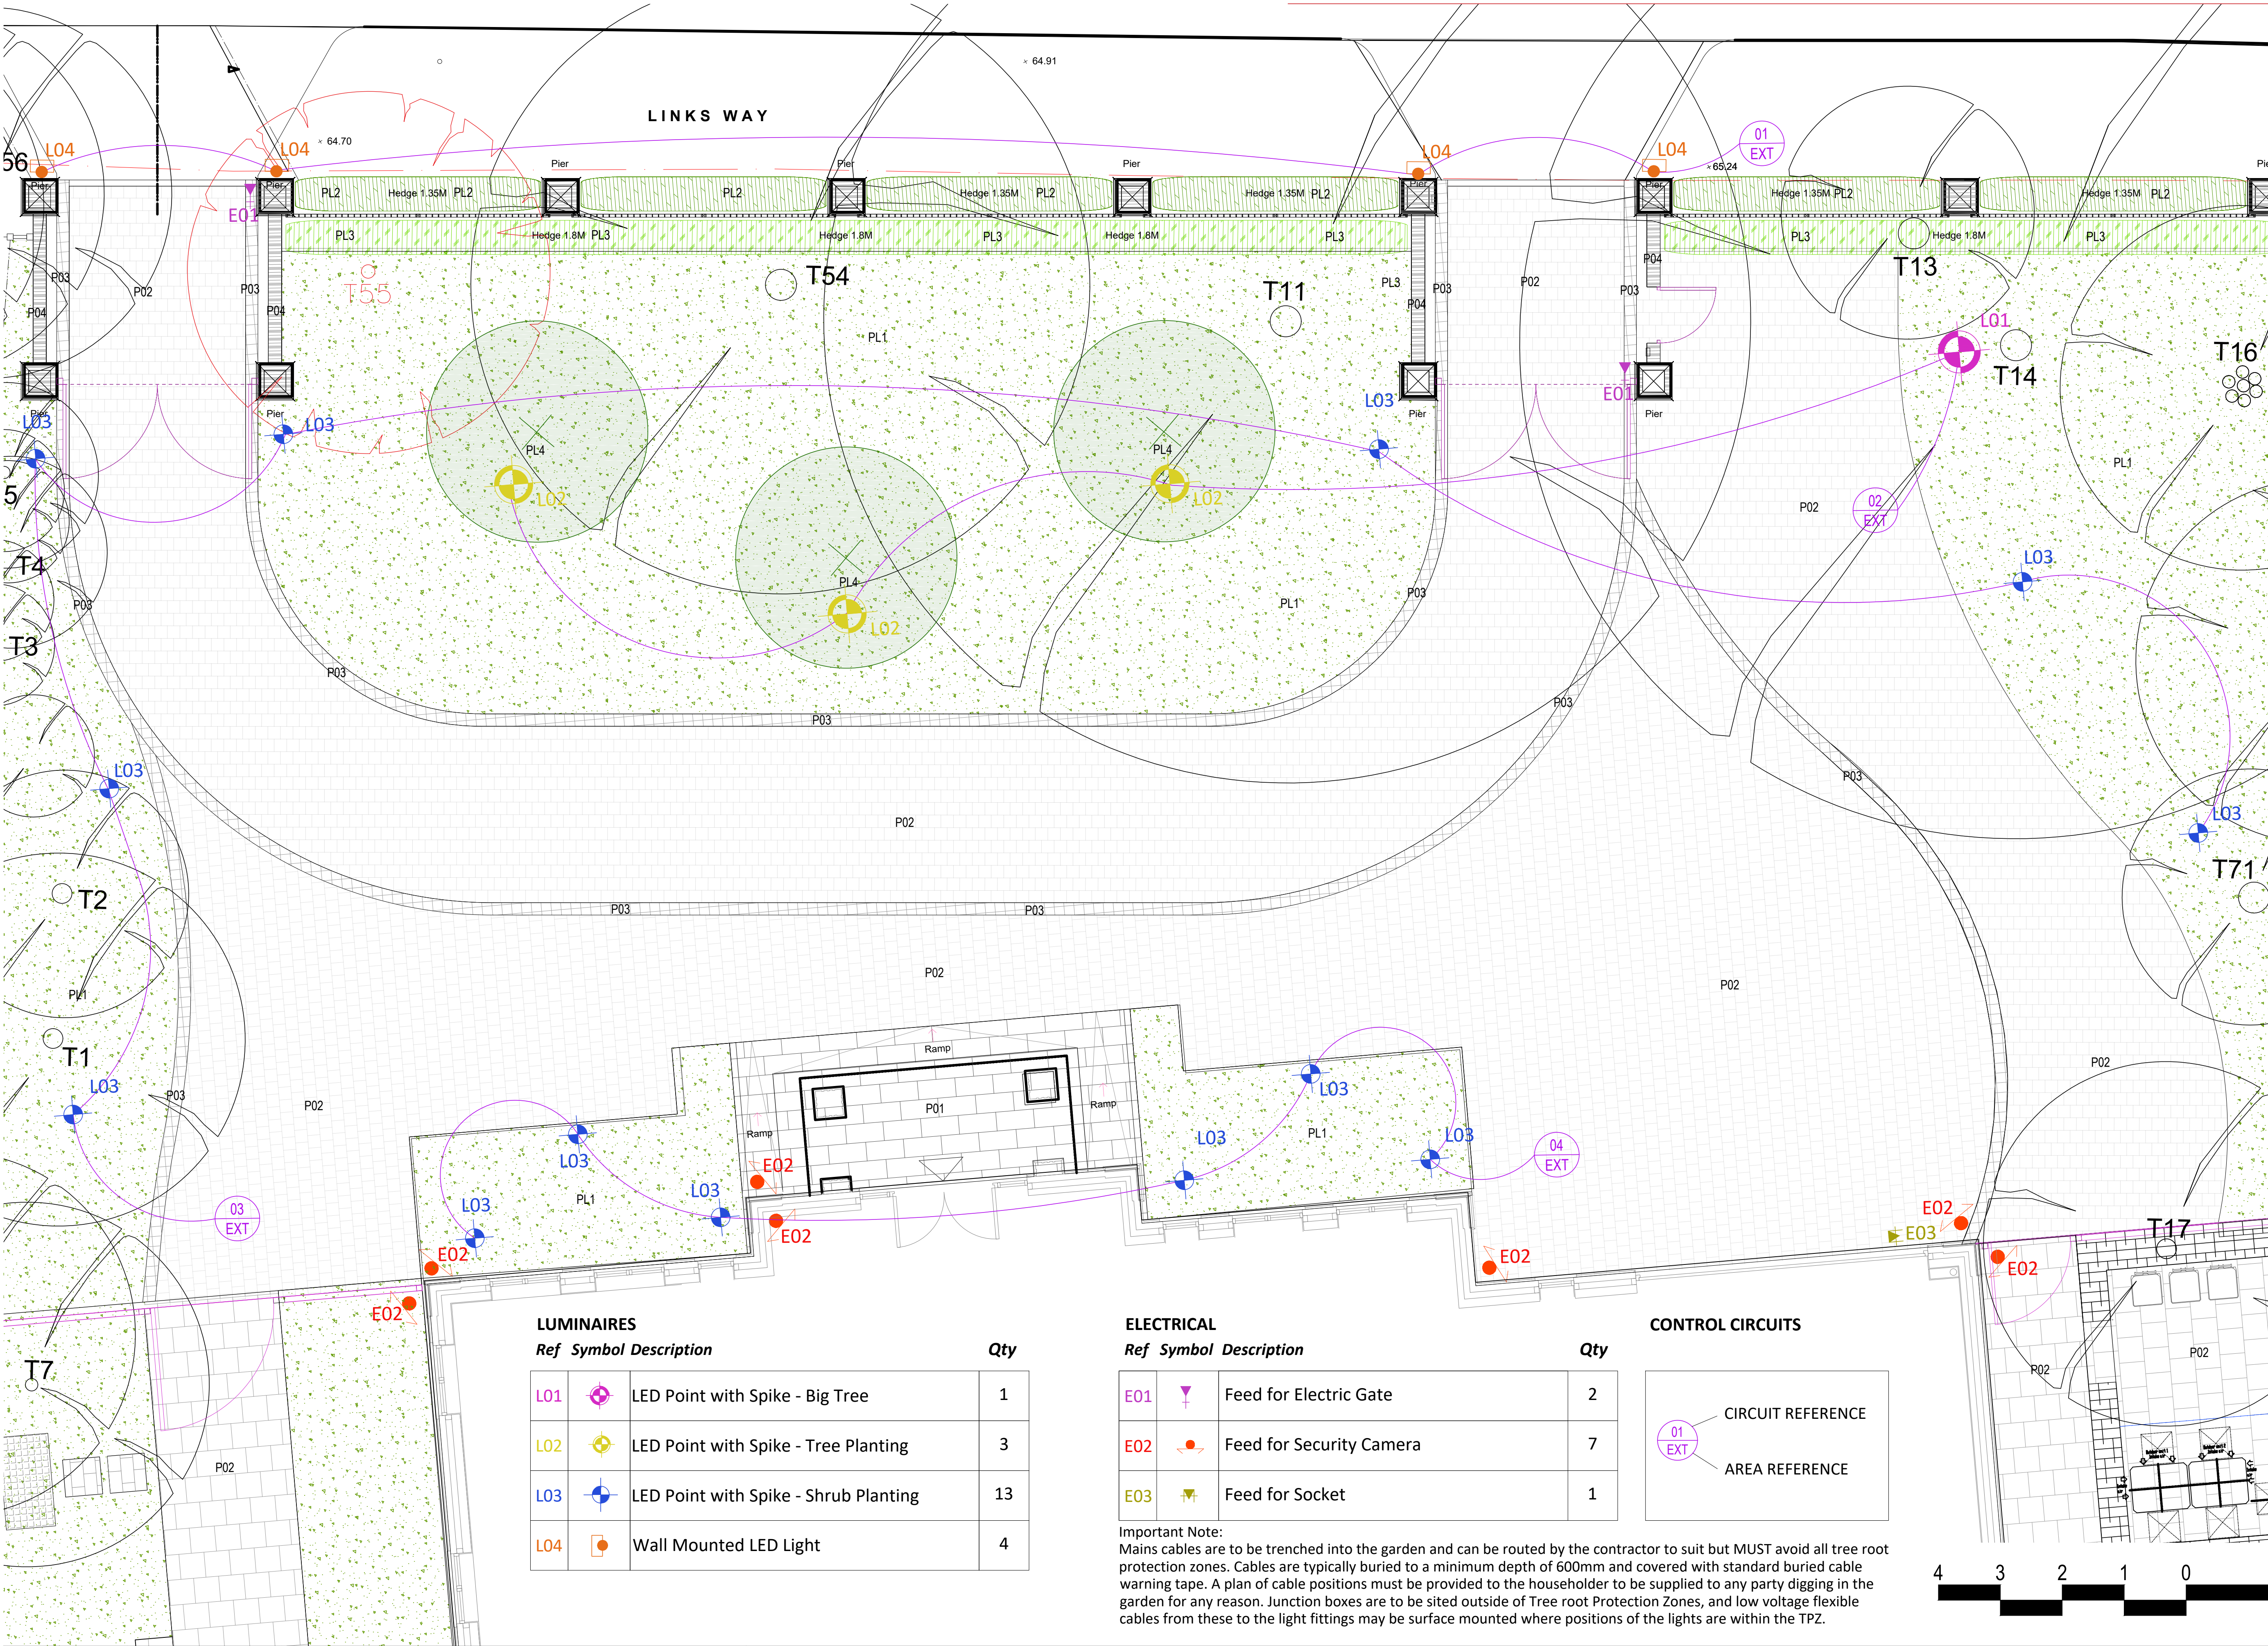

LEGEND

Site Boundary

PAVING

P01. Porcelain Tile

P02. Permeable Block Paving

P03. Permeable Sett Edging

P04. Brick Wall To match House

P05. Stone Cpoing Portland

P06. Gate and Railing Metal

PLANTING

PL1. Planting Area

PL2. Screening Hedge Thuja hedge

PL3. Screening Hedge Photinia x fraseri

PL4. Proposed Tree Prunus Kanzan

Existing Tree

LUMINAIRES

Ref Symbol Description

Qty

L01		LED Point with Spike - Big Tree	1
L02		LED Point with Spike - Tree Planting	3
L03		LED Point with Spike - Shrub Planting	13
L04		Wall Mounted LED Light	4

ELECTRICAL

Ref Symbol Description

Qty

E01		Feed for Electric Gate	2
E02		Feed for Security Camera	7
E03		Feed for Socket	1

CONTROL CIRCUITS

01 EXT
CIRCUIT REFERENCE
AREA REFERENCE

Important Note:
Mains cables are to be trenched into the garden and can be routed by the contractor to suit but MUST avoid all tree root protection zones. Cables are typically buried to a minimum depth of 600mm and covered with standard buried cable warning tape. A plan of cable positions must be provided to the householder to be supplied to any party digging in the garden for any reason. Junction boxes are to be sited outside of Tree root Protection Zones, and low voltage flexible cables from these to the light fittings may be surface mounted where positions of the lights are within the TPZ.

