




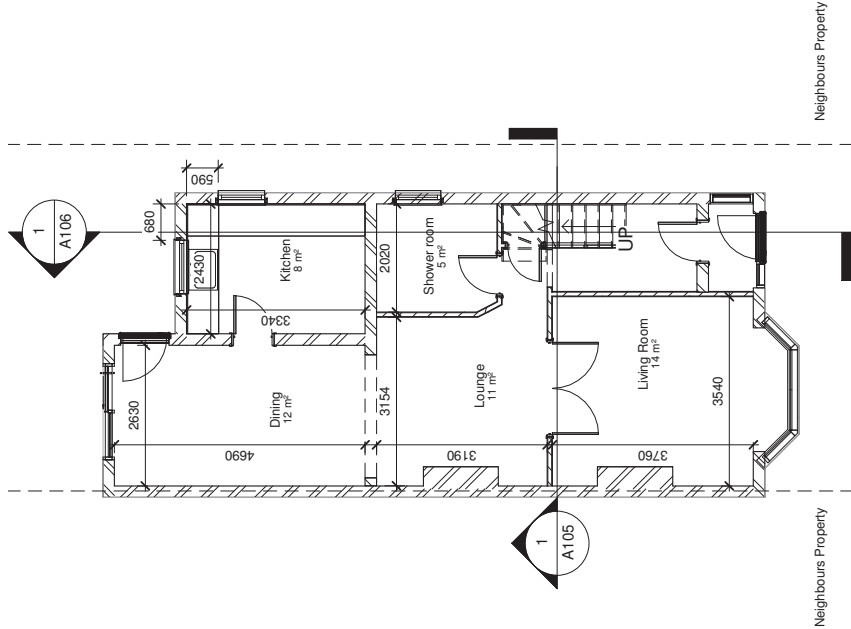

1 00 - Existing  
1 : 100

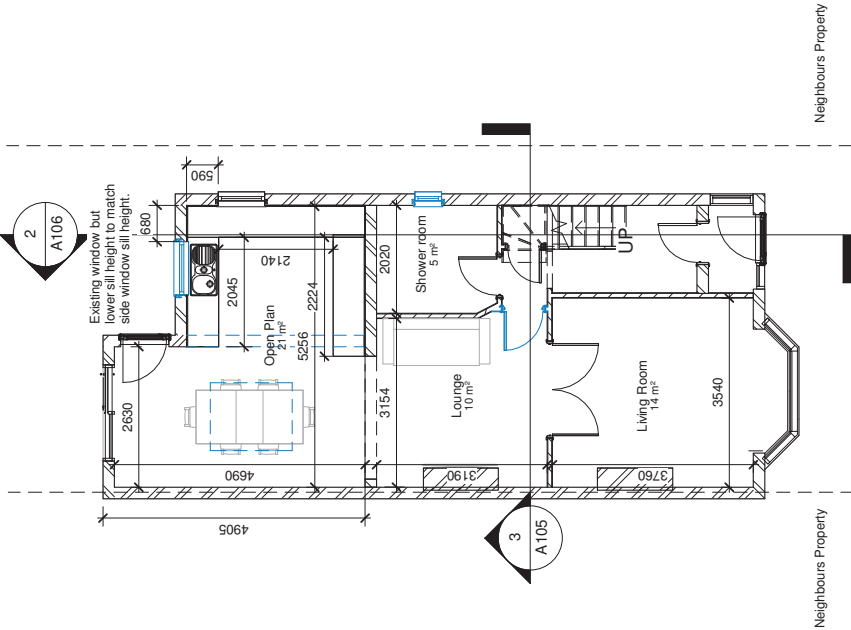


2 00 - Proposed  
1 : 100

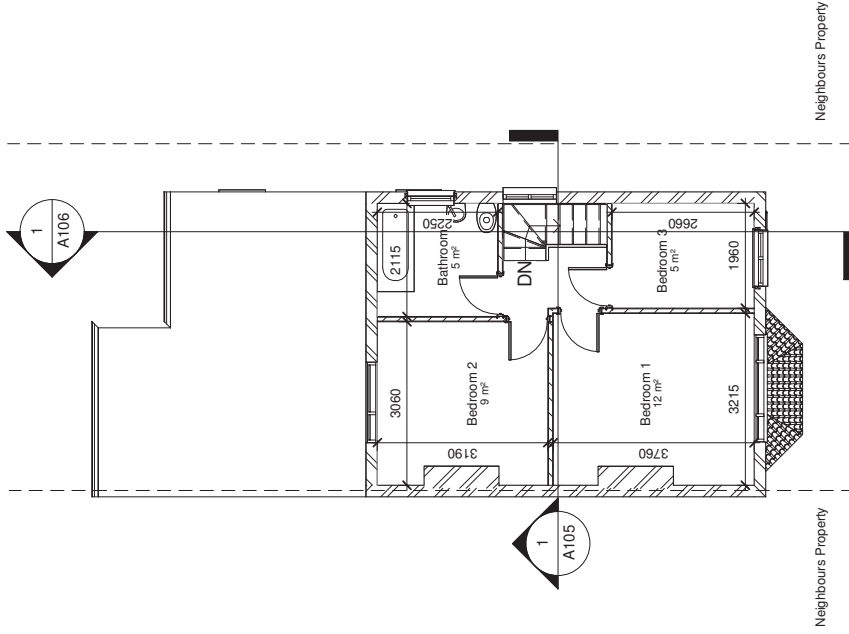


## 01- Existing

1 1 : 100

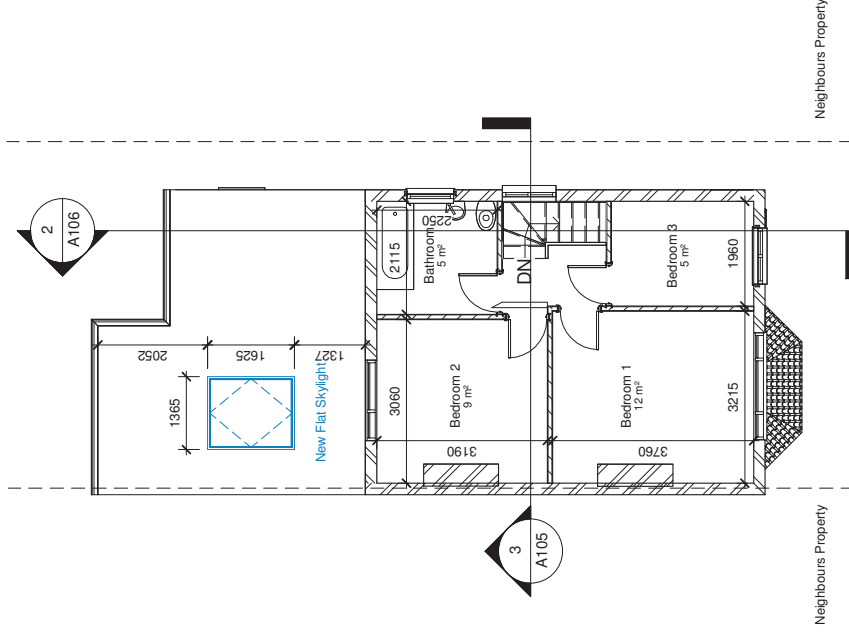


## 01- Proposed


2 1 : 100

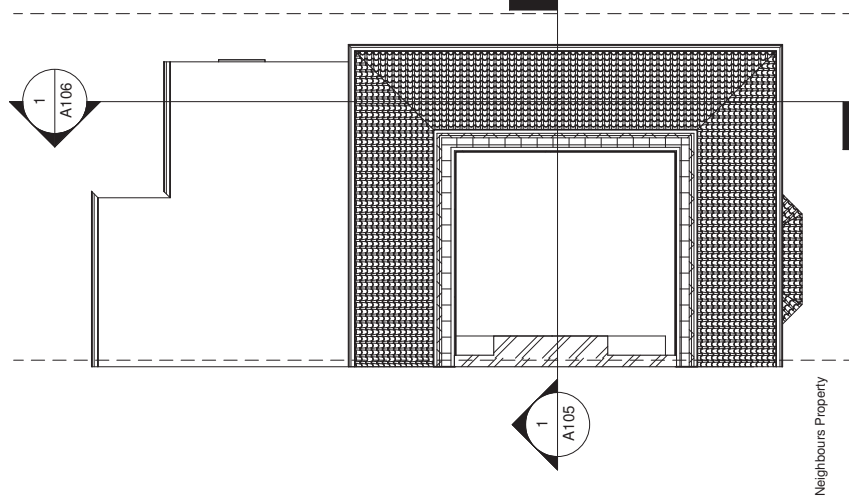

1 Loft - Existing  
1 : 100

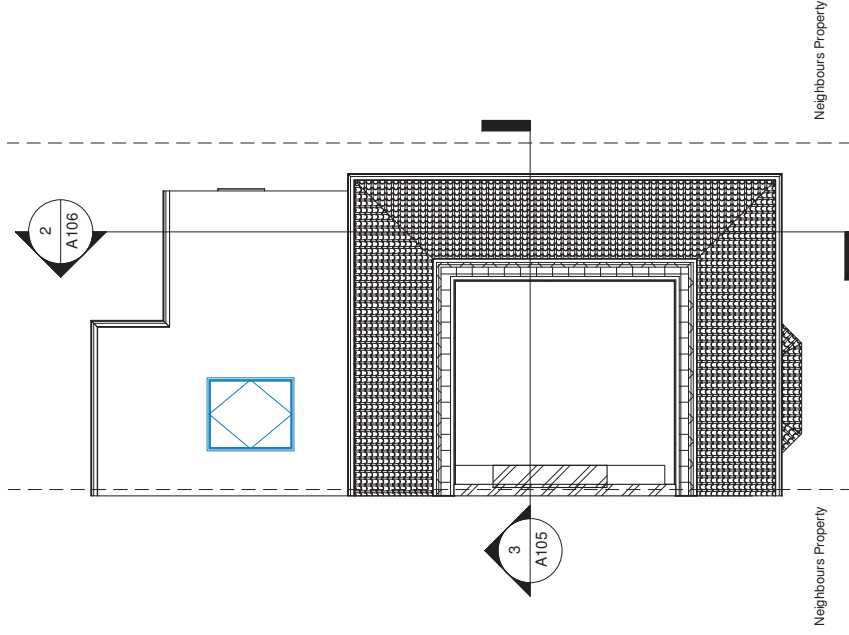

2 Loft - Proposed  
1 : 100

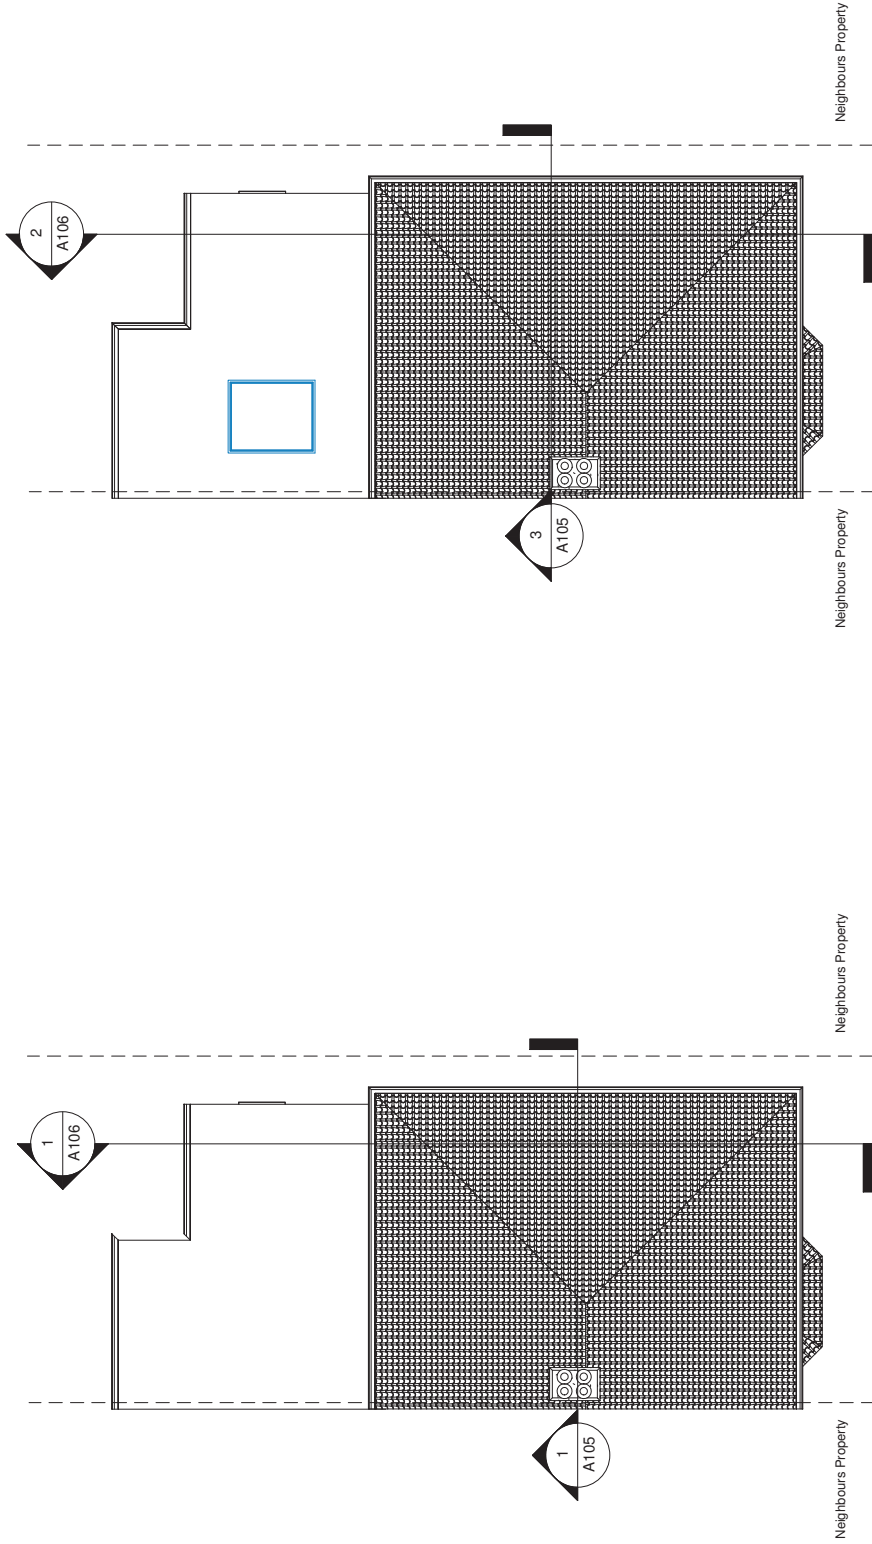


## 1 Roof - Existing

1 : 100


## 2 Roof - Proposed

1 : 100

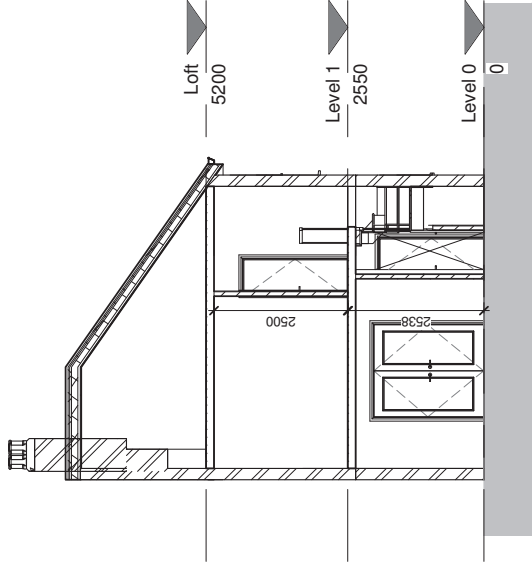


## Existing - Section 1

1  
1 : 100

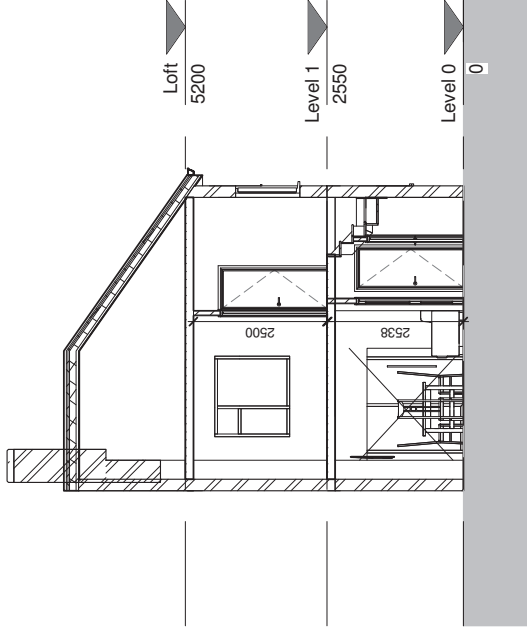

## Proposed - Section 1


3  
1 : 100

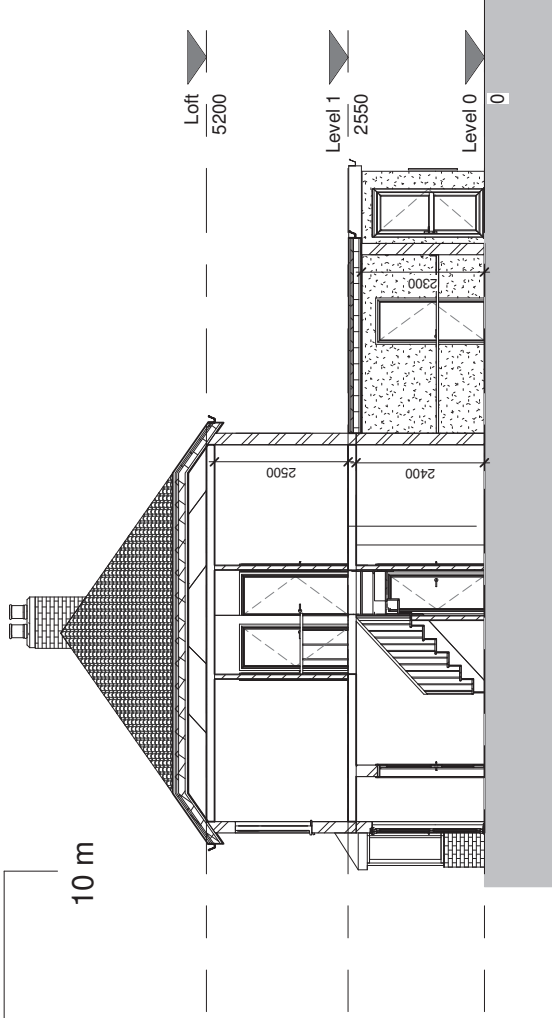

**Existing - Section 2**

**1**

1 : 100

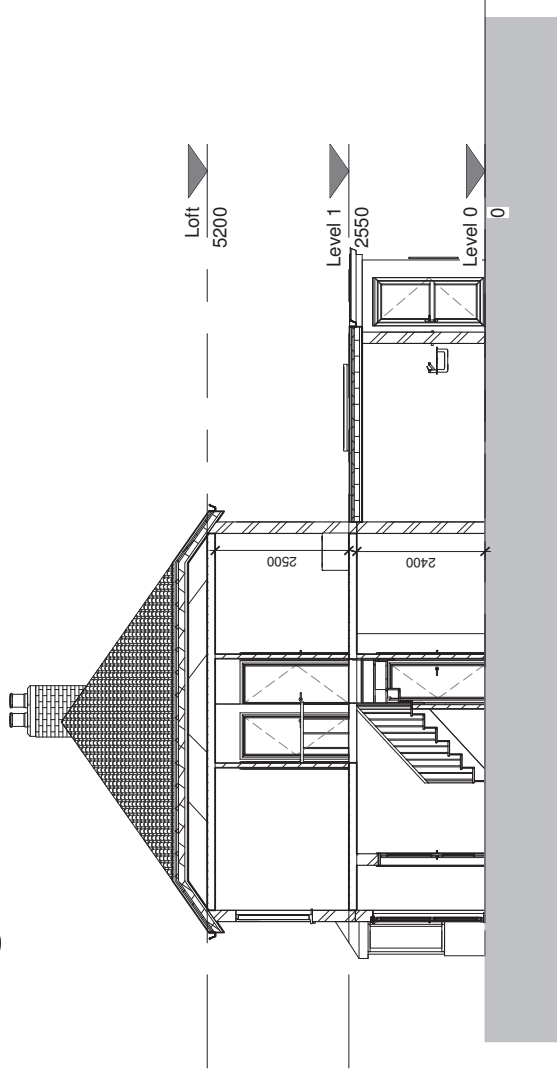


**Proposed - Section 2**

**2**



1 : 100



1  
Front elevation - Existing  
1 : 100

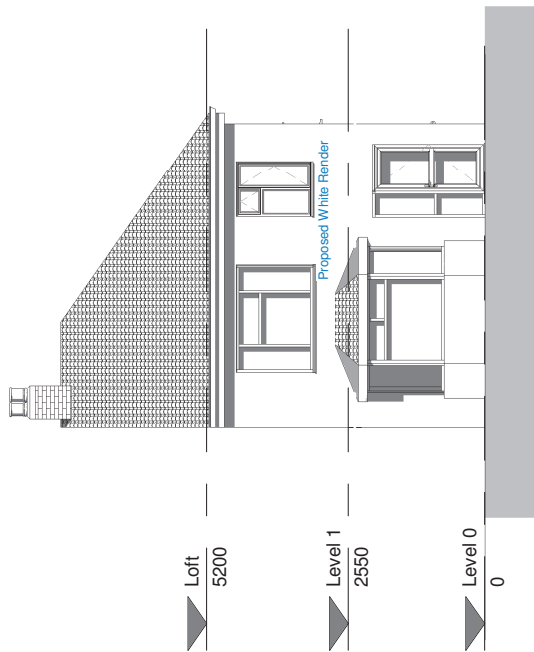


2  
Front elevation - Proposed  
1 : 100

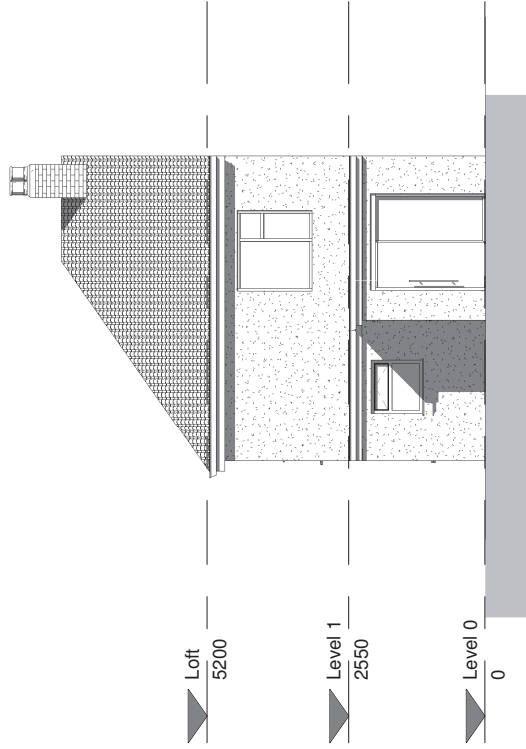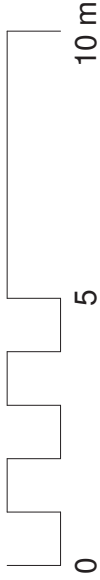

## Rear elevation - Existing

1



1 : 100

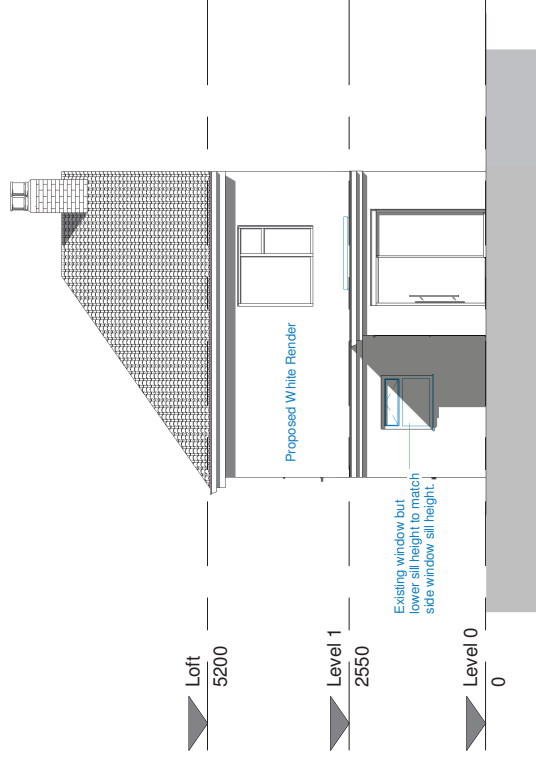

## Rear elevation - Proposed


2

1 : 100

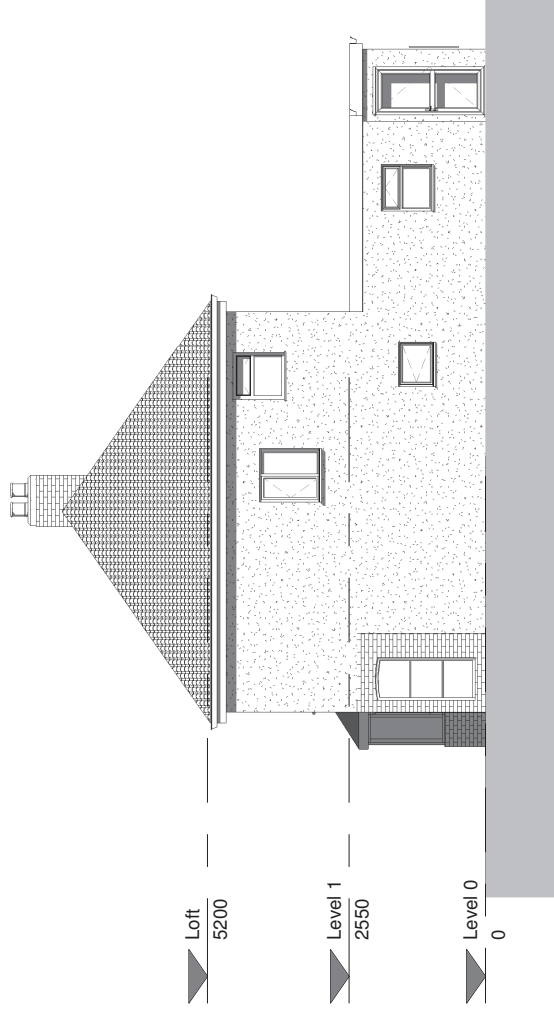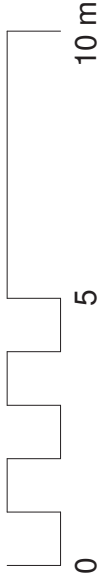


## East elevation - Existing

1  
1 : 100

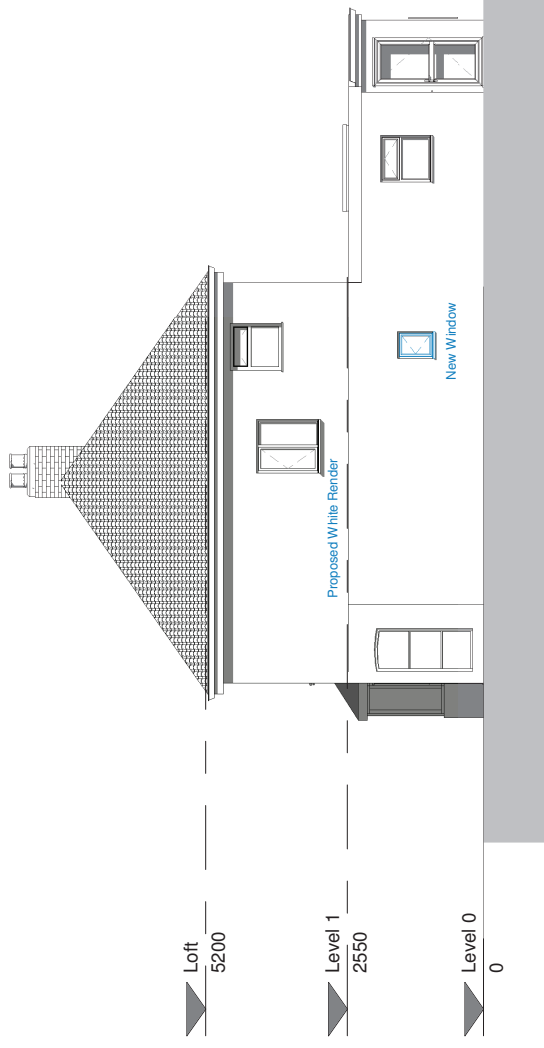

## East elevation - Proposed


2  
1 : 100

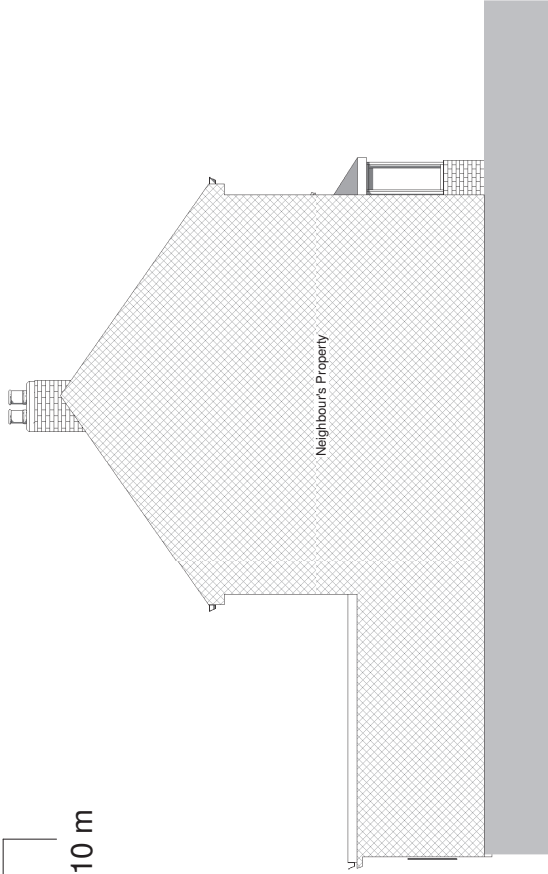

**West elevation - Existing**

1

1 : 100

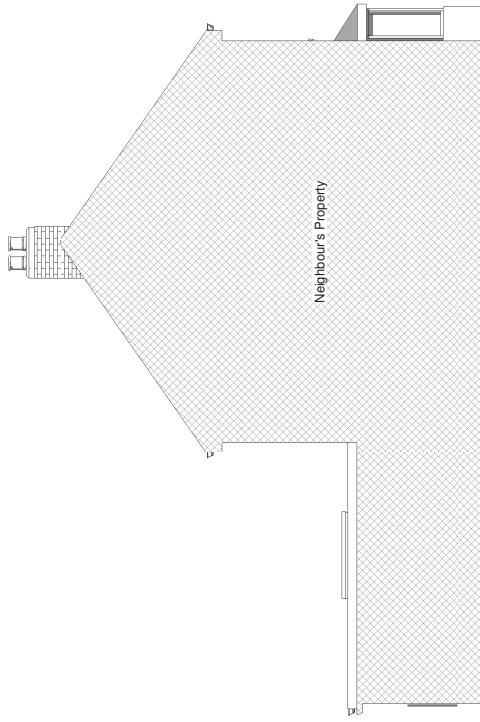

**West elevation - Proposed**

2

1 : 100