


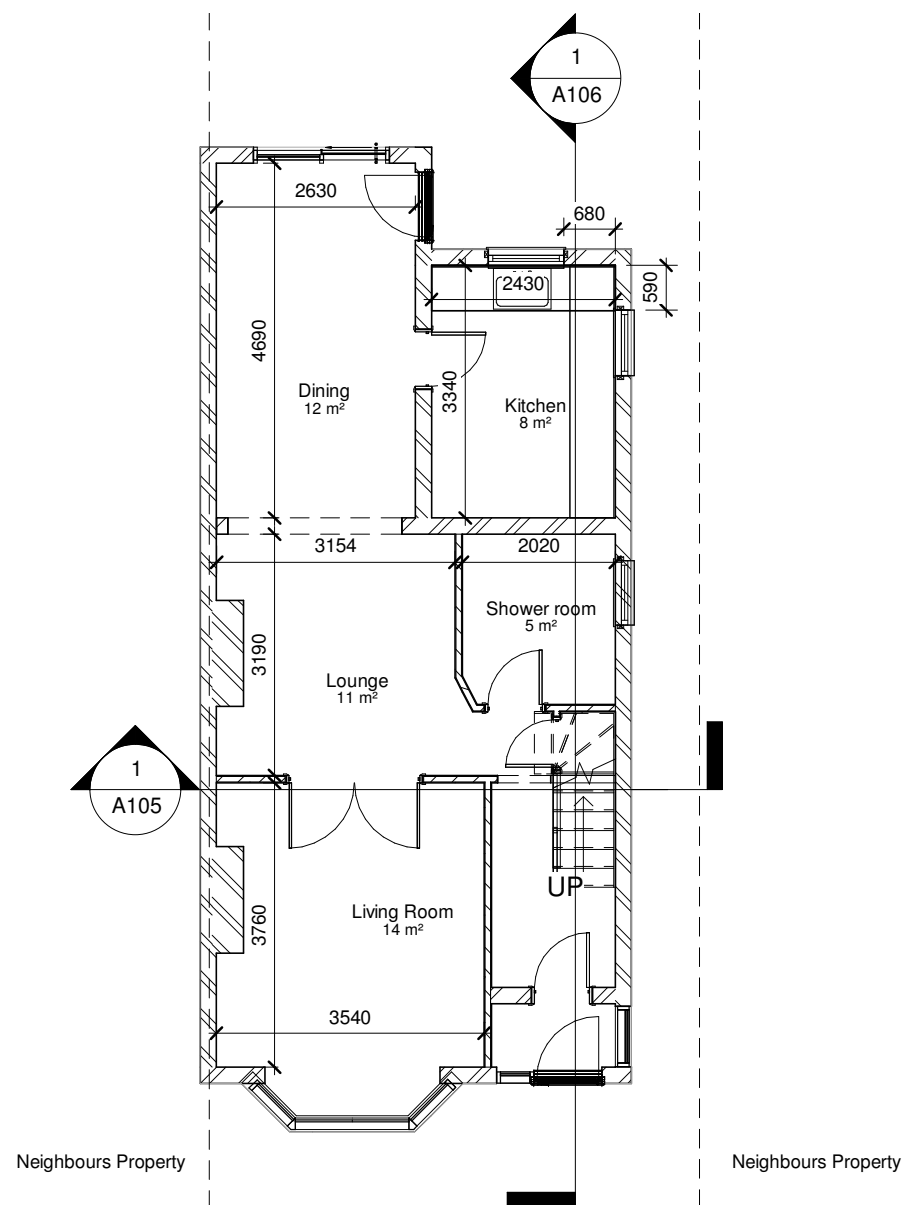
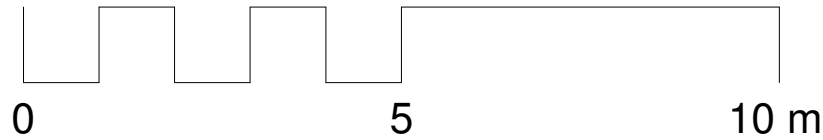


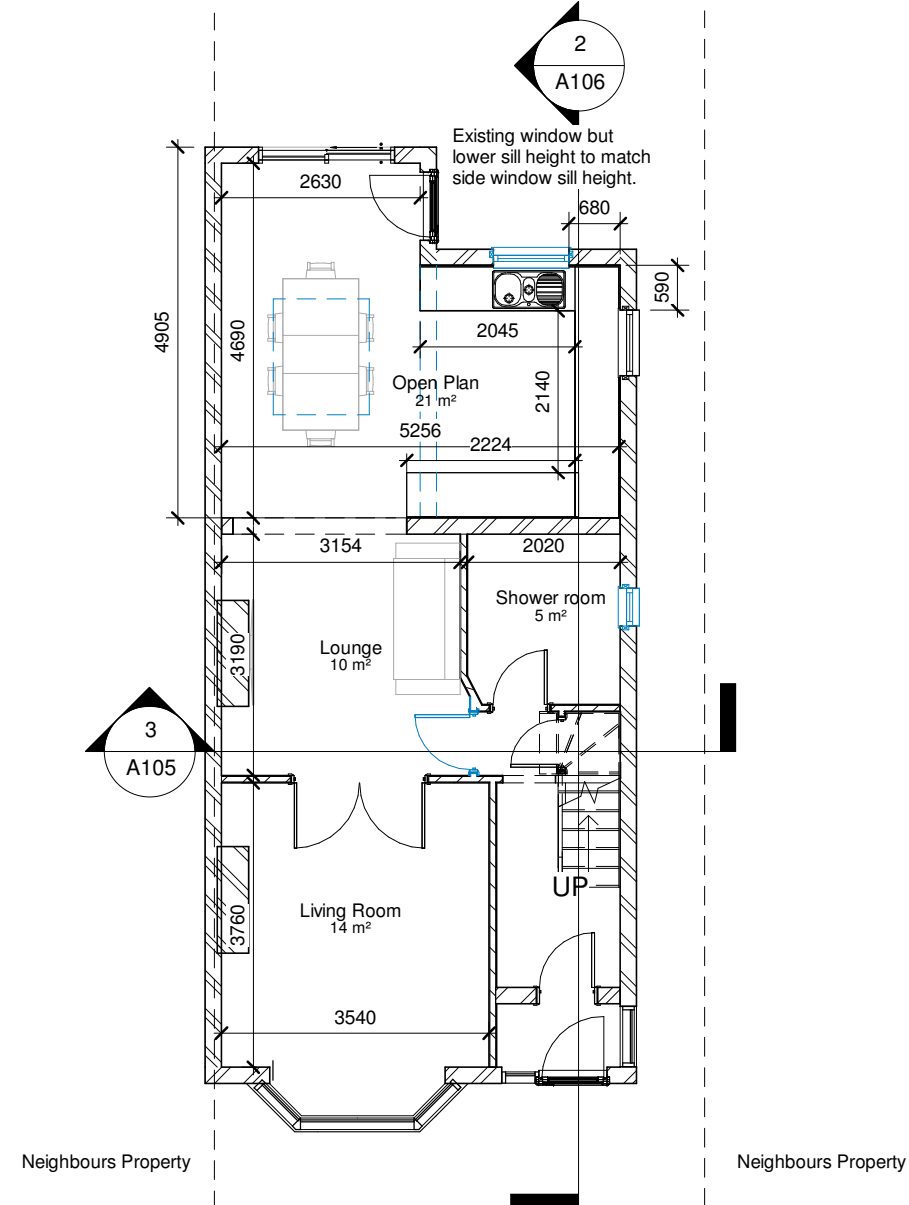


1 00 - Existing
1 : 100

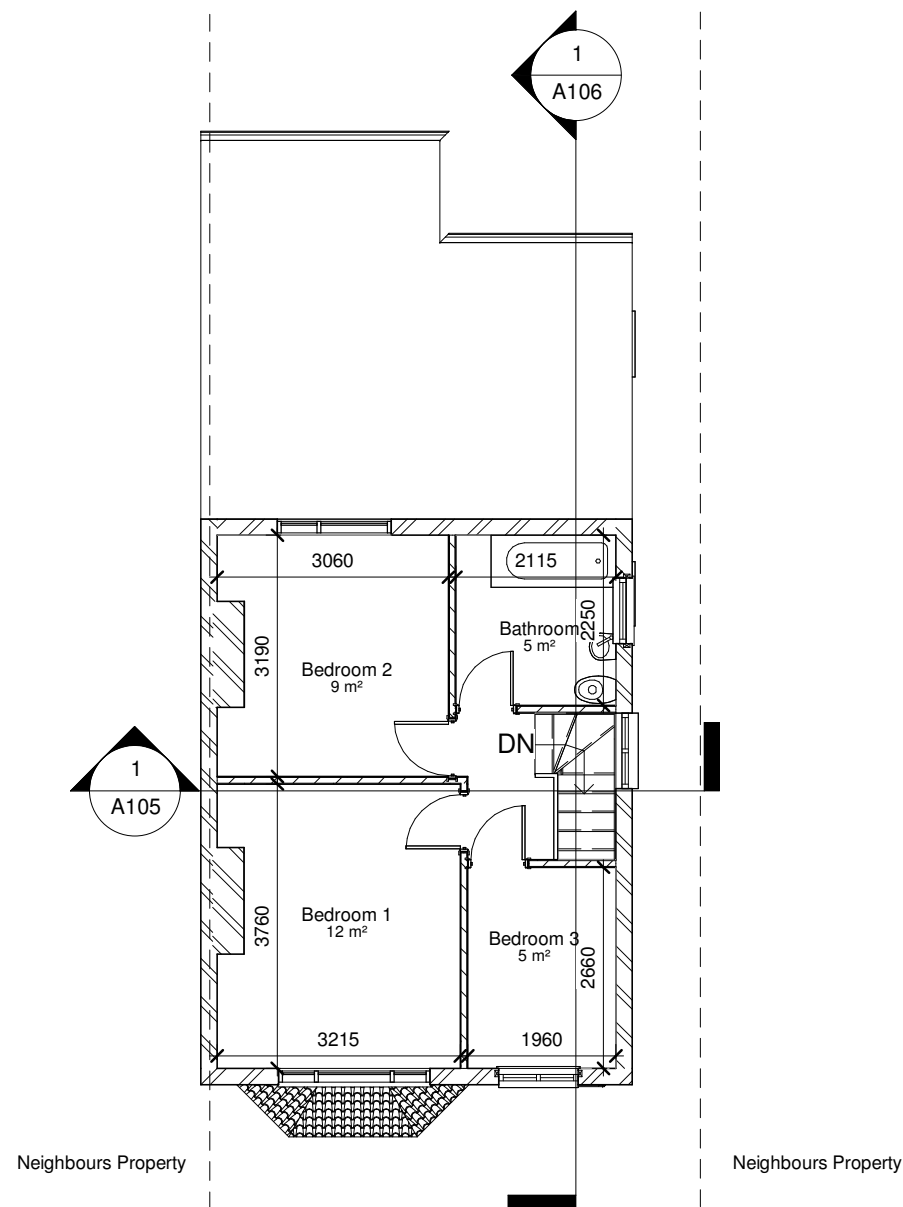



2 00 - Proposed
1 : 100

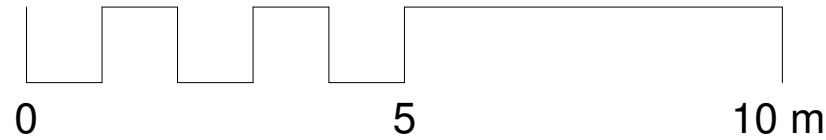


1 01- Existing
1 : 100

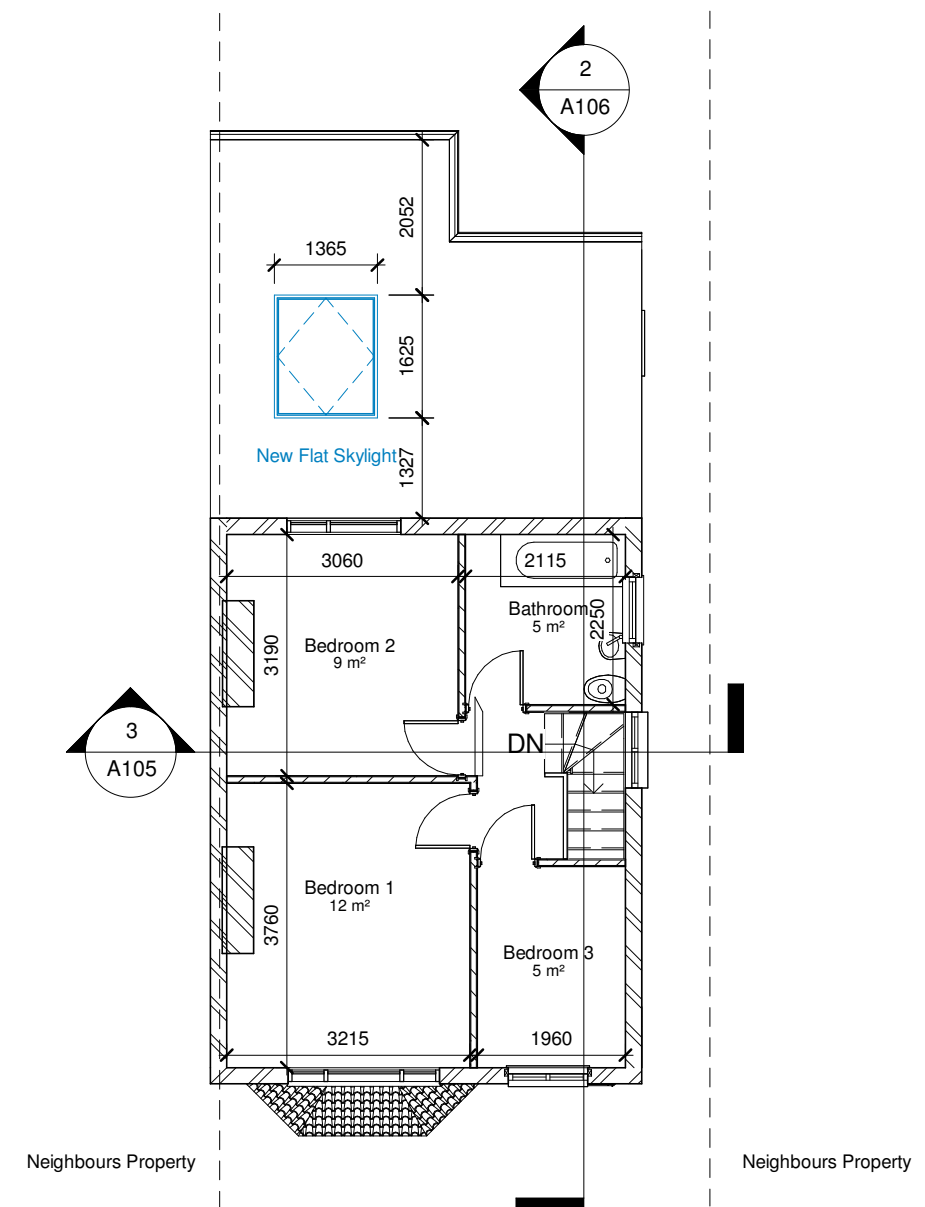



2 01- Proposed
1 : 100

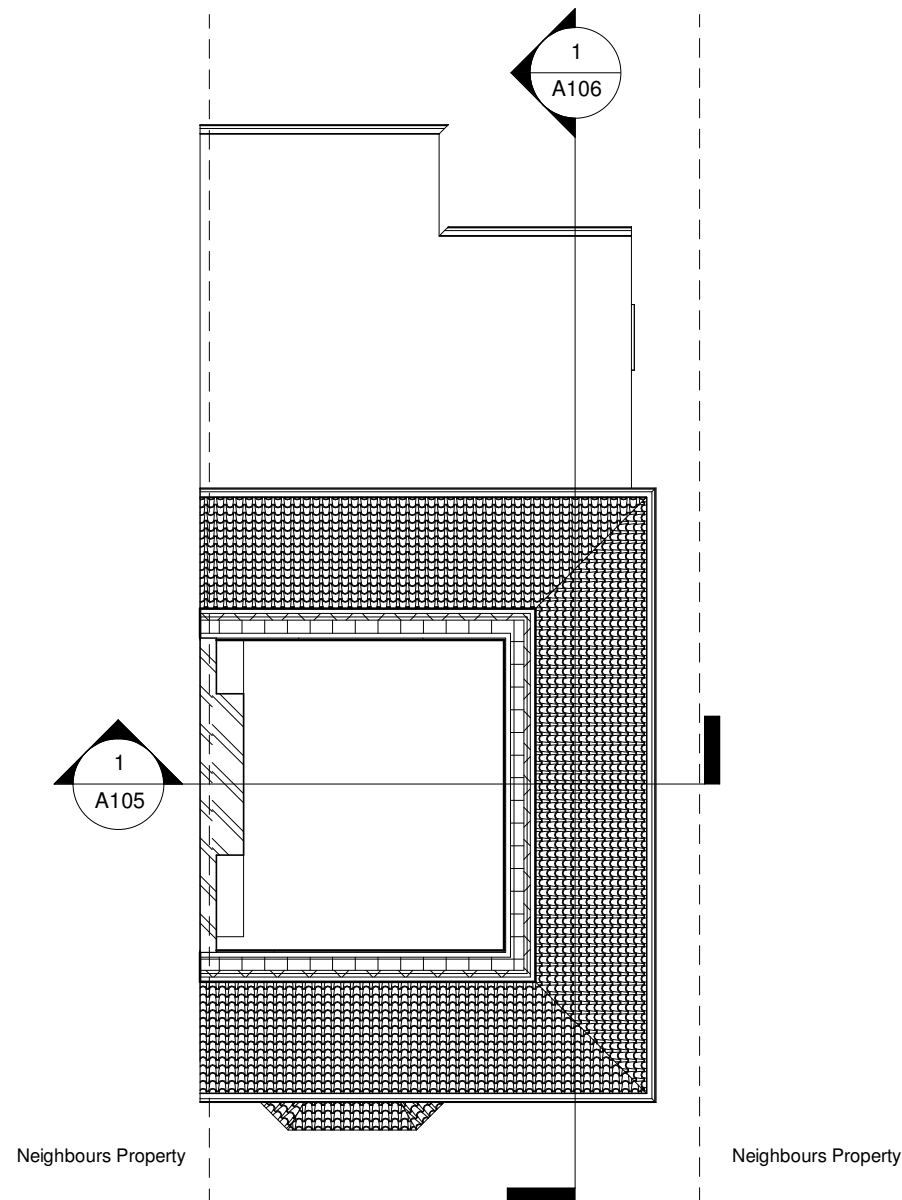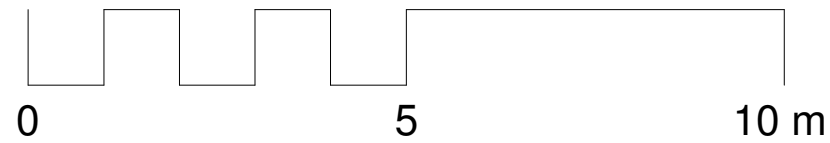


1 Loft - Existing
1 : 100

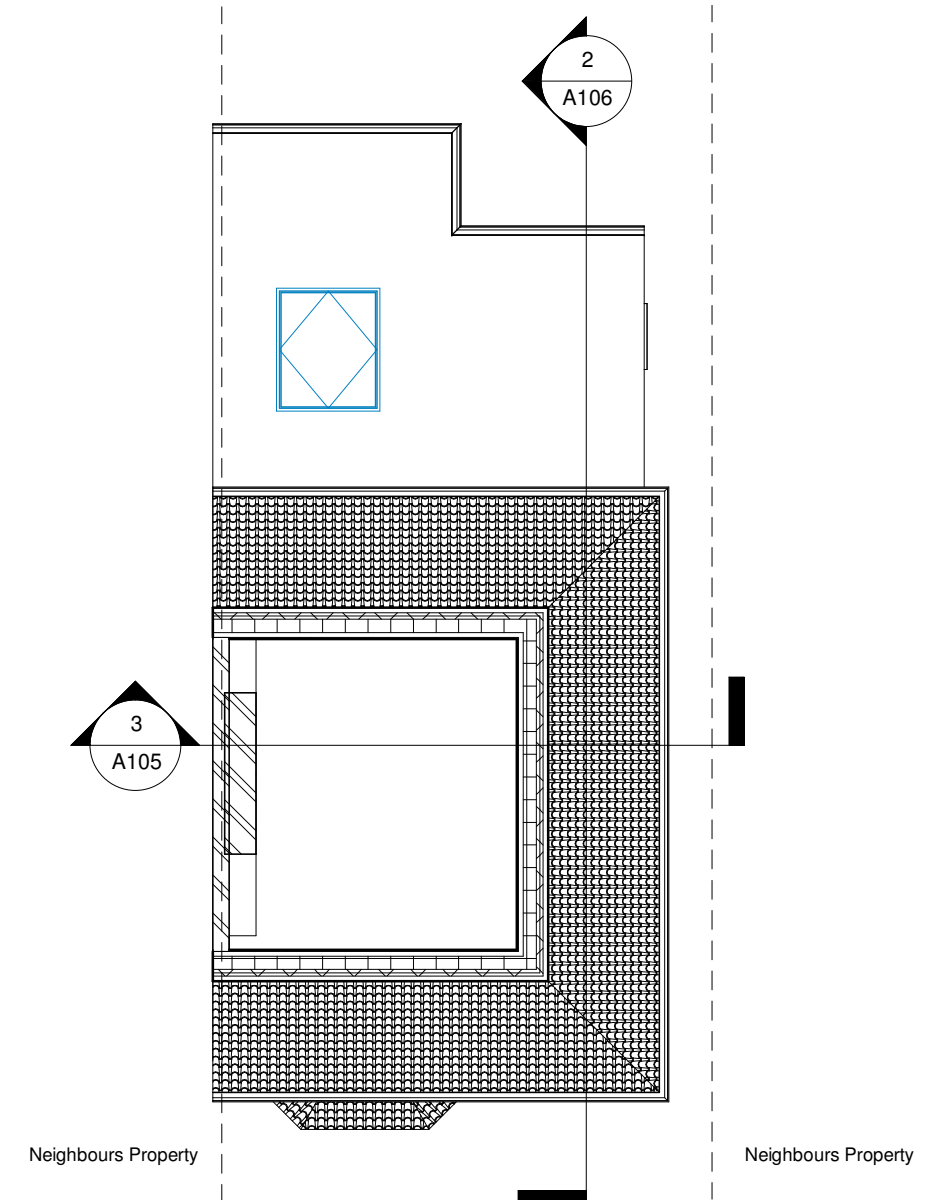



2 Loft - Proposed
1 : 100

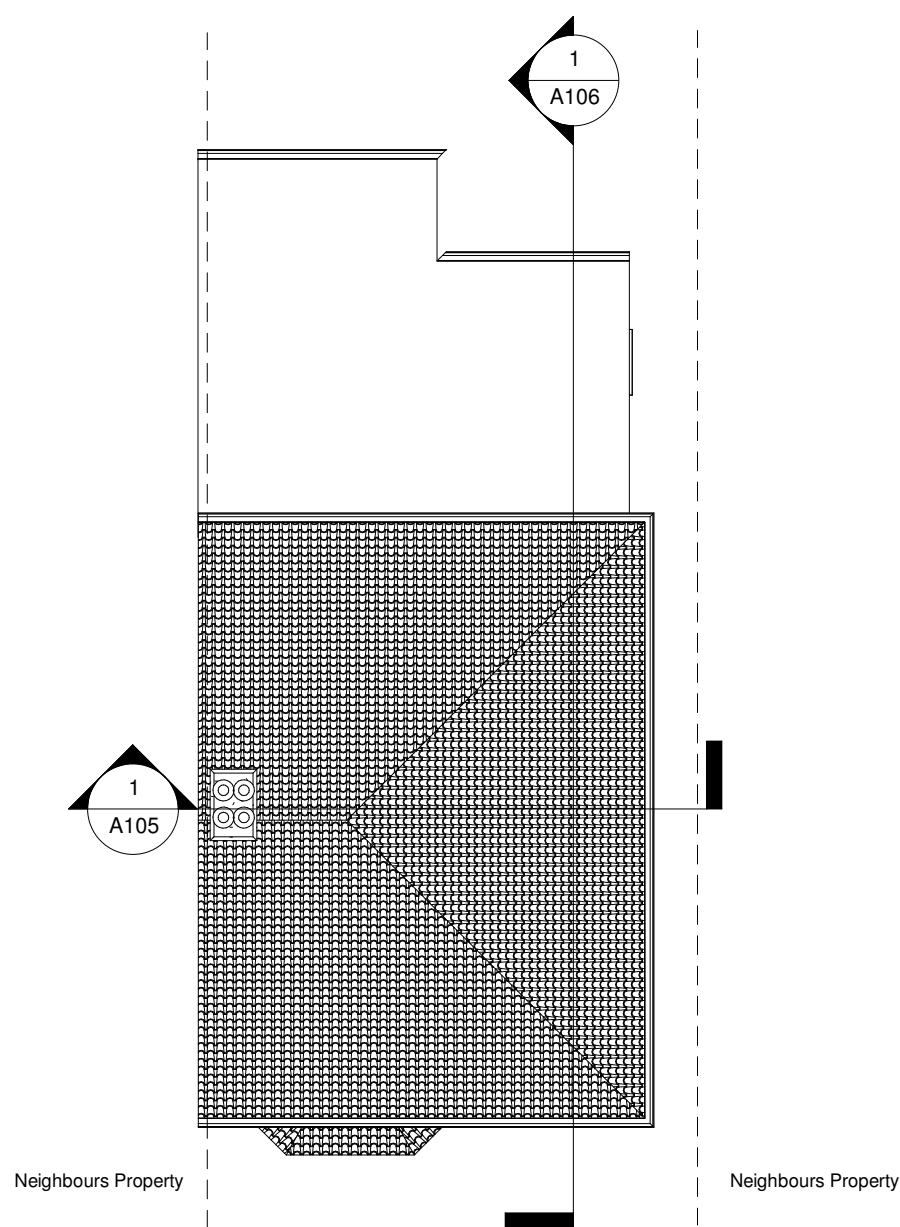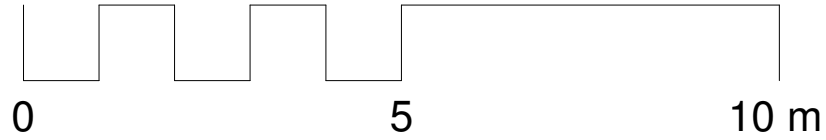


1 **Roof - Existing**
1 : 100

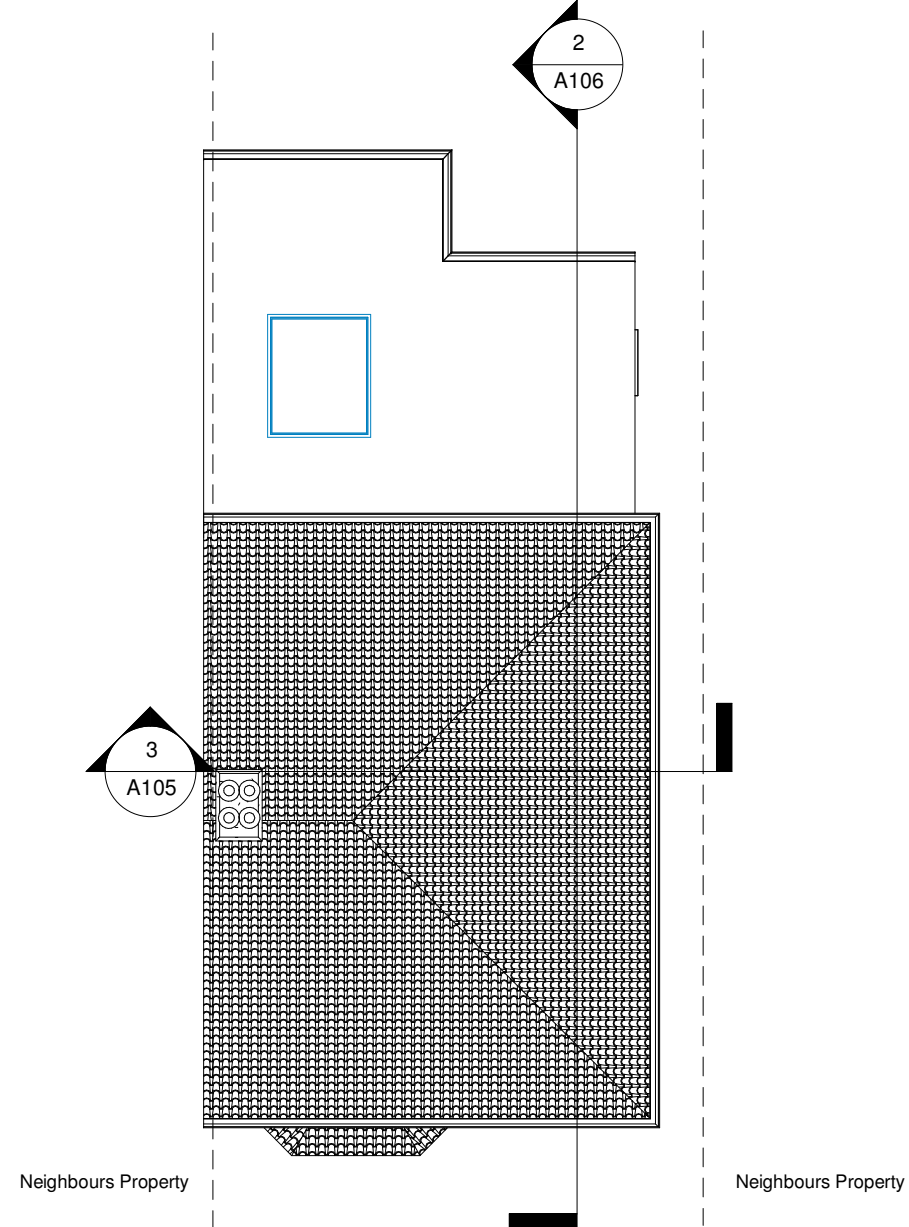

2 **Roof - Proposed**
1 : 100

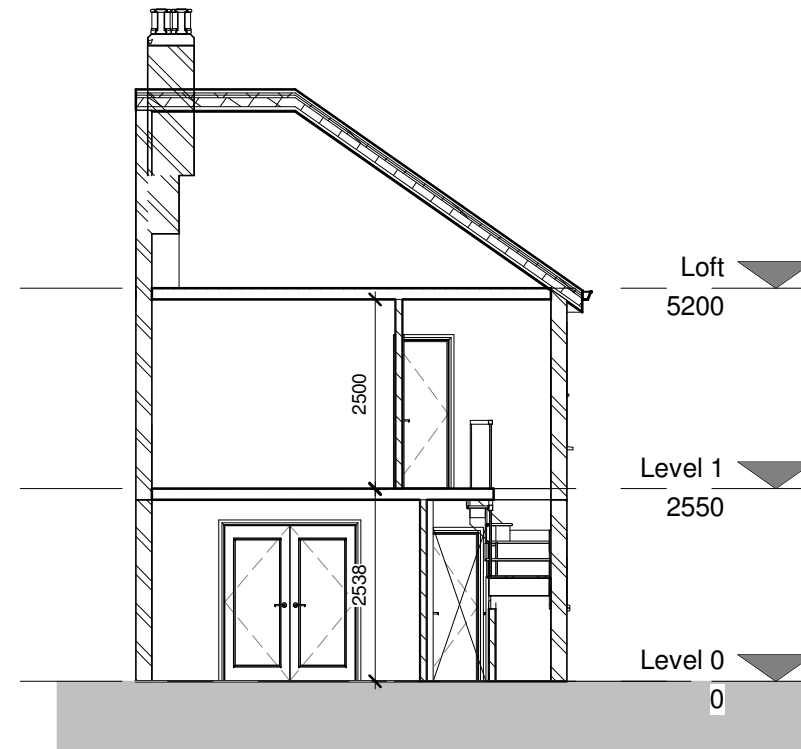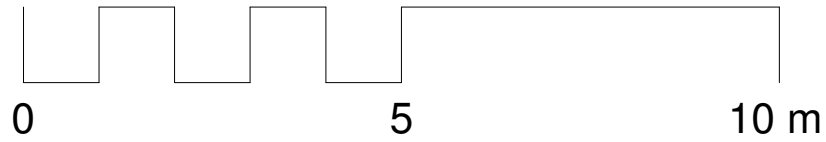

1 Existing - Section 1
1 : 100

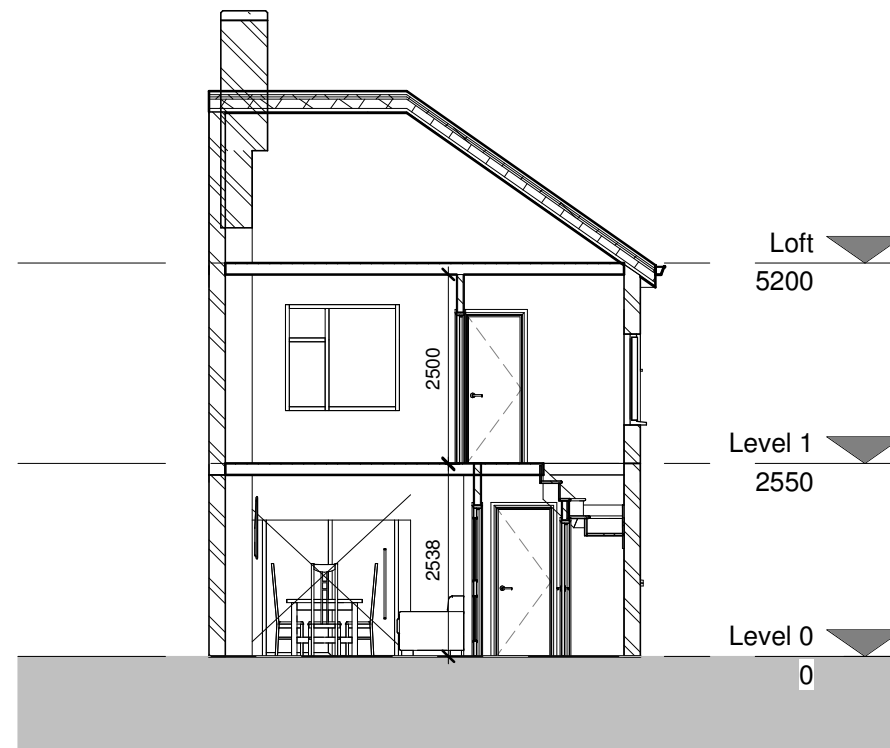


3 Proposed - Section 1
1 : 100



1 Existing - Section 2
1 : 100




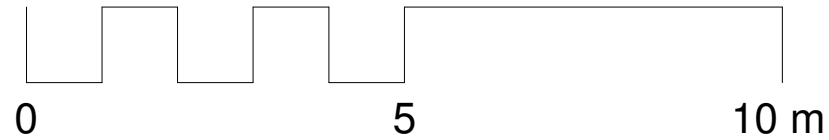

1

Front elevation - Existing



1 : 100

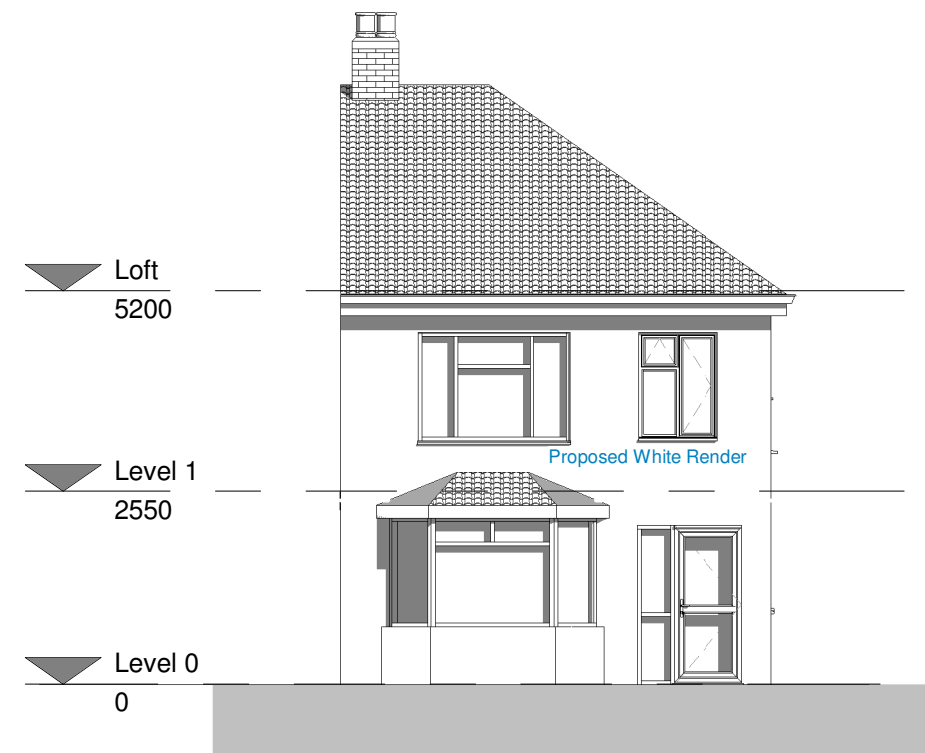


2

Front elevation - Proposed


1 : 100

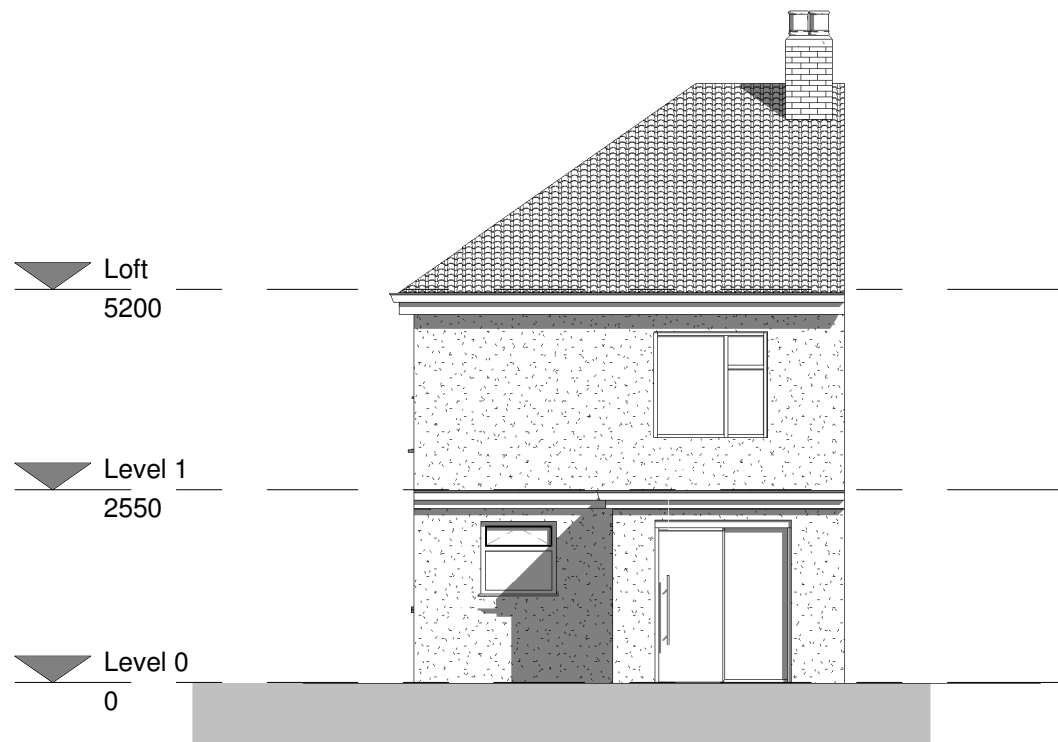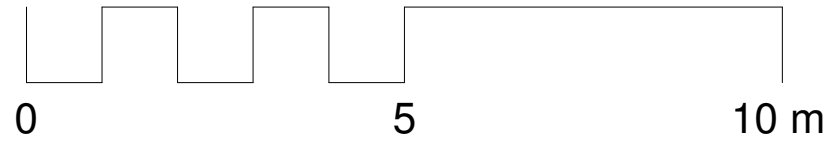

1 Rear elevation - Existing
1 : 100

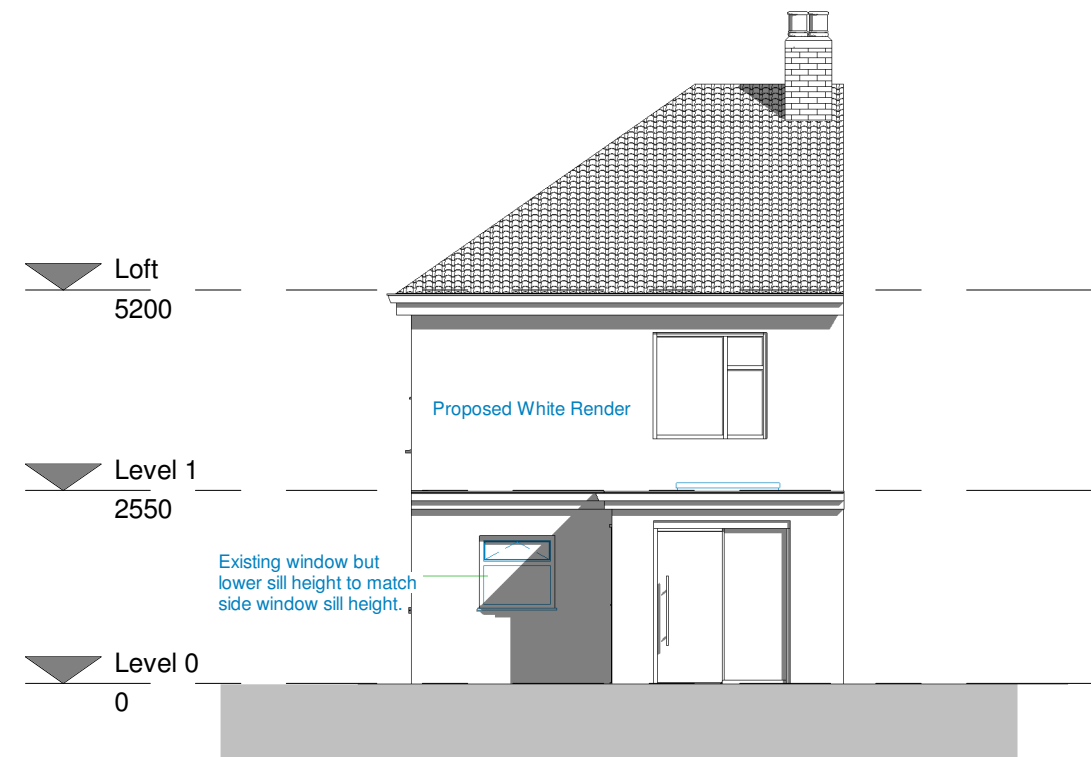


2 Rear elevation - Proposed
1 : 100

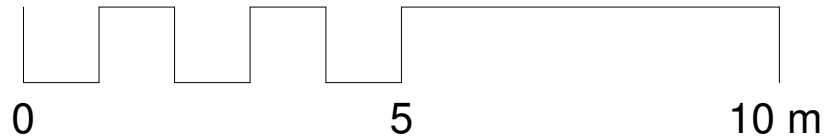

1 East elevation - Existing
1 : 100



2 East elevation - Proposed
1 : 100

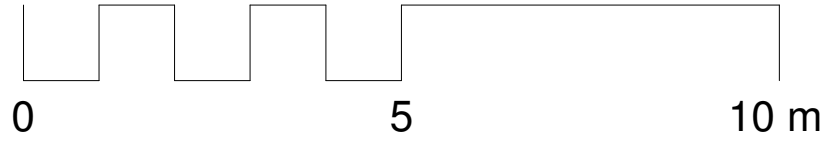

1 West elevation - Existing
1 : 100



2 West elevation - Proposed
1 : 100