


NOTES

The Contractor must verify all dimensions at the site before setting out, commencing work, or making any shop drawings. Any discrepancies must be reported to the Contract Administrator / Architect before proceeding.

This drawing to be used for estimating purposes only. The Contractor must not use this drawing for construction until the structural design has been carried out and confirmation given by Building Control that the design is acceptable. Architect's drawings to be used in conjunction with the structural drawings.


DO NOT SCALE FROM THIS DRAWING.

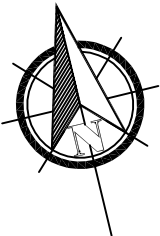


KEY

Existing walls


Proposed walls

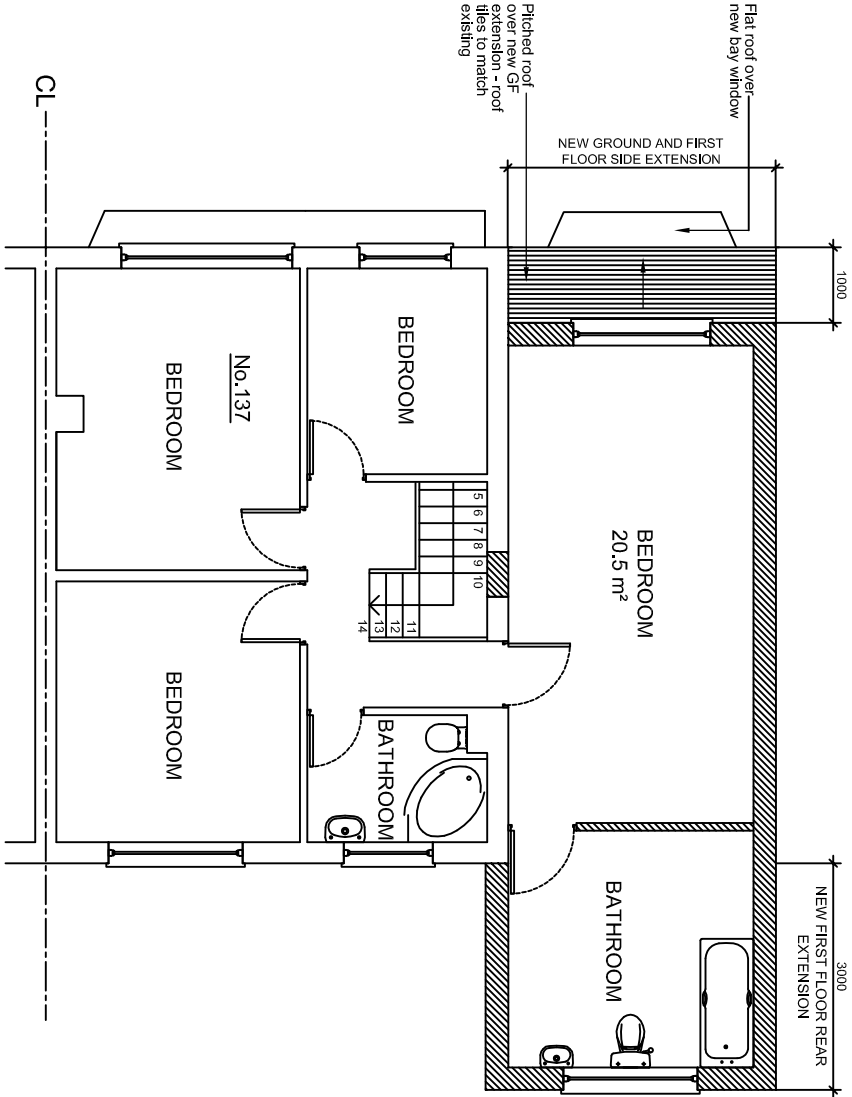


PROPOSED FIRST FLOOR PLAN

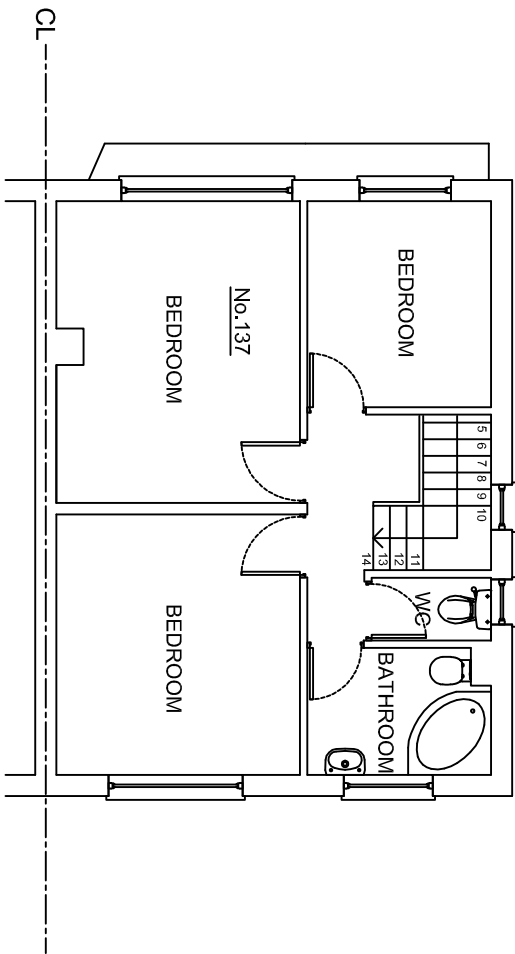


EXISTING FIRST FLOOR PLAN

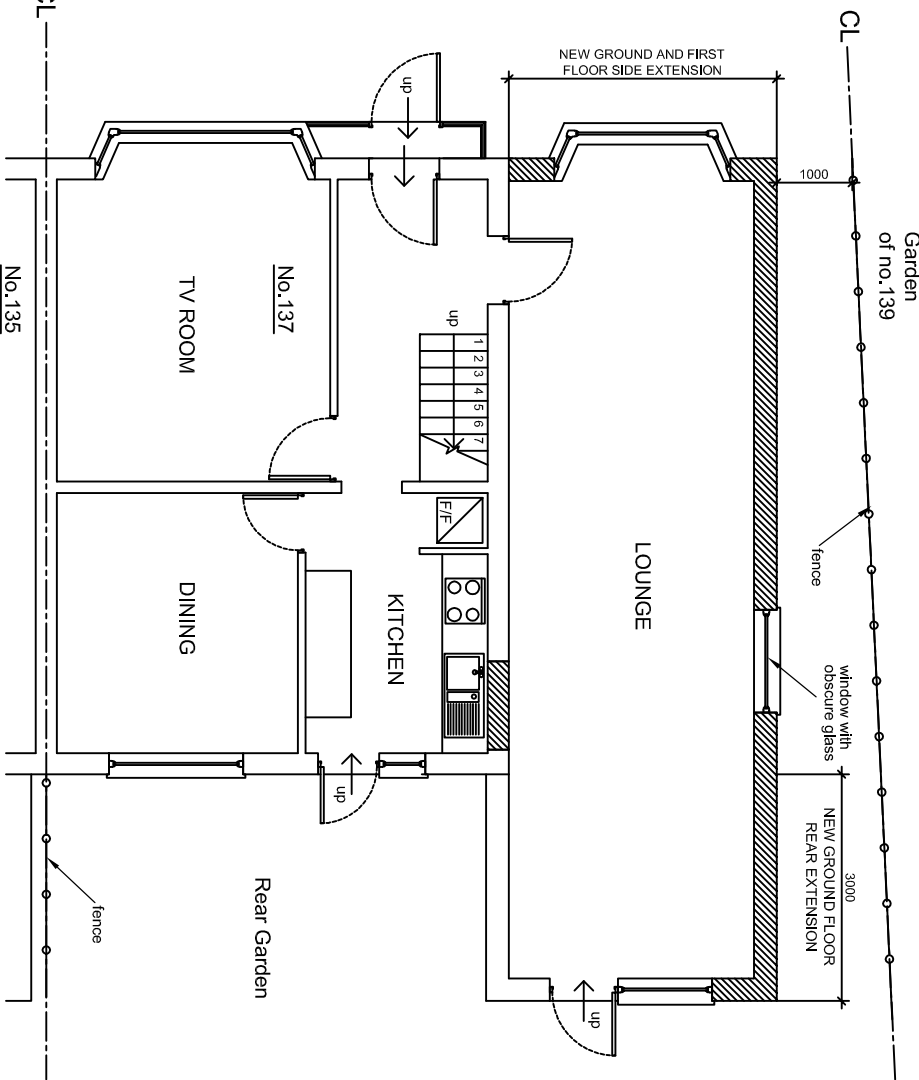

PROPOSED GROUND FLOOR PLAN

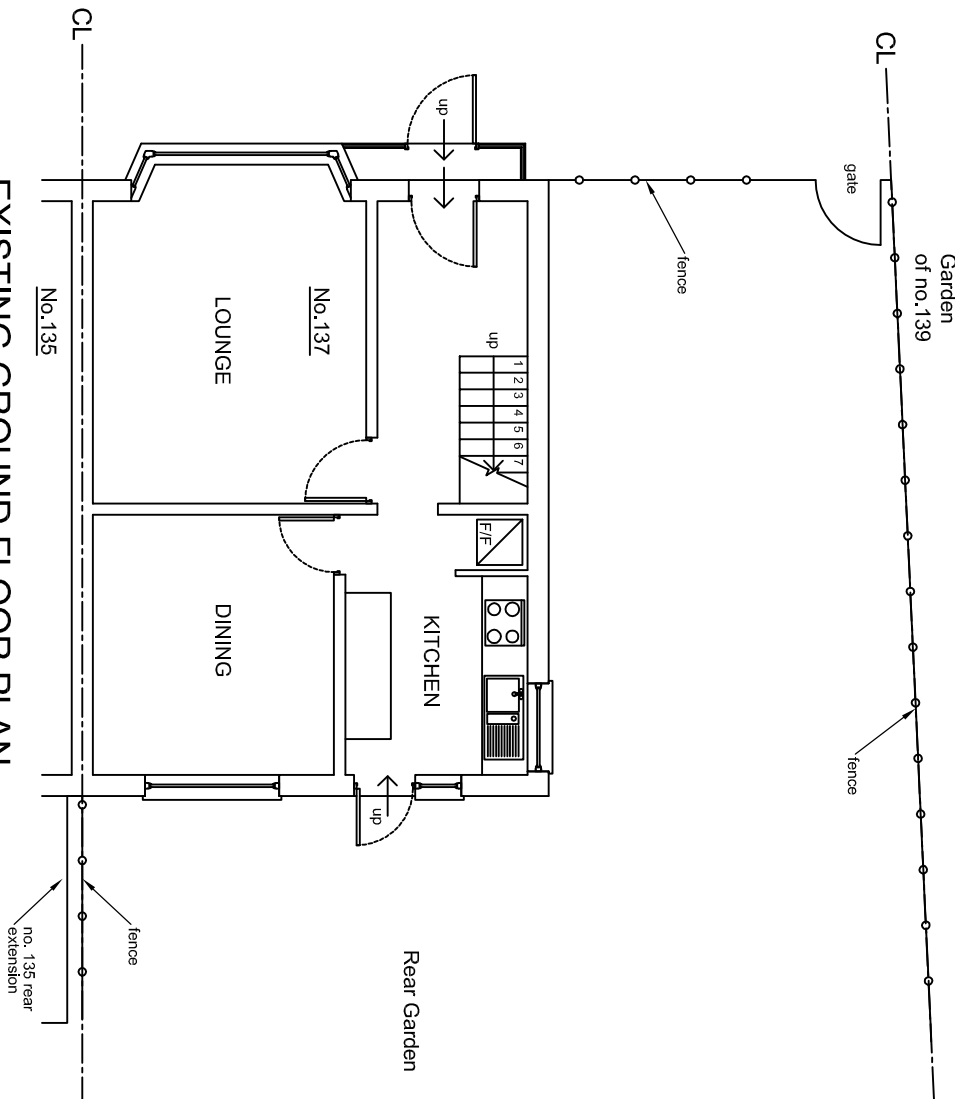

EXISTING GROUND FLOOR PLAN

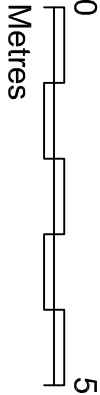

DESCRIPTION			
EXISTING & PROPOSED GROUND & FIRST FLOOR PLANS			
DATE	DRAWN BY	DESIGNED BY	CHECKED BY
1:100 @ A3	EG	GC	06/03/18
DRAWING No.	137 NHR / P1 / 03		REV. A

GGC DESIGN LTD
CHARTERED ARCHITECT
Tel: 01895 610 932
Mob: 07976 732 636
g.g.c@btinternet.com

PROJECT
137 NORTH HYDE ROAD, HAYES
DOUBLE STOREY SIDE / REAR EXTENSION