




FRONT ELEVATION

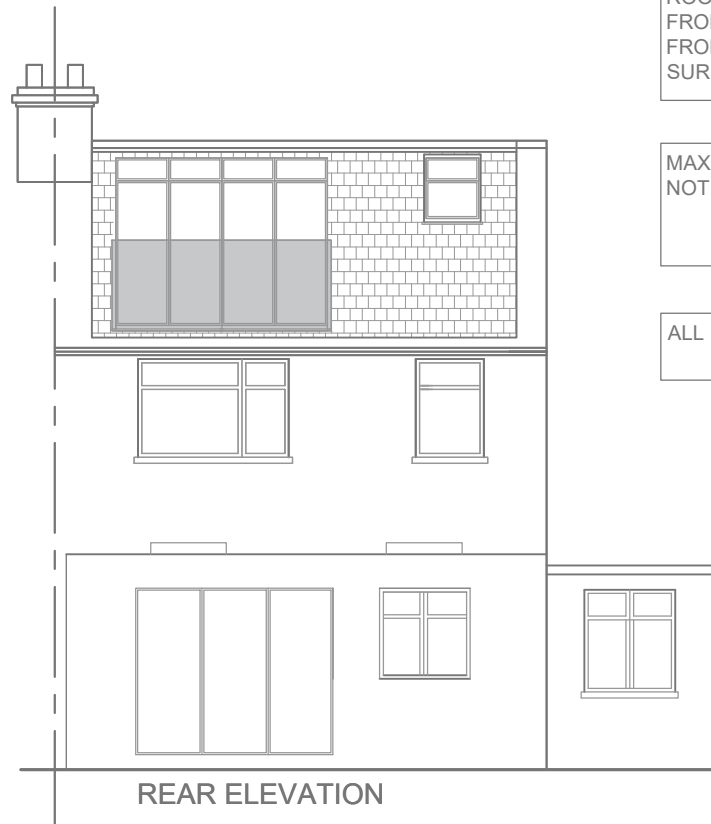


REAR ELEVATION


ROOF LIGHTS TO NOT PROTRUDE MORE THAN 0.15M FROM THE ORIGINAL ROOF PLANE WHEN MEASURED FROM THE PERPENDICULAR WITH THE EXTRENAL SURFACE OF THE ORIGINAL ROOF

MAXIMUM HEIGHT OF REAR EXTENSION TO NOT EXCEED 3.0M

ALL PROPOSED MATERIALS TO MATCH EXISTING

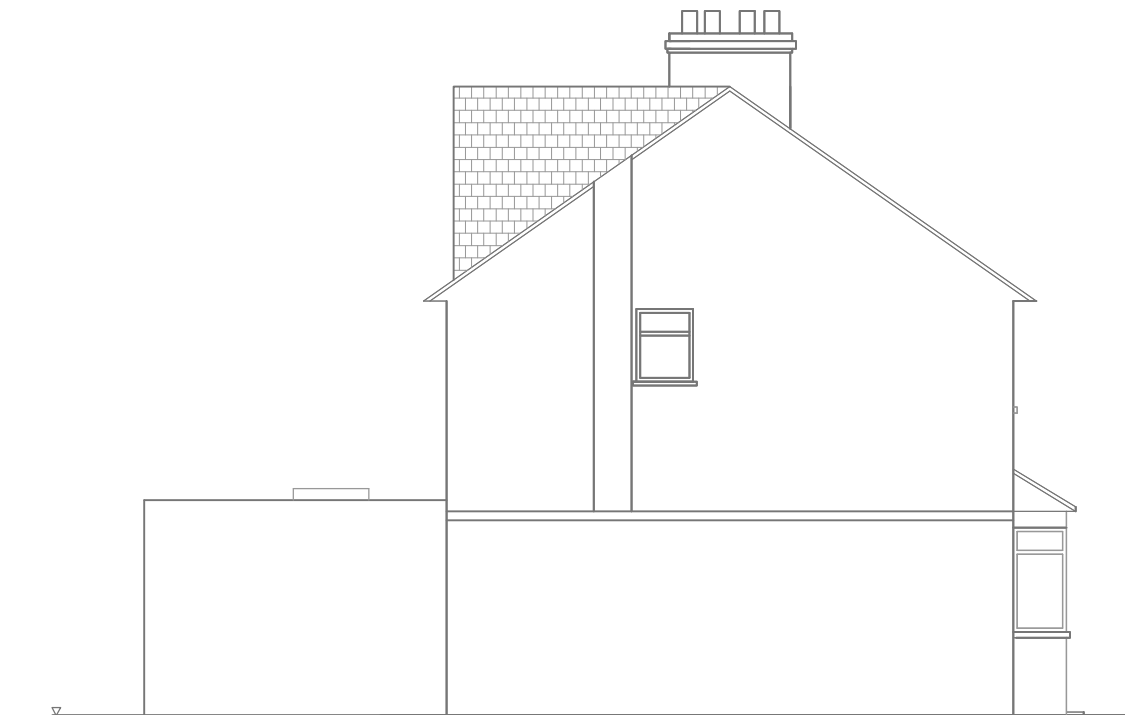

SIDE (SW) ELEVATION

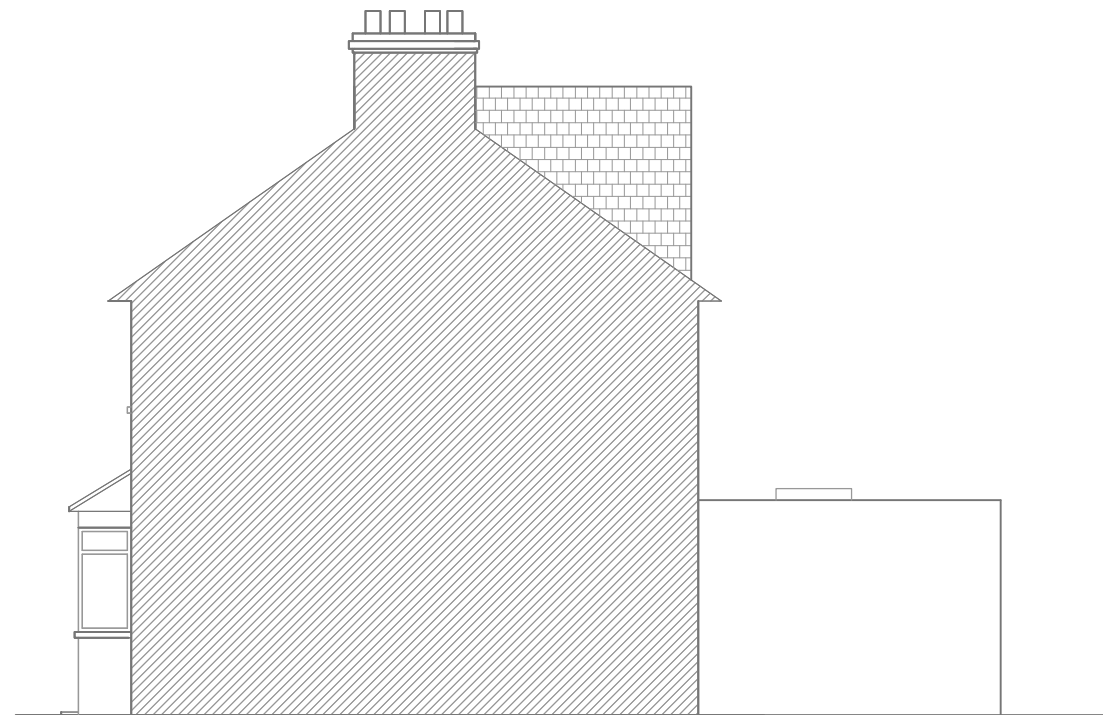

SIDE (NE) ELEVATION

Do not scale dimension from this drawing.
All measurements given are indicative.
All dimensions to be confirmed by contractor on site prior to commencement of works.
Any discrepancies should be reported to the Architectural Designer.
This drawing should not be copied or duplicated in anyway without the consent of Avera Planning & Design

Avera Planning & Design
64 Thirleby Road, London
NW7 1BQ
info@ averagroup.co.uk
www.averaplanninganddesign.co.uk

PROJECT TITLE

17 QUEENS ROAD
HAYES UB3 2RY

DRAWING TITLE

Existing Elevations

SCALE

1:100
@
A3

DRAWING NO.

17QR/FPA/03

REVISION

DATE

JUN
2021

0M 5M