

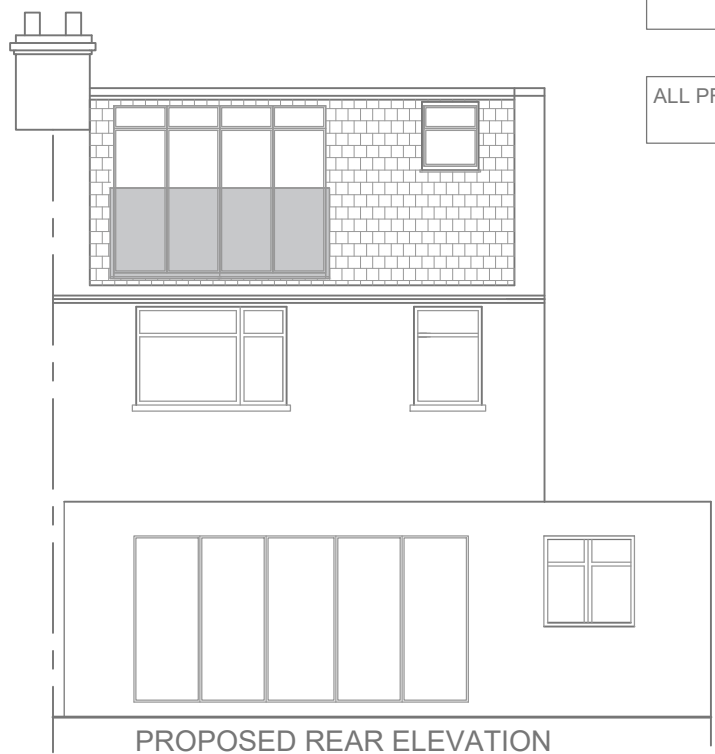


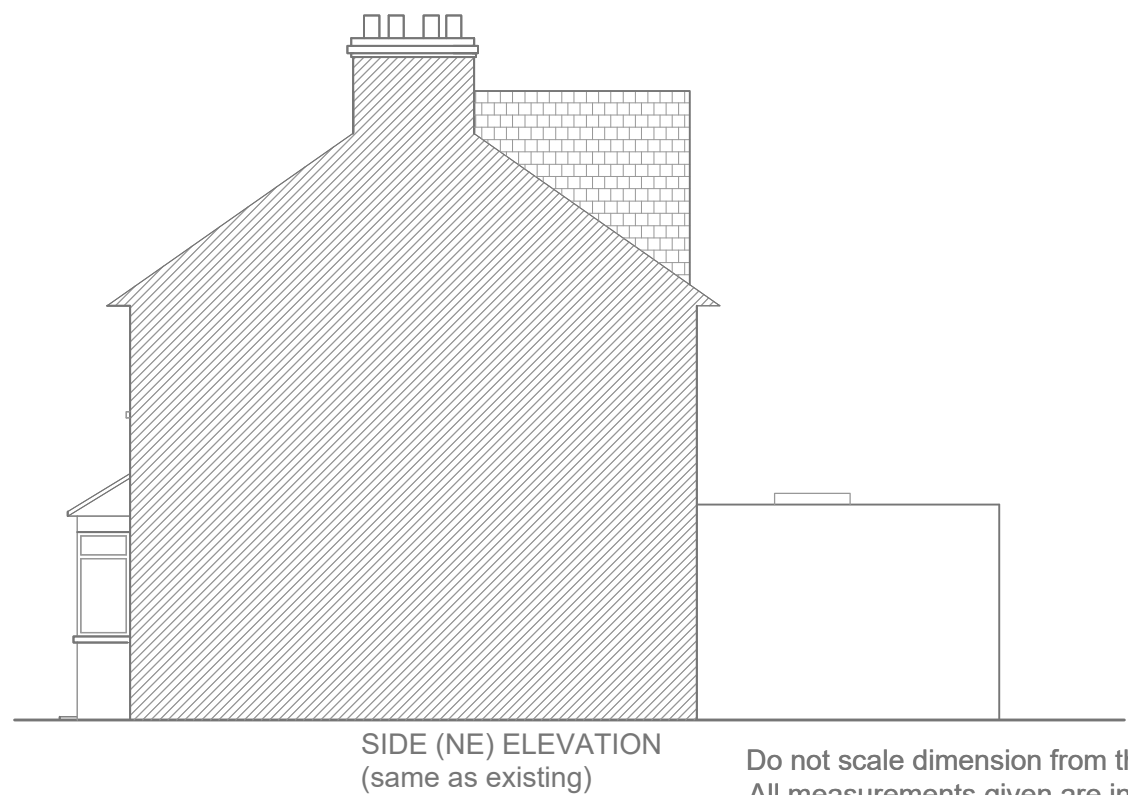

MAXIMUM HEIGHT OF REAR EXTENSION TO NOT EXCEED 3.0M

ALL PROPOSED MATERIALS TO MATCH EXISTING

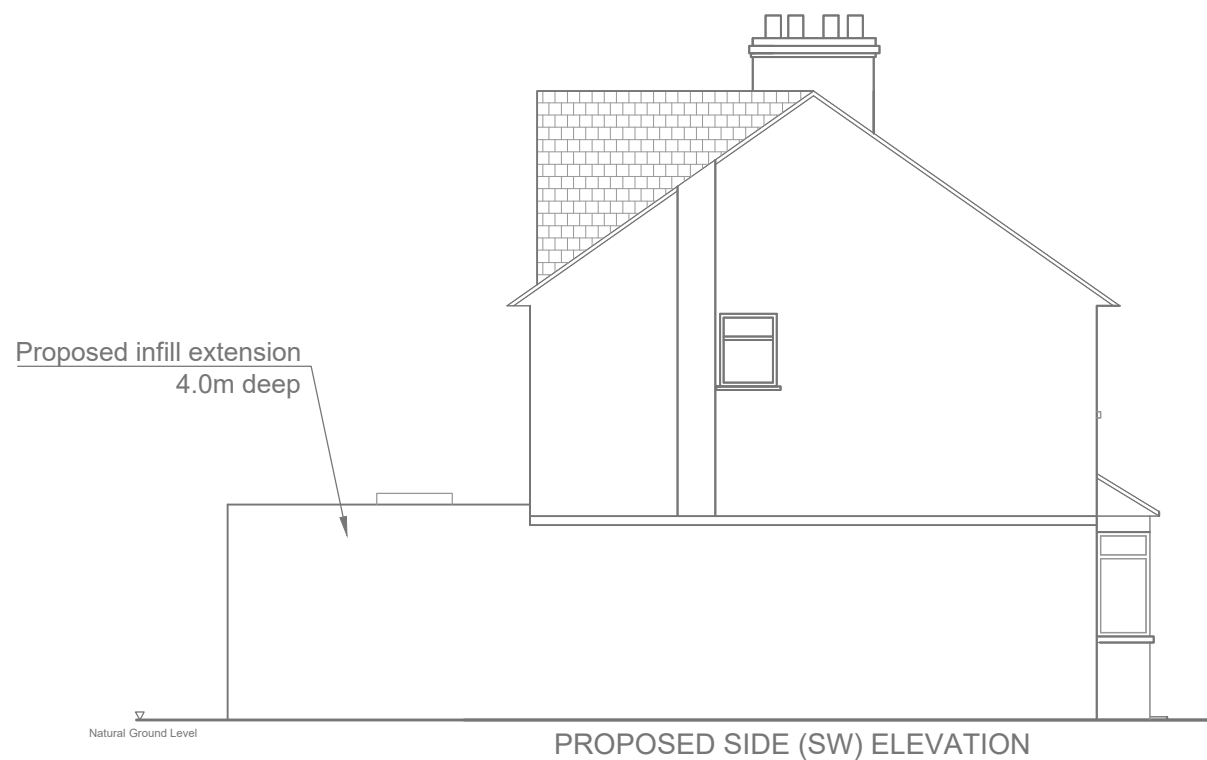

Do not scale dimension from this drawing.
All measurements given are indicative.
All dimensions to be confirmed by contractor on site prior to commencement of works.
Any discrepancies should be reported to the Architectural Designer.
This drawing should not be copied or duplicated in anyway without the consent of Avera Planning & Design

Avera Planning & Design 64 Thirleby Road, London NW7 1BQ info@ averagroup.co.uk www.averaplanninganddesign.co.uk	
PROJECT TITLE	17 QUEENS ROAD HAYES UB3 2RY
DRAWING TITLE	Proposed Elevations
SCALE	1:100 @ A3
DRAWING NO.	17QR/FPA/04
REVISION	
DATE	JUN 2021