



SITE PLAN 1:500

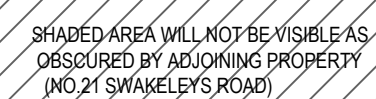

EXISTING SIDE ELEVATION
1:100

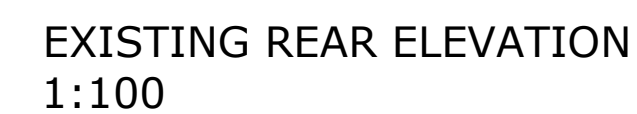

NOTES 1. THIS DRAWING IS TO BE READ IN CONJUNCTION WITH ALL RELEVANT ARCHITECTURAL AND ENGINEERING DWGS 2. ALL MEASUREMENTS TO BE CHECKED ON SITE AND NOT SCALED FROM THIS DRAWING. ANY DISCREPANCIES TO BE REPORTED TO ARCHITECT. PARTY WALL (ETC) ACT 1996 TO BE AGREED WITH ADJOINING NEIGHBOURS PRIOR TO ALL WORK TO THE SATISFACTION OF LOCAL AUTHORITY INSPECTOR.		IMPORTANT NOTE:ALL 1. ALL GUTTERS, FOUNDATIONS AND DOWN PIPES TO REMAIN WITHIN THE BOUNDARY LINES OF THE SUBJECT PROPERTY. 2. ALL PLANS ARE SUBJECT TO FULL PLANS APPROVAL BY BUILDING CONTROL, NOT BUILDING NOTICE.	REVISION	DESCRIPTION	DATE	DESCRIPTION: SINGLE STOREY REAR EXTENSION TO CREATE B1 OFFICE SPACE	CLIENT / JOB ADDRESS: MR BHAVESH DHAMECHA 87 BURY STREET RUISLIP HA4 7TF	DRAWING TITLE PLANNING APPLICATION				
	DISCLAIMER: THESE ARE THE PLANNING DRAWINGS AND SHOULD NOT BE USED FOR STRUCTURAL CALCULATIONS OR ANY ENGINEERING PURPOSE.		SCALE		1:100,1:500 & 1:1250			@ A1	STATUS	PA		
			DATE		24/12/2019			CHECKED	HM			
			JOB.NO.		SUN-19-01			DRAWN	SG			
			DWG.NO.		PA-01			REVISION				
THIS DRAWING IS SUBJECT TO COPYRIGHT DO NOT REPRODUCE THIS DRAWING WITHOUT PRIOR PERMISSION FROM CONSLTD												